



T/23/96249

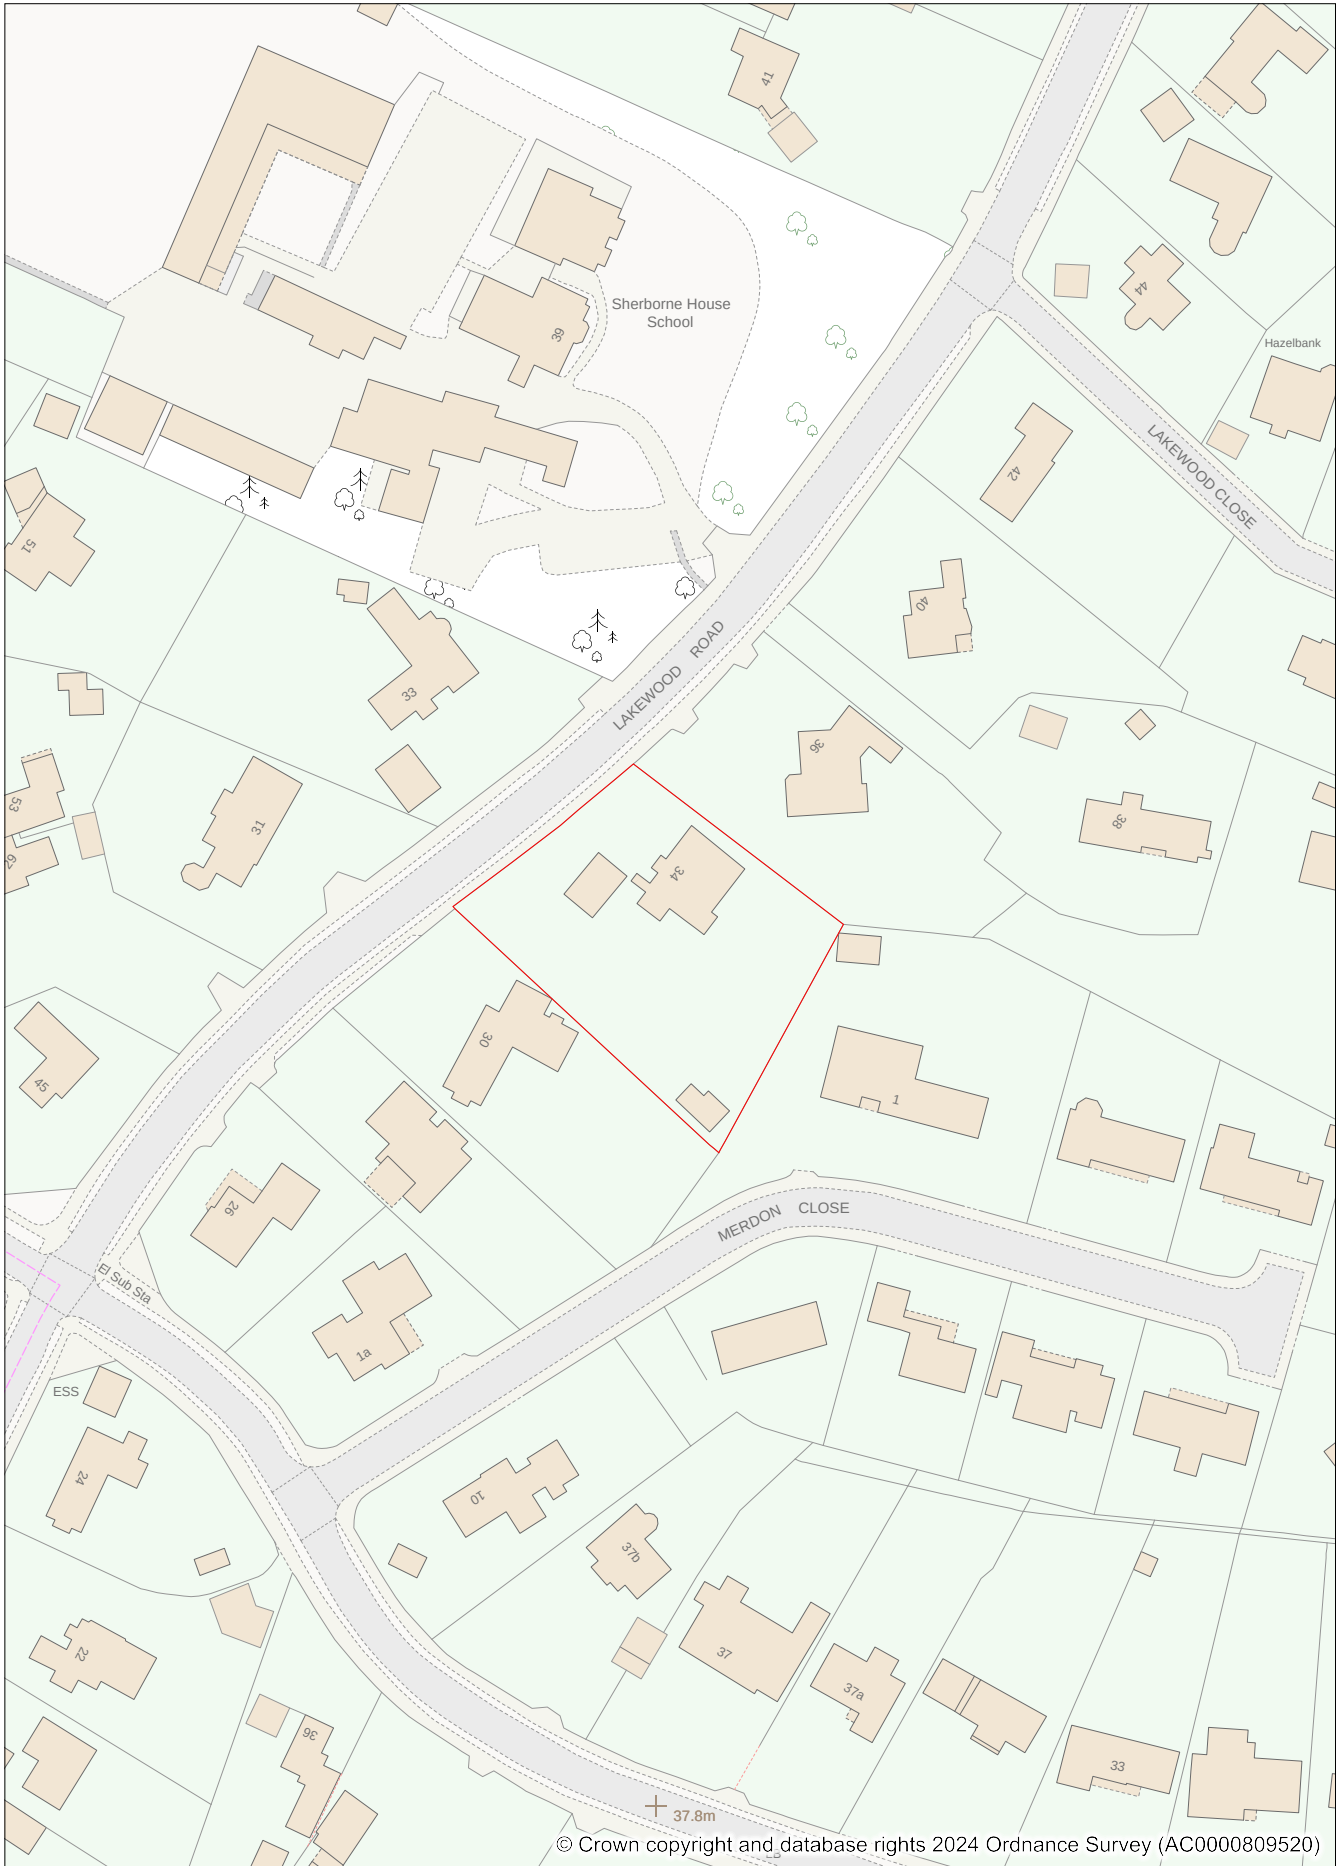

© Crown copyright and database rights 2024 Ordnance Survey (AC0000809520)

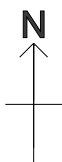

Address: 34 Lakewood Road
Chandlers Ford, SO53 1EW

Date: 20/06/2024

Scale: 1:1250