


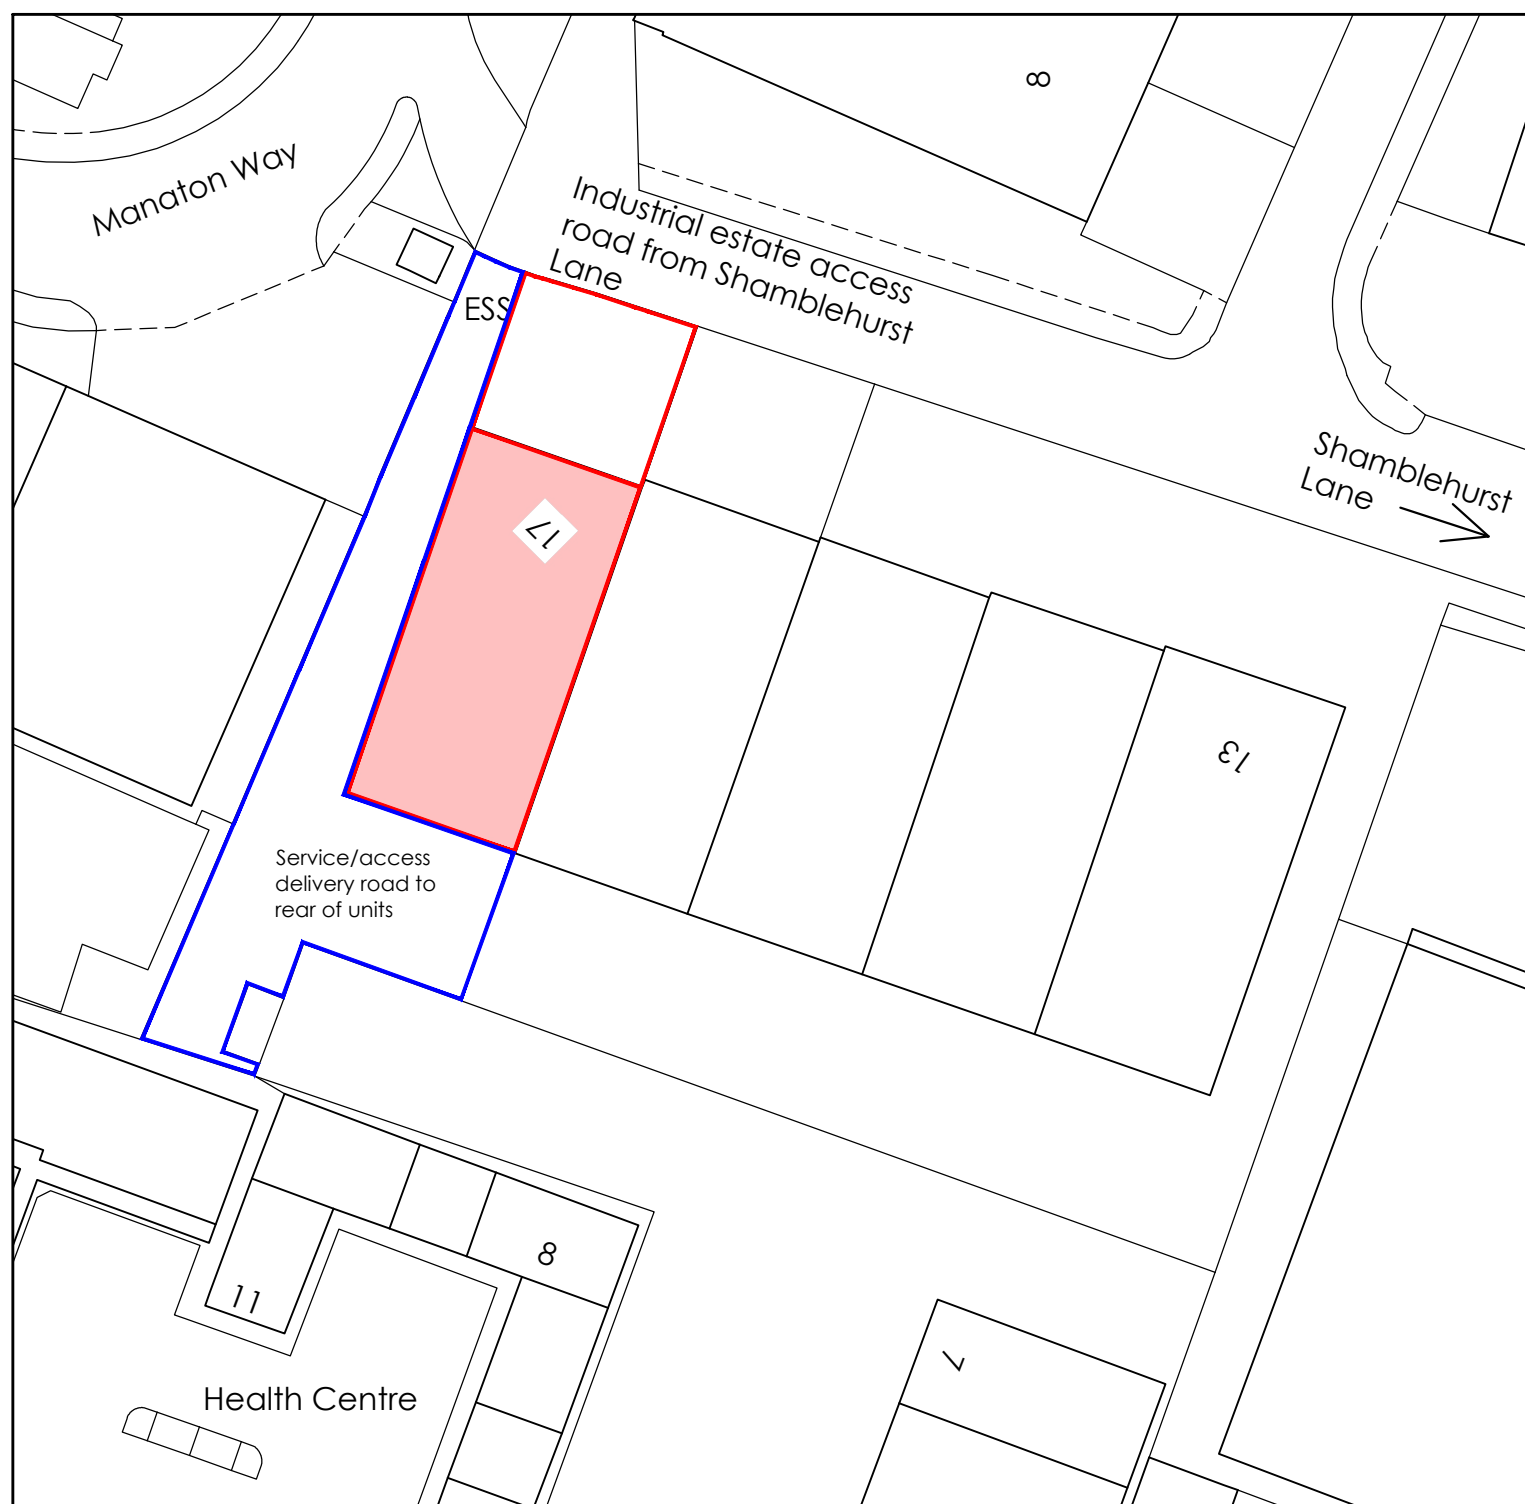
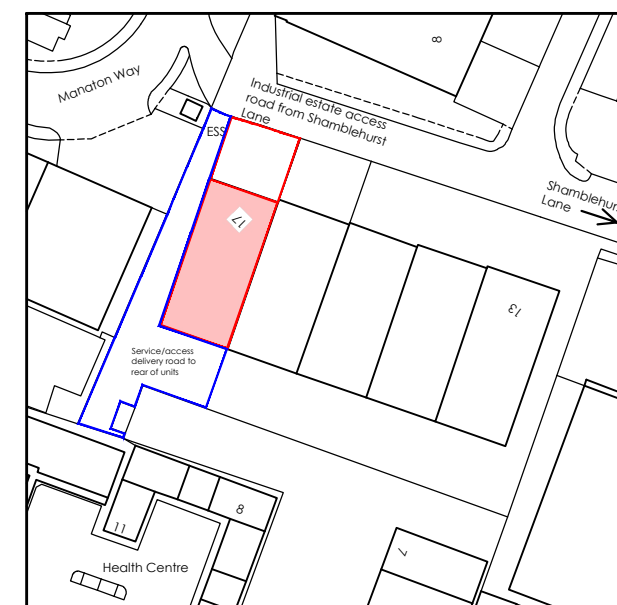


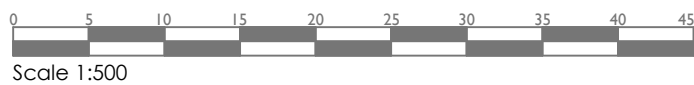

Block Plan

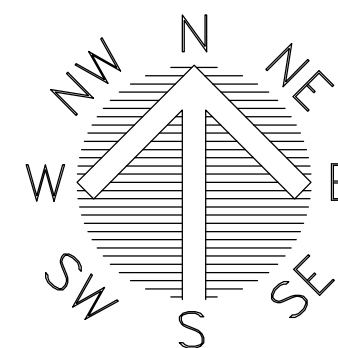

Site Location Plan

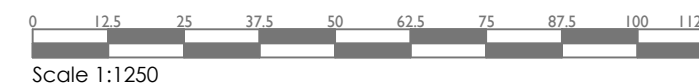

DISCLAIMER: This drawing is copyright and the property of Trinity Rose Architecture Ltd and information is not to be disclosed or reproduced. All dimensions are millimetres, you should not scale from the drawing unless for planning purposes and use figured dimensions where shown. If you are in doubt or the contents of the drawing are not suitable please ask. Please use this drawing in conjunction with all consultants information and site specifications.

-	-	-
Rev	Date	Details



TRINITY ROSE
ARCHITECTURE

www.trinity-rose.co.uk architecture@trinity-rose.co.uk T: 01962 880426

Issue	Preliminary
-------	-------------

Client	Curbridge Engineering Ltd
--------	---------------------------

Project
Unit 17, Solent Industrial Estate
Shamblehurst Lane, Hedge End
SO30 2FQ

Drawing Title	Site Location & Block plans
---------------	-----------------------------

Scale 1:500 & 1:1250 @ A3	Date Oct 2024	Drawing Ref. B24-1760-E-001	Rev -
------------------------------	------------------	--------------------------------	----------