




Elevation 1 - Proposed North
1 : 200

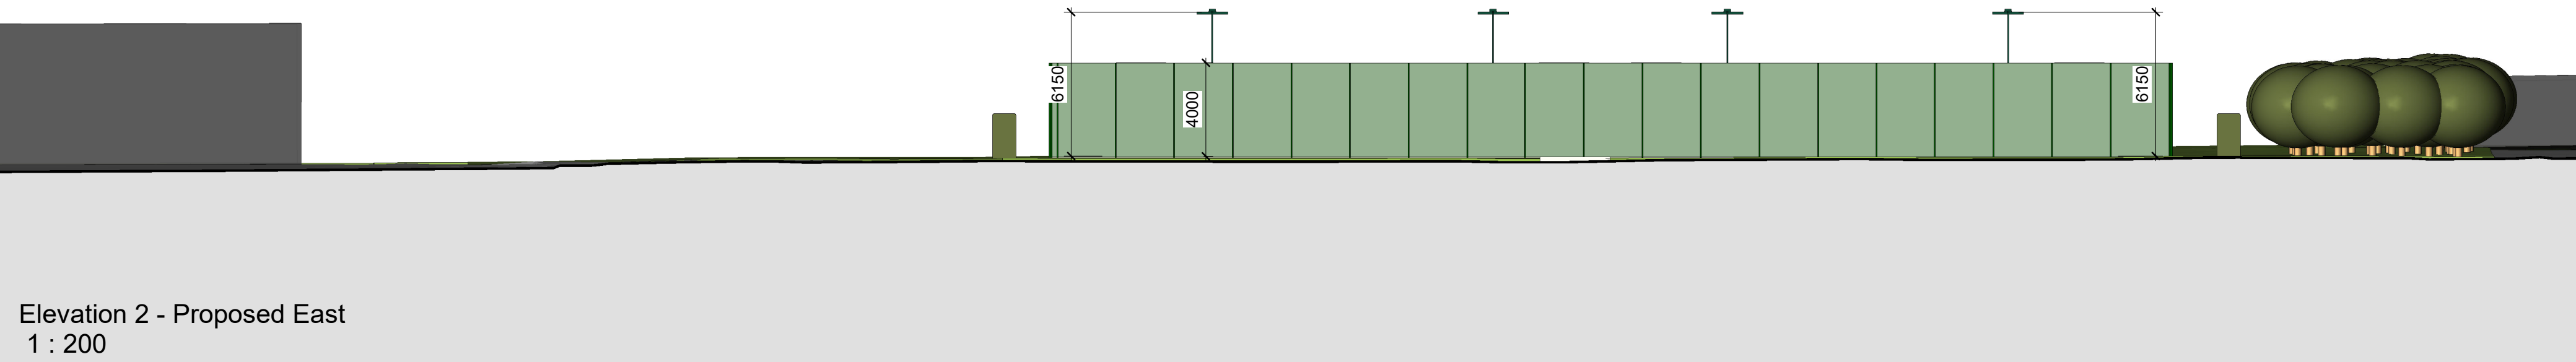


Elevation 2 - Proposed East
1 : 200

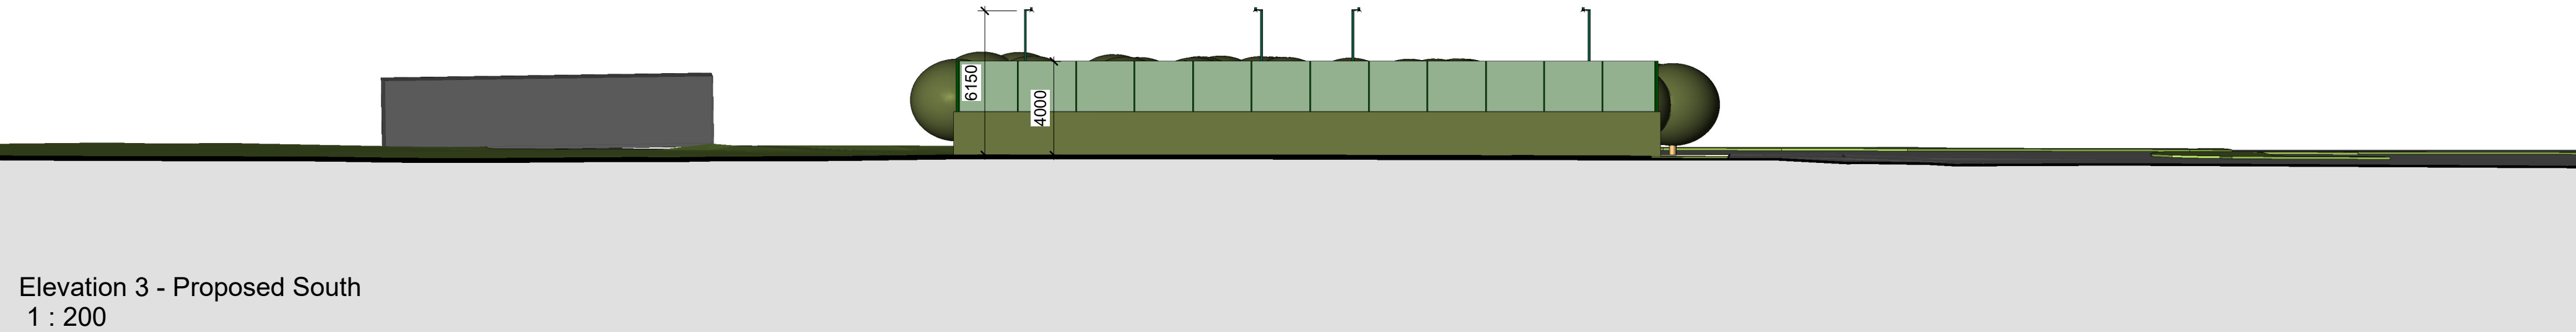

Elevation 3 - Proposed South
1 : 200

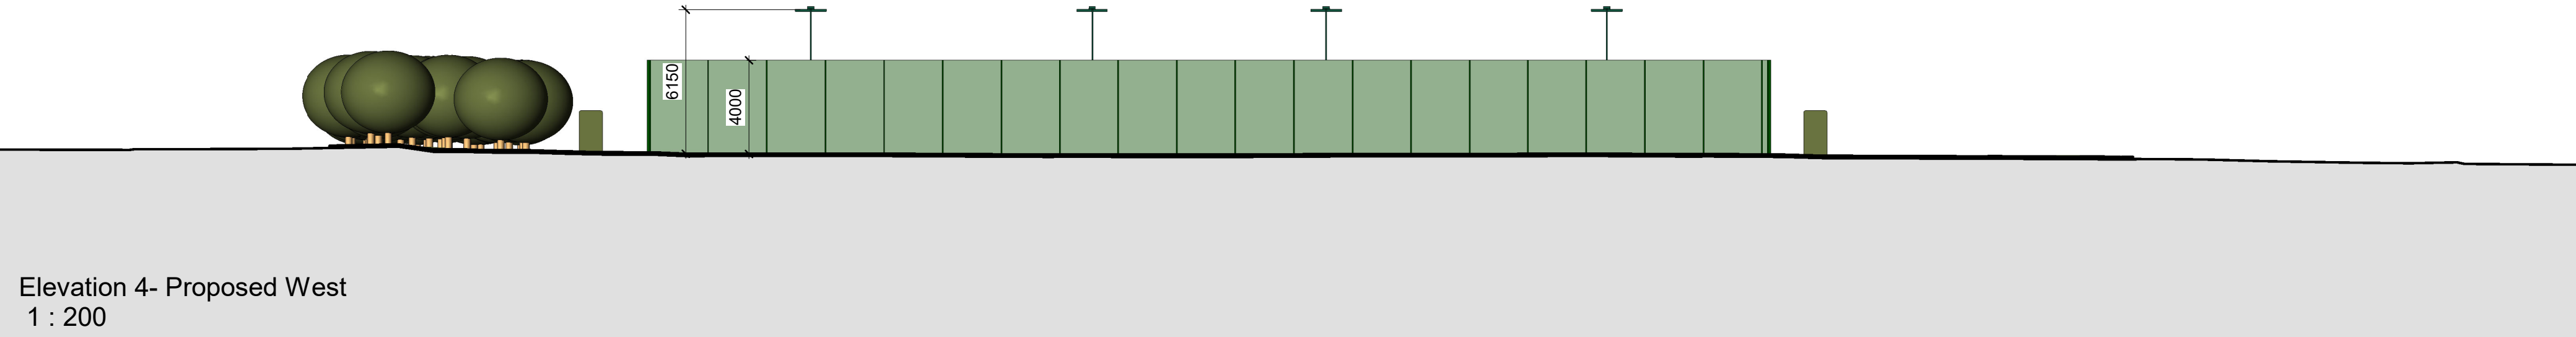

Elevation 4- Proposed West
1 : 200

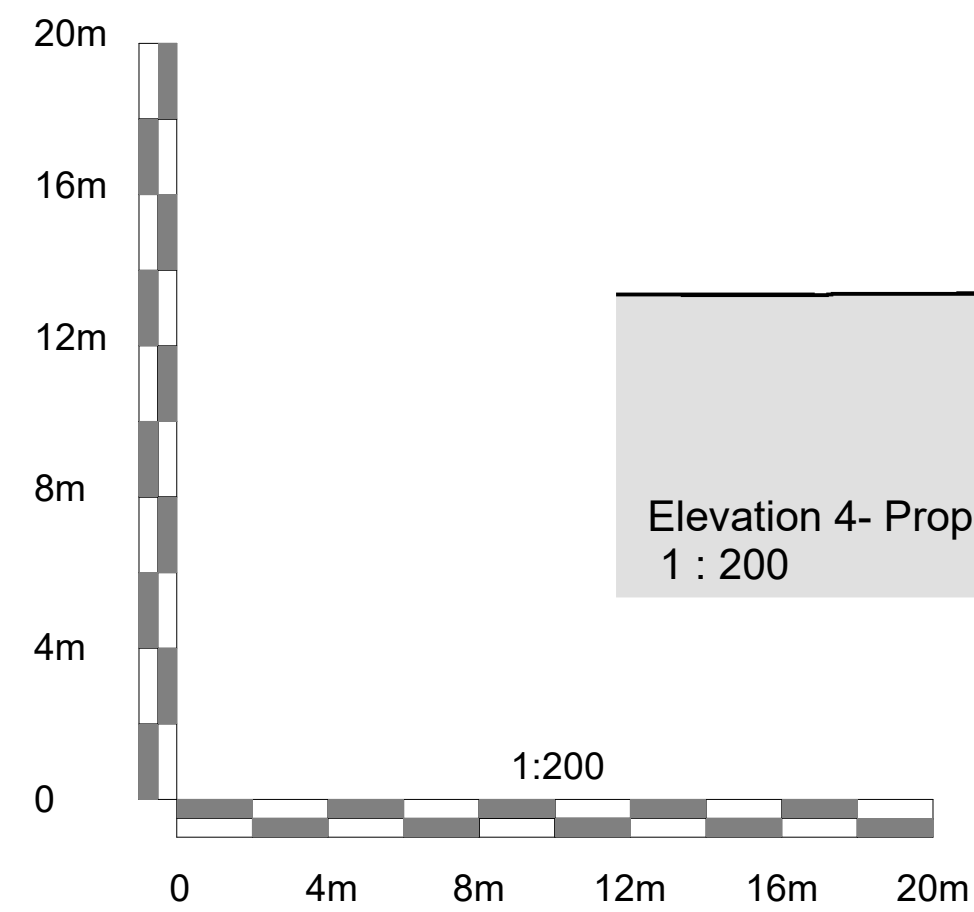

Notes
This is an A1 Drawing at a scale of
1 : 200

Rev	Date	Description
A	11.03.24	Additional Planting - Hedges & Trees
B	06.10.24	Canopy Omitted

SITE LOCATION
Places Eastleigh
Passfield Avenue
Eastleigh
Hampshire, SO50 9NL.

PROJECT
Four Padel Courts

CLIENT
Places Leisure

DRAWING TITLE
Proposed Elevations

Sf **SPORTSFACILITY**
Pd **PLANNING&DESIGNLTD**

39 Hemwood Road, Windsor, Berkshire, SL4 4YX
Telephone: (01753) 850123 Mob: 07770 366299
Email: office@sf-pd.co.uk

CONSULTANCY SERVICES

DRAWN BY L.West	CHECKED BY S.F.P.D.
SCALE 1 : 200	DATE 29.02.2024
DRAWING NUMBER 2024CAS051 06 016 B	REVISION NO. B