


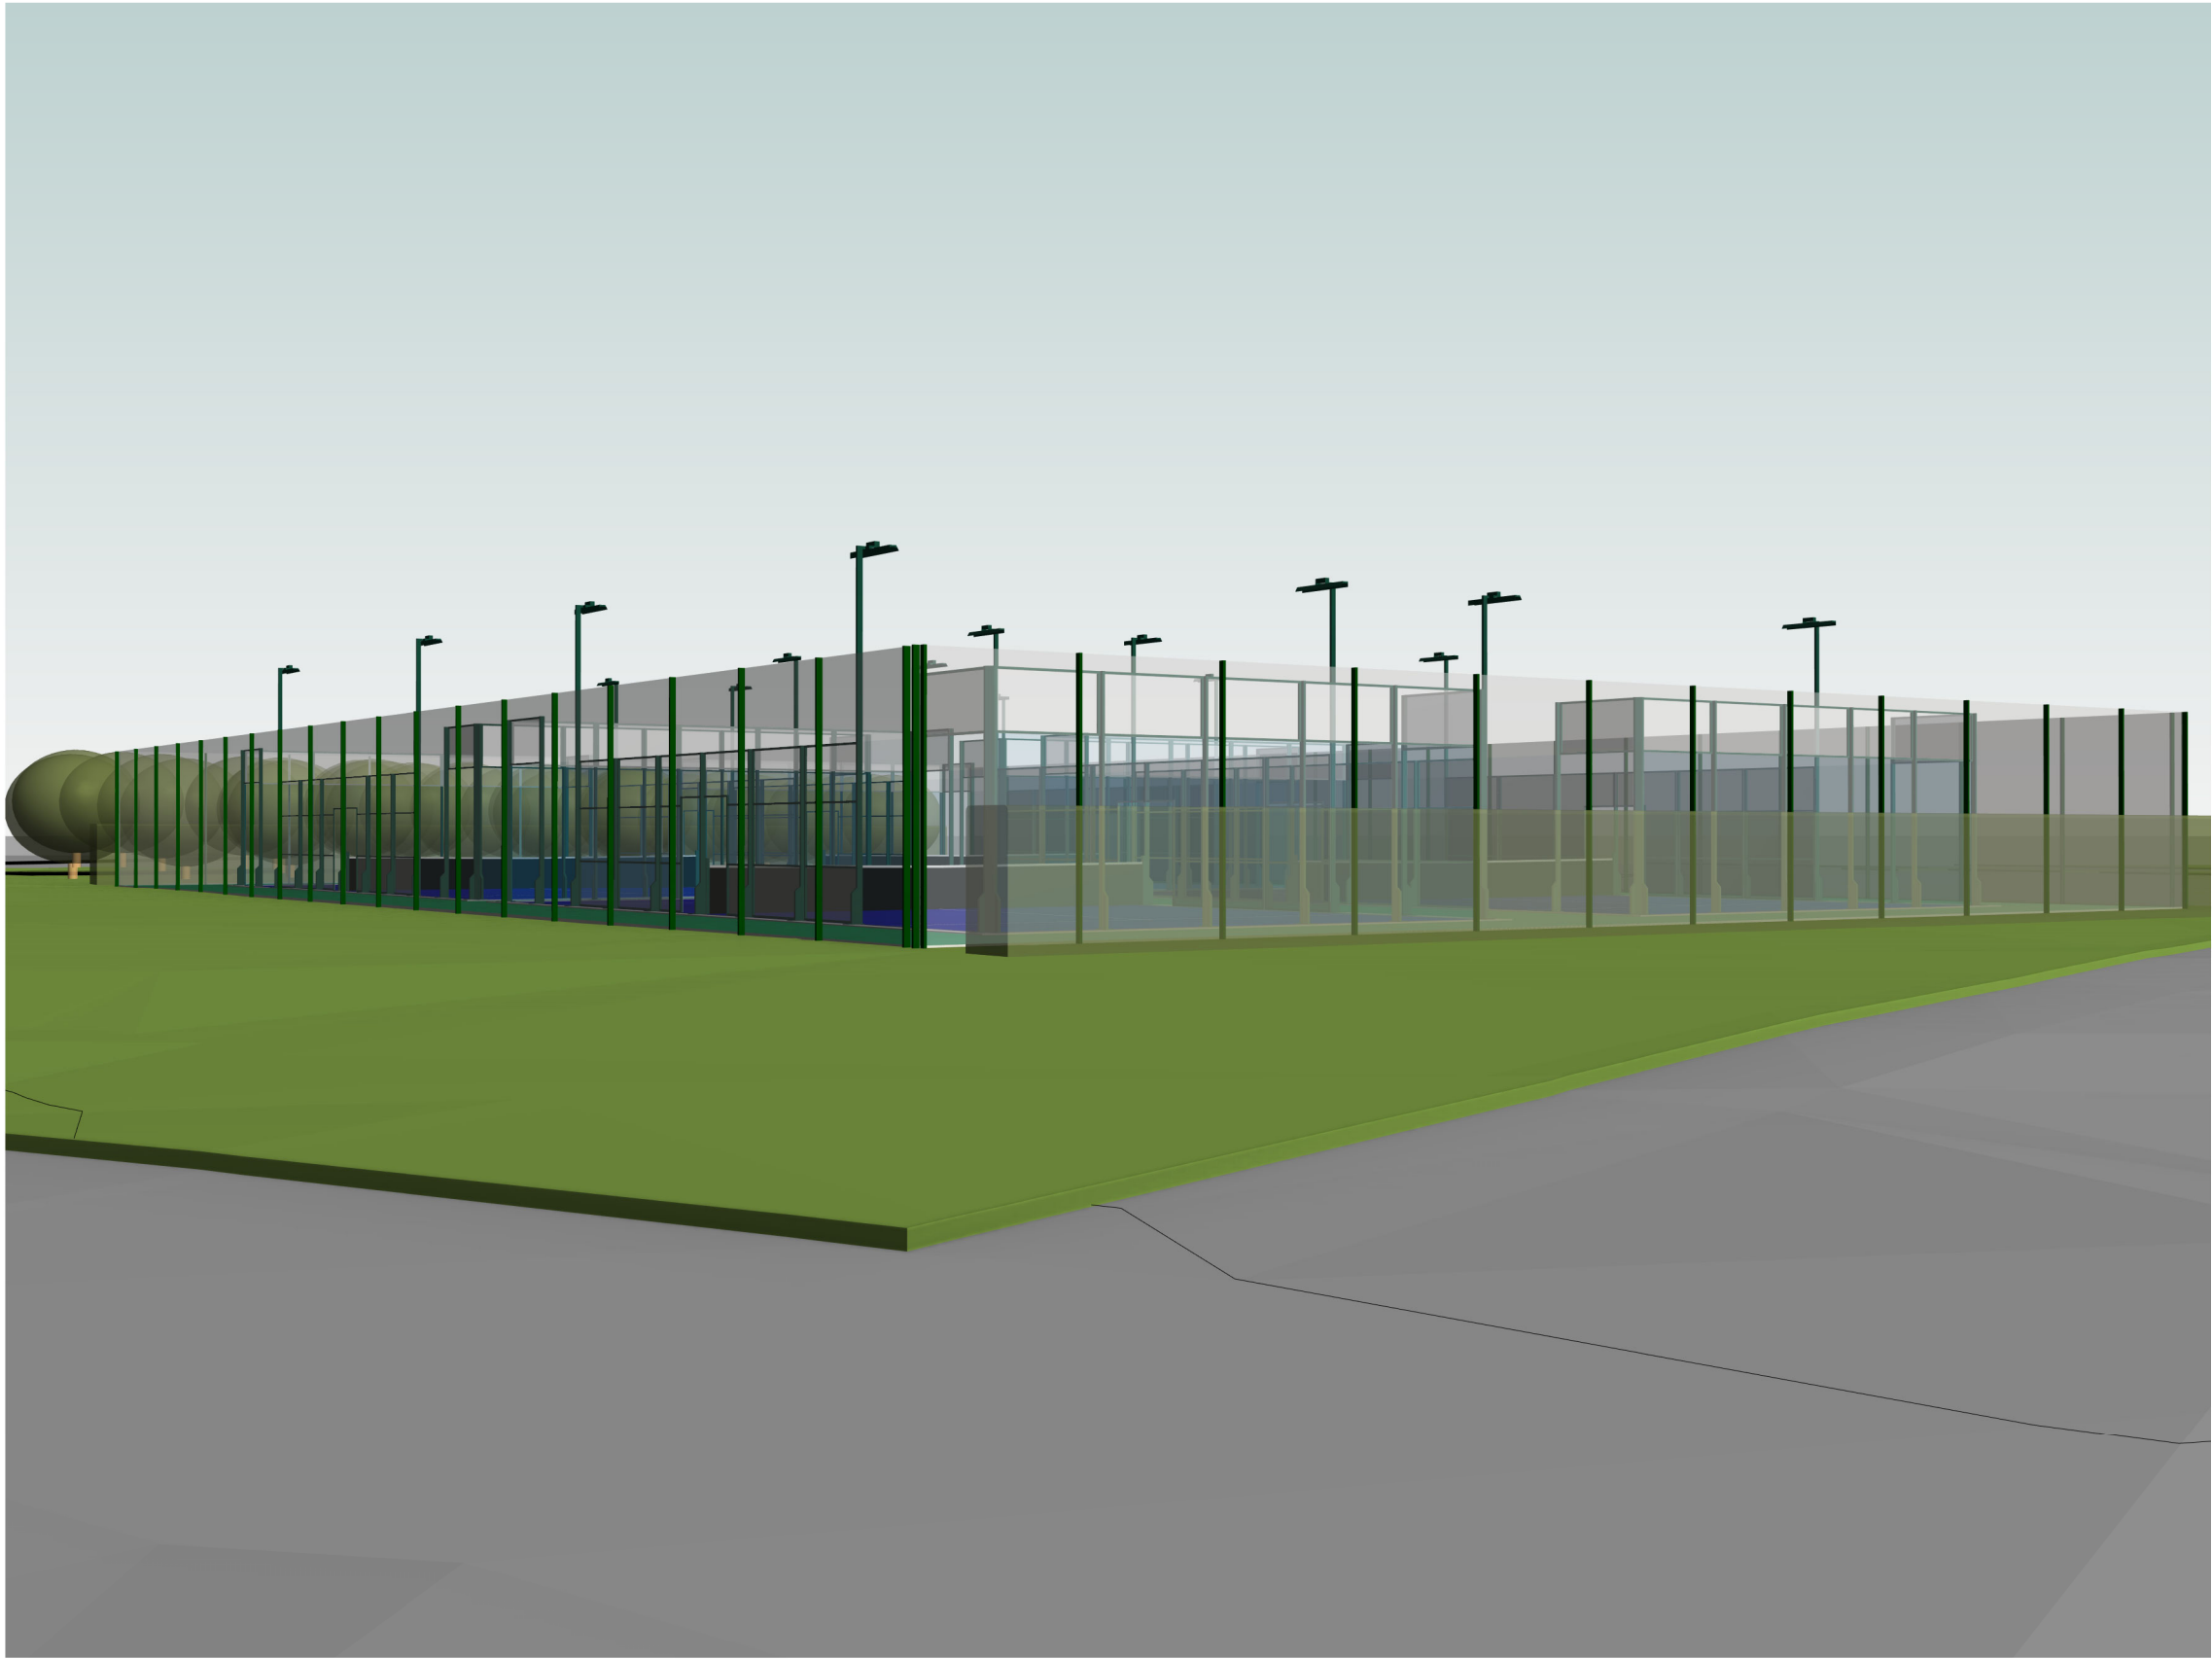

Notes

This is an A3 Drawing Sheet.

Note : 3D Visualisations cannot be scaled on a linear basis.

Rev	Date	Description
A	11.03.24	ADDITIONAL PLANTING
B	08.10.24	CANOPY OMITTED

SITE LOCATION
Places Eastleigh
Passfield Avenue
Eastleigh
Hampshire. SO50 9NL.

PROJECT
Four Padel Courts

CLIENT
Places Leisure

DRAWING TITLE
Proposed 3d View 1



39 Hemwood Road, Windsor, Berkshire, SL4 4YX
Telephone: (01753) 850123 Mob: 07770 366259
Email: office@sfpad.co.uk

CONSULTANCY SERVICES

DRAWN BY L.West		CHECKED BY S.F.P.D.	
SCALE	DATE 29.02.2024	REVISION NO. B	
DRAWING NUMBER 2024CAS051 06 022 B			