
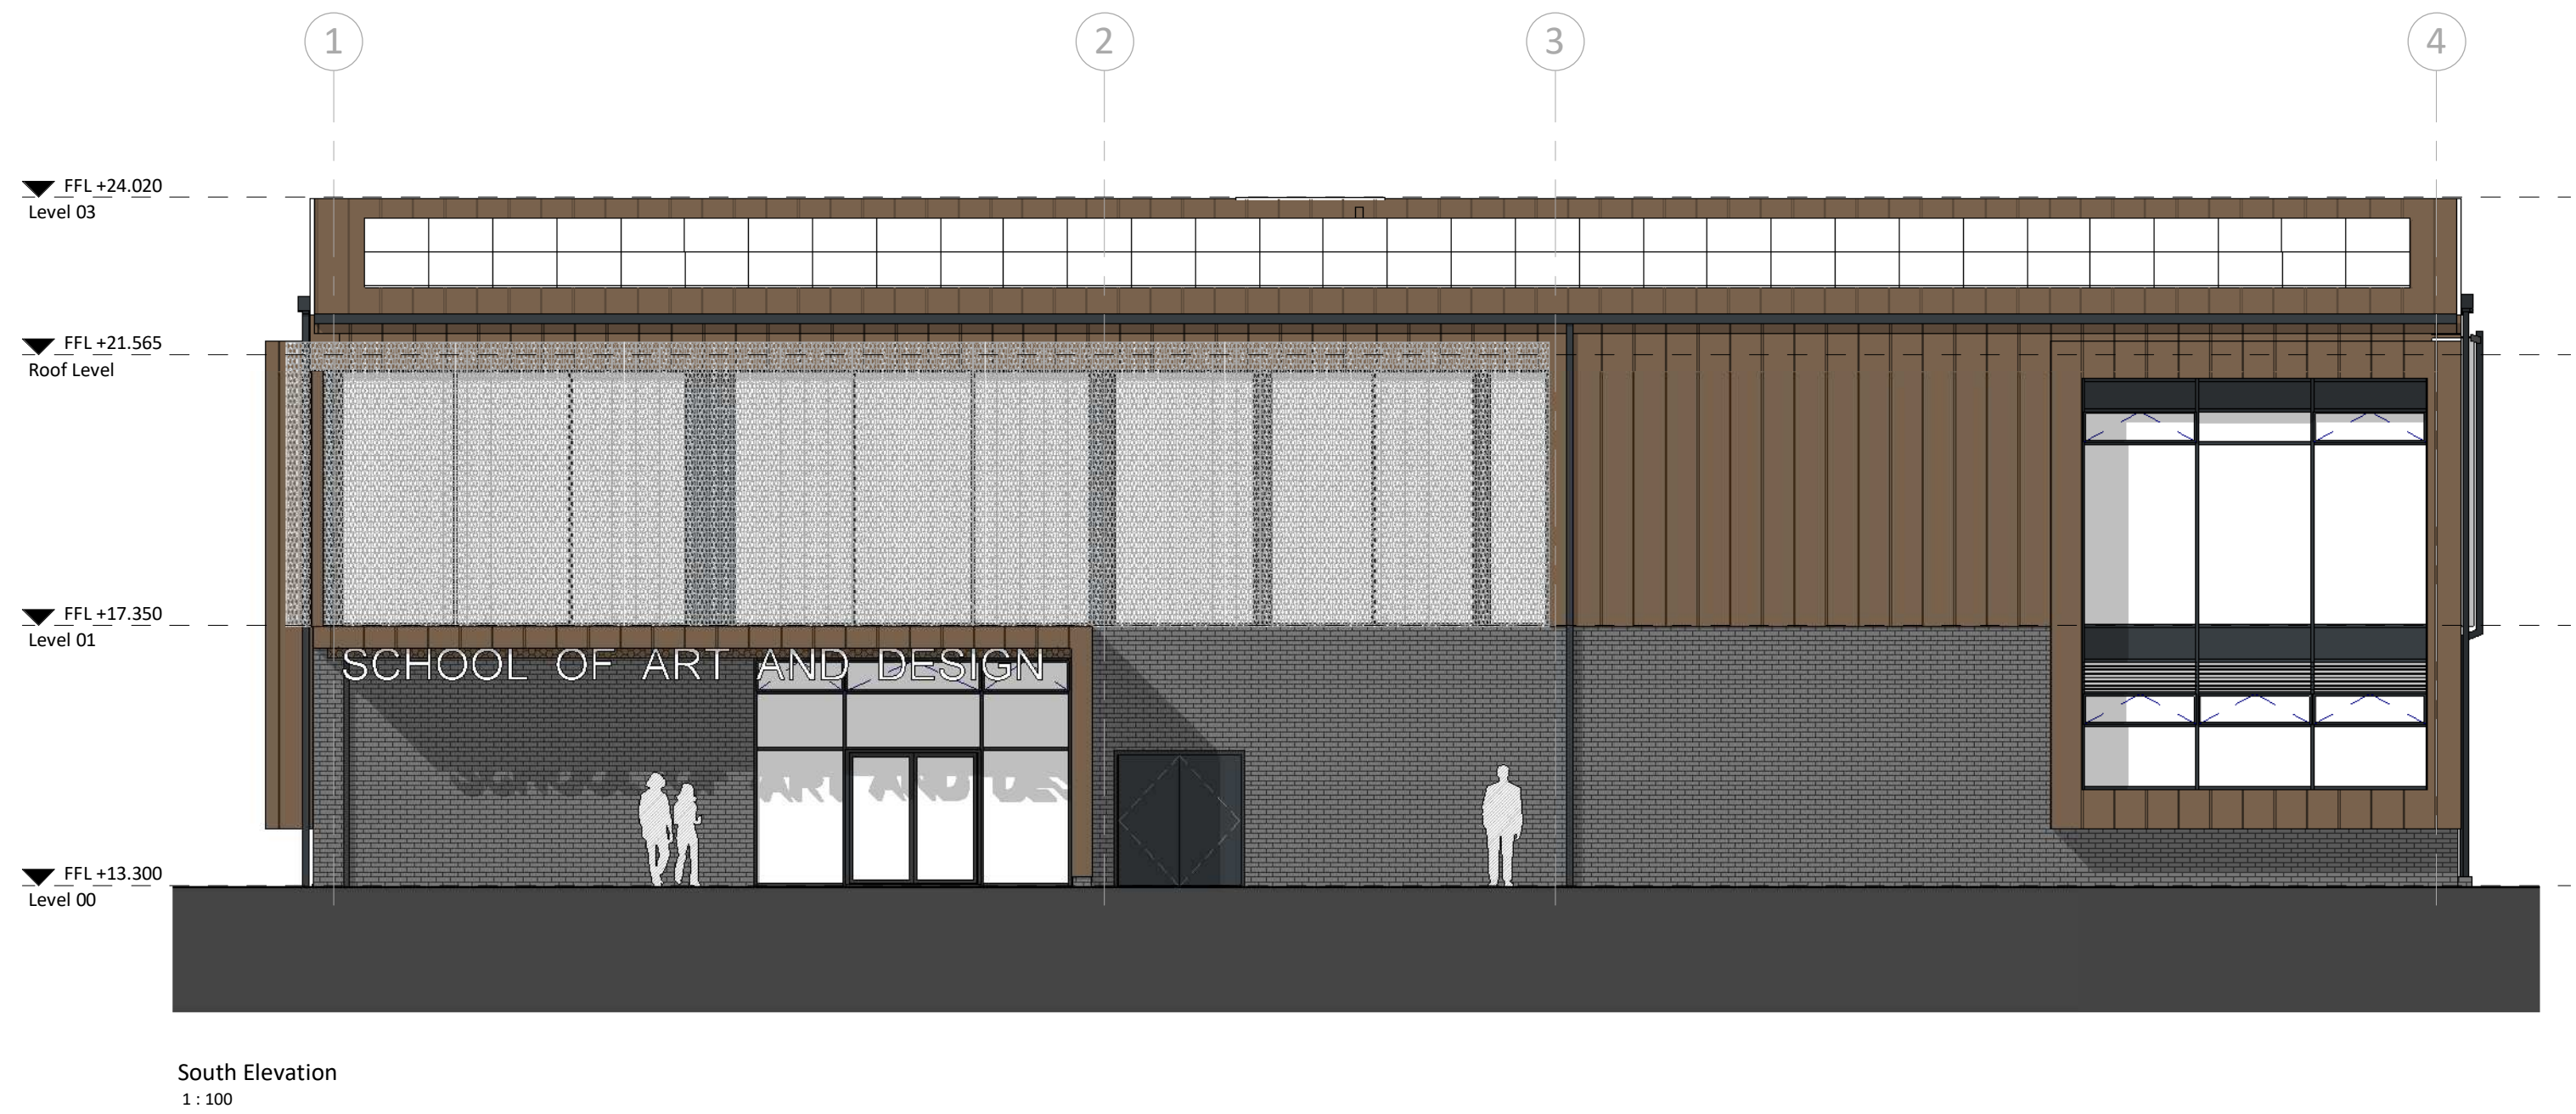


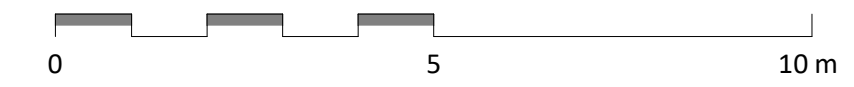

MATERIAL KEY

- Standing Seam Wall/Roof Cladding
VMZinc Standing Seam @ 500mm C/C
Colour - Pigmento Brown
NBS: H74/110 & H74/130
- Perforated Metal Mesh Brise Soleil
Colour - Pigmento Brown
NBS: L10/680
- Facing Brick Finished External Wall/Plinth
Ibstock Staffordshire Slate Blue
Smooth - Colour matched mortar
NBS: F10/111
- Render Finished External Wall
StoTherm Mineral K System
Colour - White
NBS: M21/210
- PPC Aluminium Curtain Walling/Windows/Glazed Doors
Colour - RAL 7016 Matt
NBS: H11/110
- Backpainted Glass Spandrel Panels
Colour - RAL 7016 Matt
NBS: H11/110

PL	PL03	08/10/2024	NMA Update
PL	PL02	13/09/2024	NMA Issue
PL	PL01	16/12/2022	Planning Issue

STATUS	REV	DATE	DESCRIPTION	REVISD BY
CLIENT				VG
Barton Peveril College				CHECKED BY
				JW
				ORIGINATOR NO
				155652

CONSULTANT
STRIDE TREGLOWN
www.stridetreglow.com © Stride Treglow Limited
PROJECT
BPC School of Art and Design
Chestnut Ave, Eastleigh, SO50 5ZA

DRAWING TITLE
Proposed Elevations

STATUS CODE	SCALE
PL : Authorized and accepted	1 : 100@A1
DRAWING USAGE: <i>NMA Issue</i>	
PROJECT - ORIGINATOR - VOLUME - LEVEL - TYPE - ROLE - CLASS - NUMBER	STATUS _ REVISION
155652-STL-00-ZZ-DR-A-20001	PL_PL03