



SIGN 2
4.73x0.64m

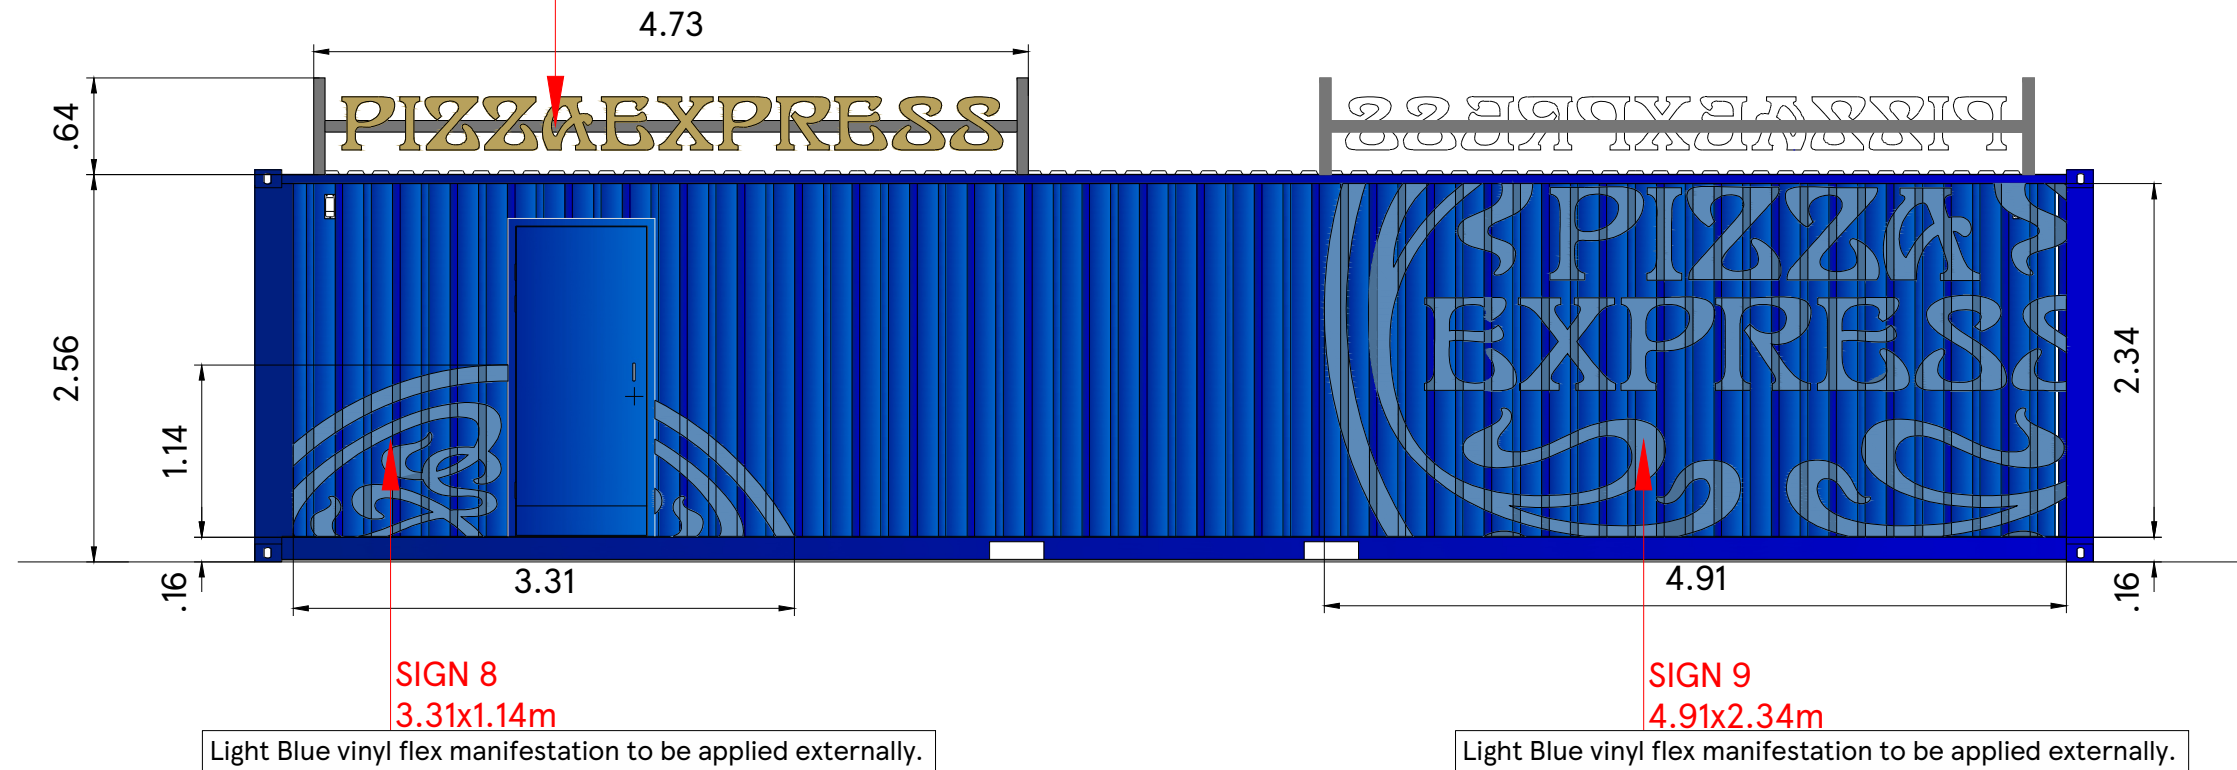

ELEVATION AT D

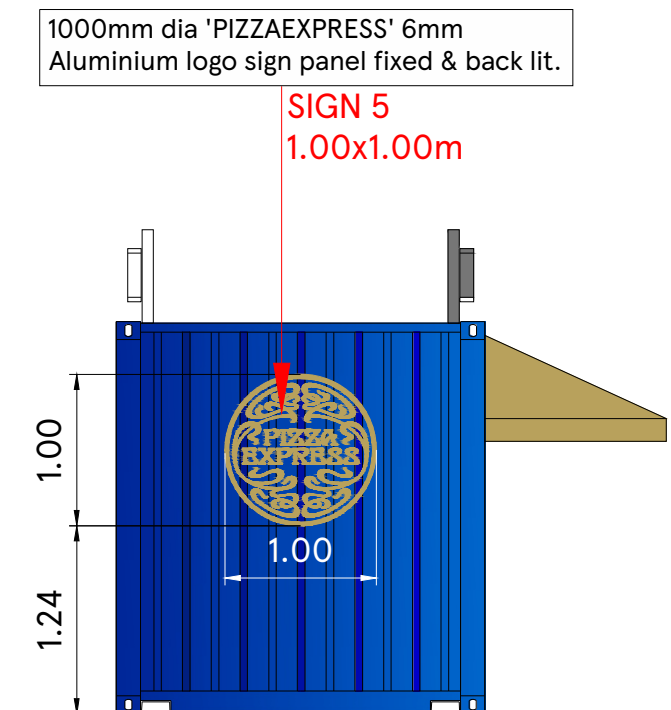

TESCO
FEASIBILITY PLANNING
STORE PLANNING DEPARTMENT
PROPERTY SERVICES
HIGHWOODS BUILDING, KESTRAL WAY
WELWYN GARDEN CITY, HERTFORDSHIRE, AL1 1GB UK
TELEPHONE: 01957 390515

THE COPYRIGHT AND ALL OTHER RIGHTS IN AND RELATING TO THIS PUBLICATION
BELOWING AND ARE THE PROPERTY OF TESCO STORES LIMITED
ALL RIGHTS ARE RESERVED. NEITHER THE WHOLE NOR ANY PART OF THIS
PUBLICATION MAY BE REPRODUCED OR TRANSMITTED IN ANY FORM OR BY ANY
ELECTRONIC OR MECHANICAL MEANS INCLUDING PHOTOCOPYING AND RECORDING
OR IN ANY RETRIEVAL SYSTEM WITHOUT THE PRIOR WRITTEN LICENSE FROM THE
OWNER.

SCALE BAR

1:50

A horizontal scale bar with alternating black and white segments. Below the bar, the following labels are present: 1m, 0, 1m, 2m, 3m, 4m, 5m.

DRAWING NO 03_2156_03C_R1	
SCALE 1:50@A3	DATE 08.1
CHECKED BY DEEKSHA PADMASHALI	
DRAWN BY MOHAMMED AFLAH K H	

STORE TYPE	EXTRA
STORE NAME	SOUTHAMPTON
CONTENT	CONTAINER ELEVATIONS-2_ADV