


Location Plan

Site Address: Tesco Supermarket, Hamble Lane, Bursledon, SO31 8GN

Date Produced: 09-Oct-2024

Scale: 1:2500 @A4

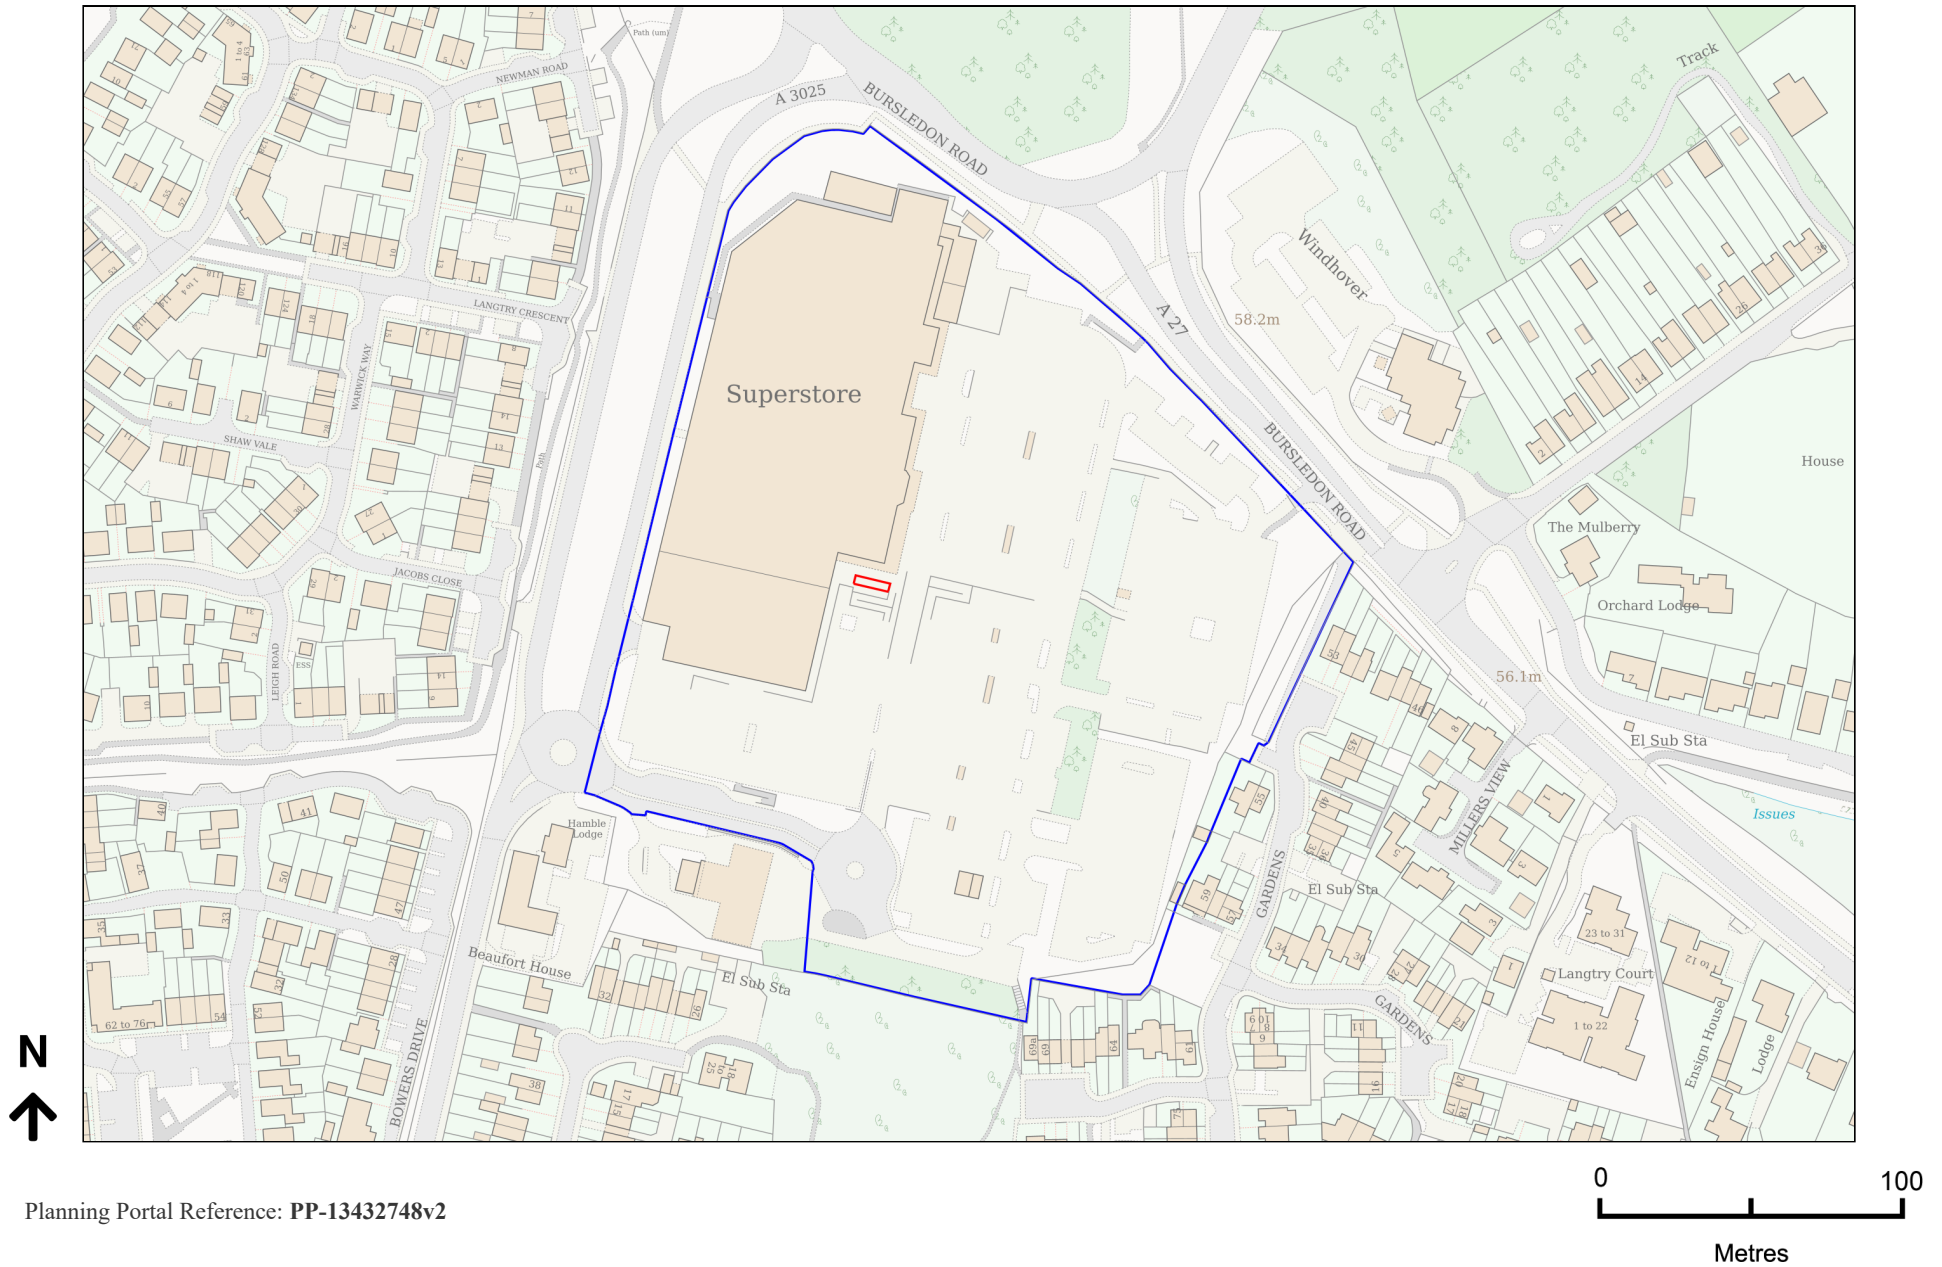

Planning Portal Reference: PP-13432748v2