



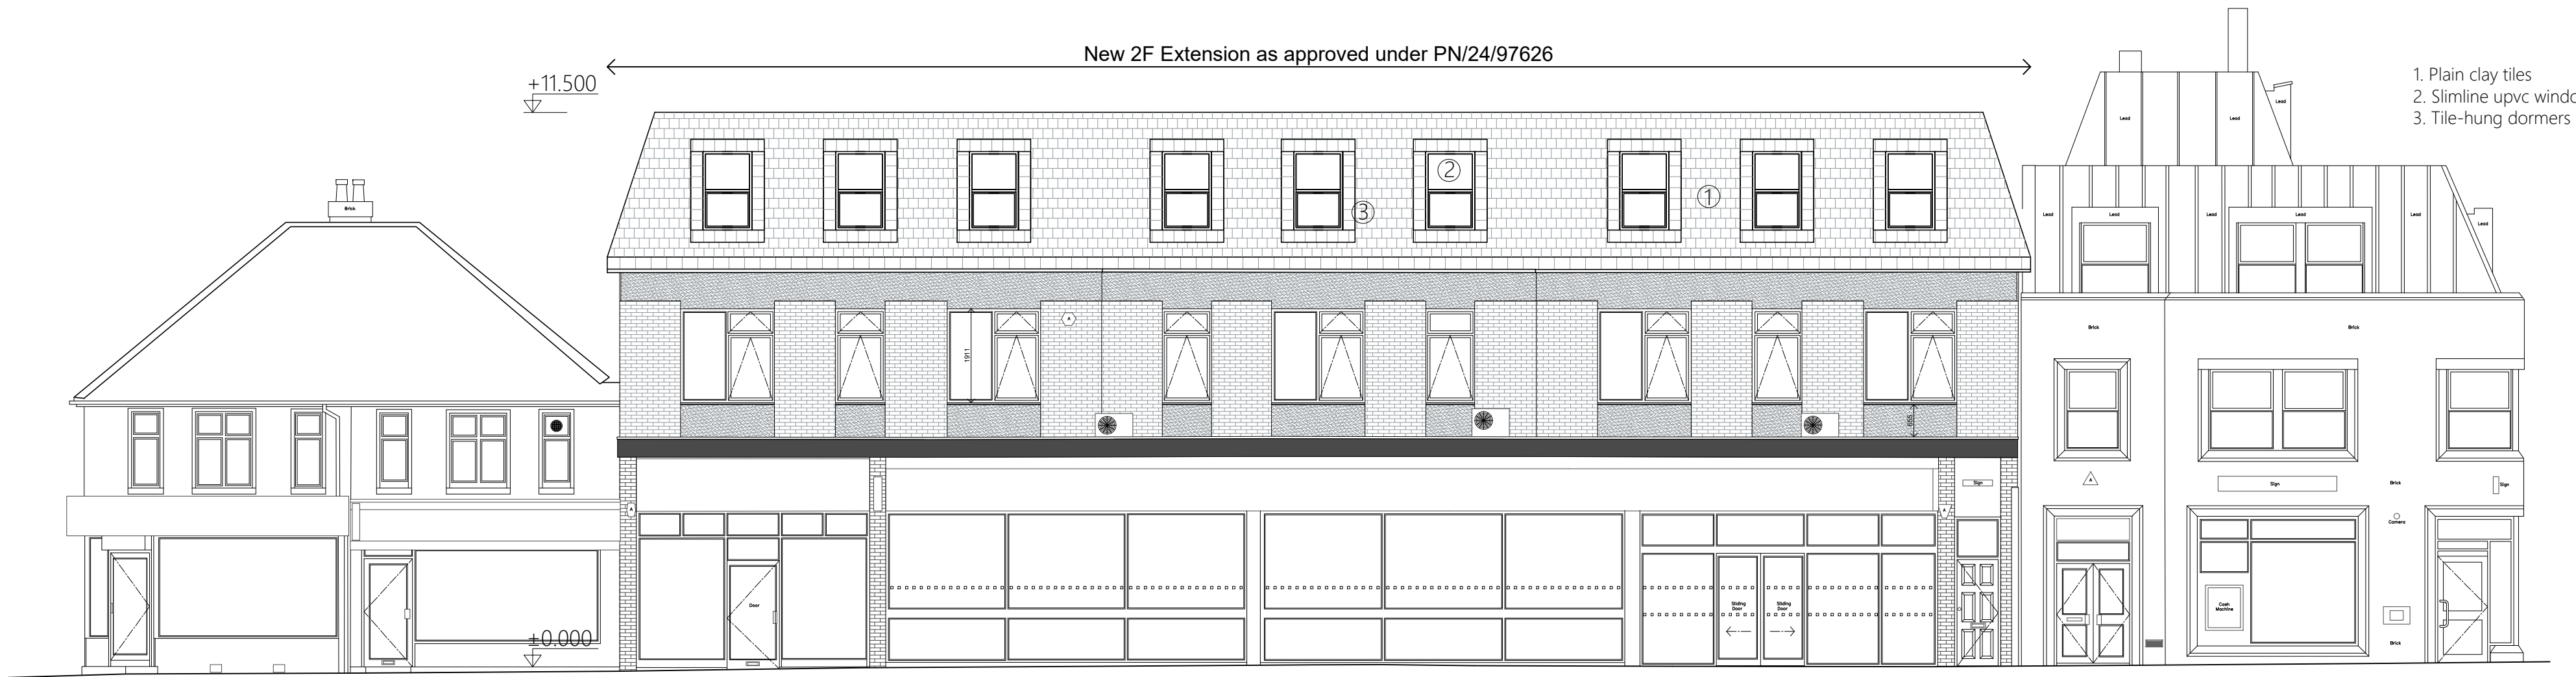

SOUTH-EAST ELEVATION

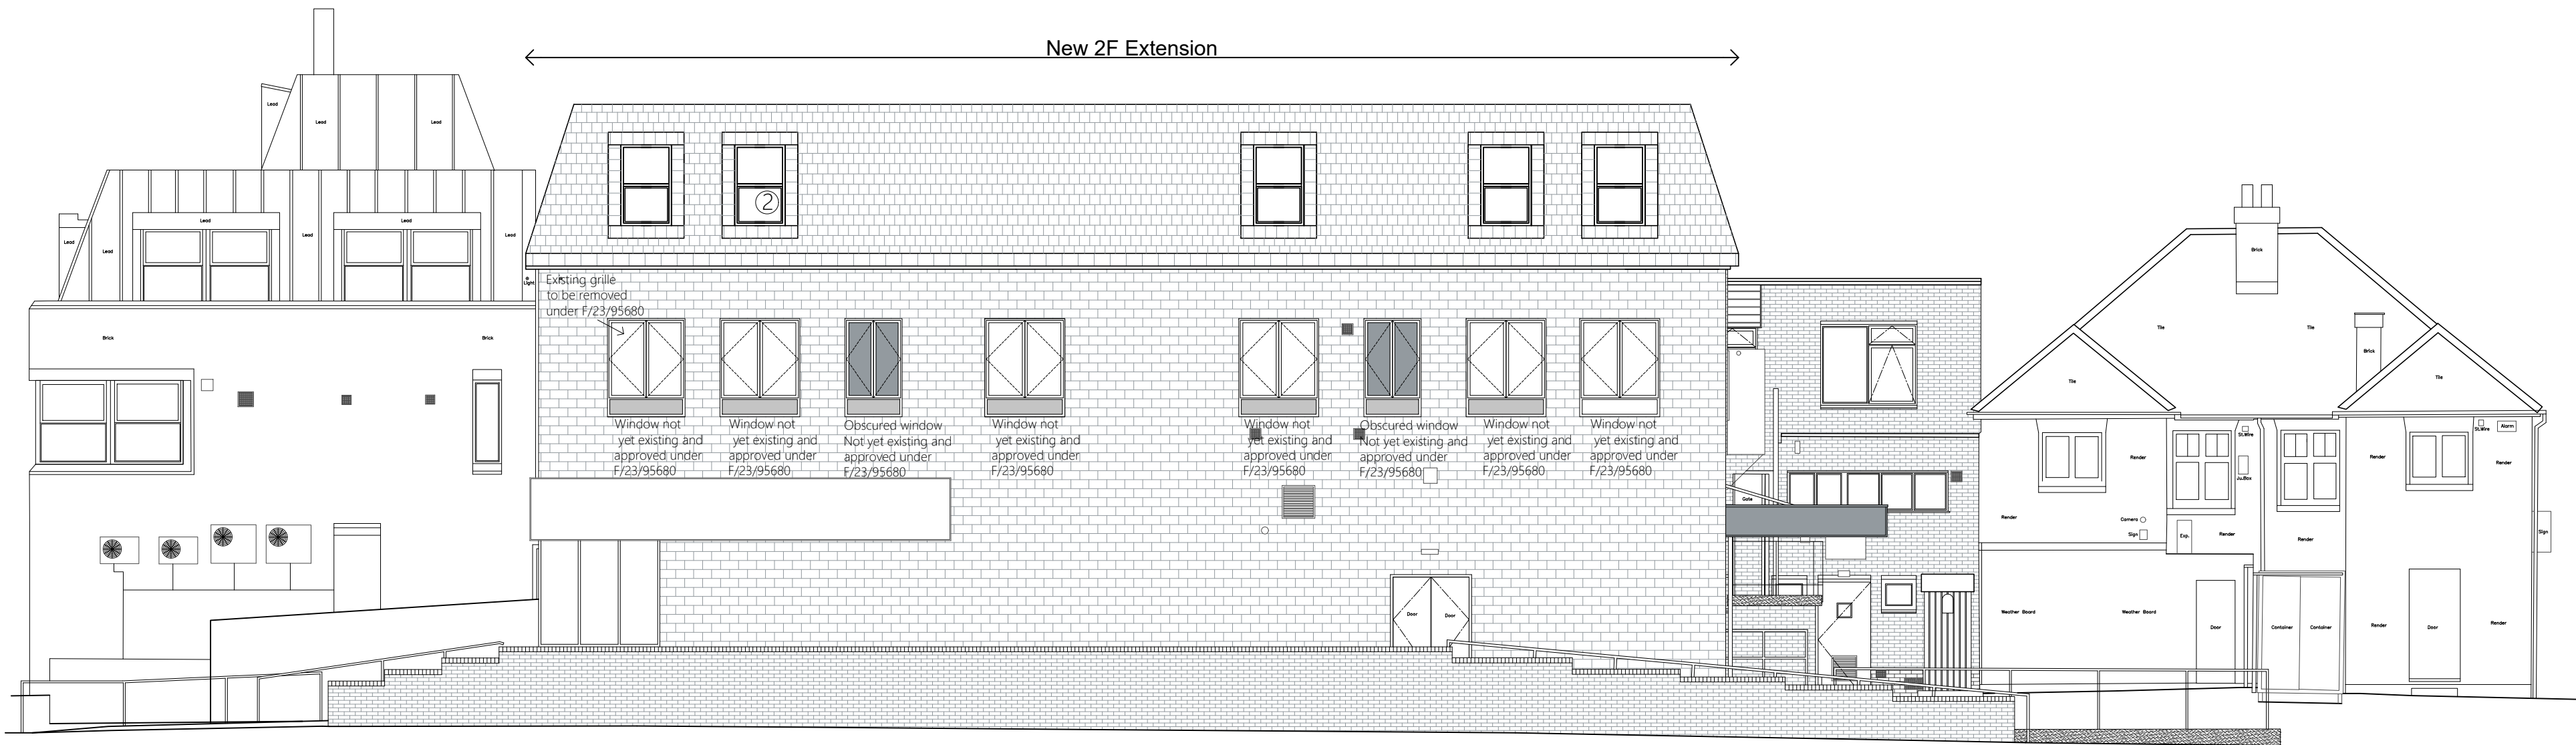

NORTH-WEST ELEVATION