



New 2F Extension

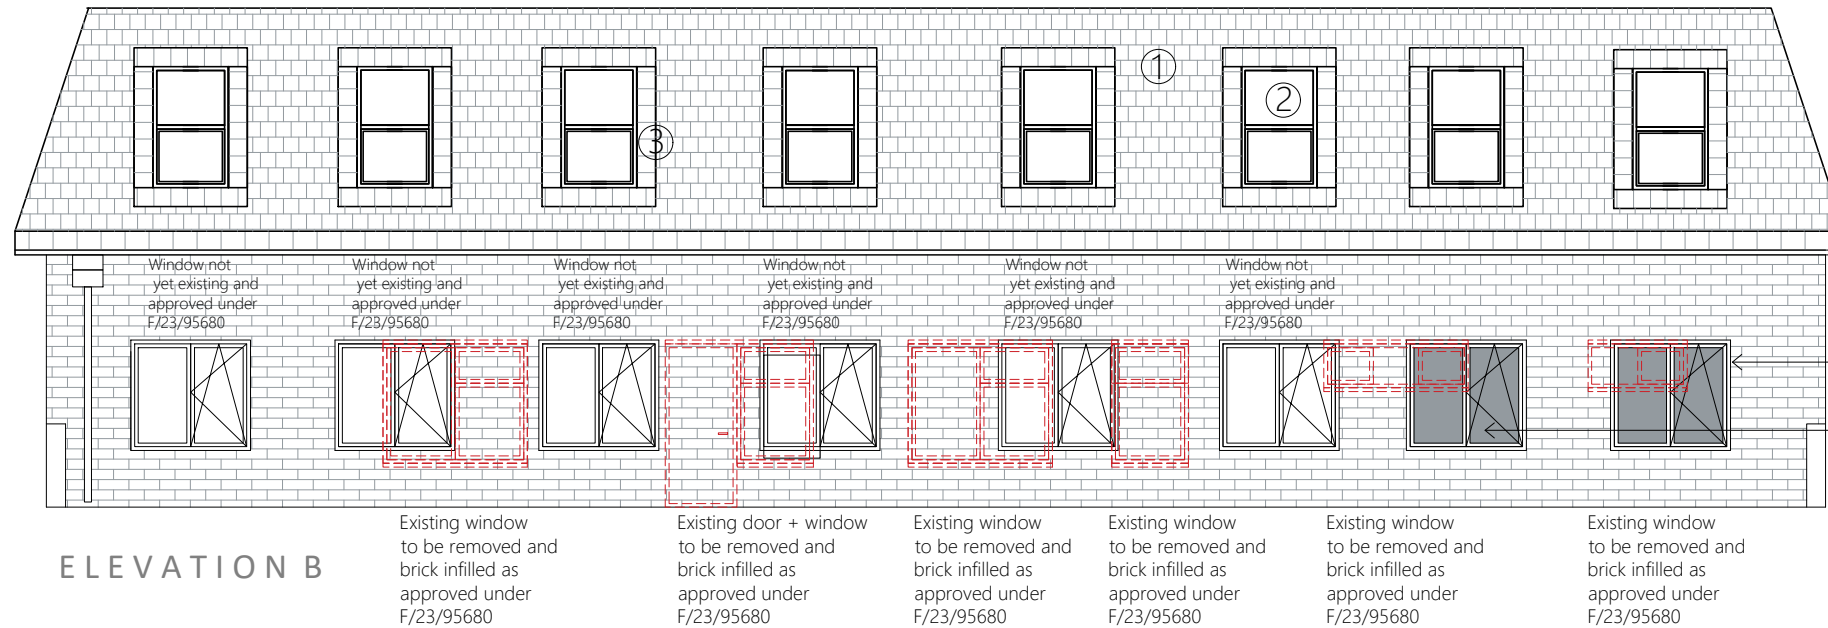

ELEVATION B

2F extension to front consented under PN/24/97626

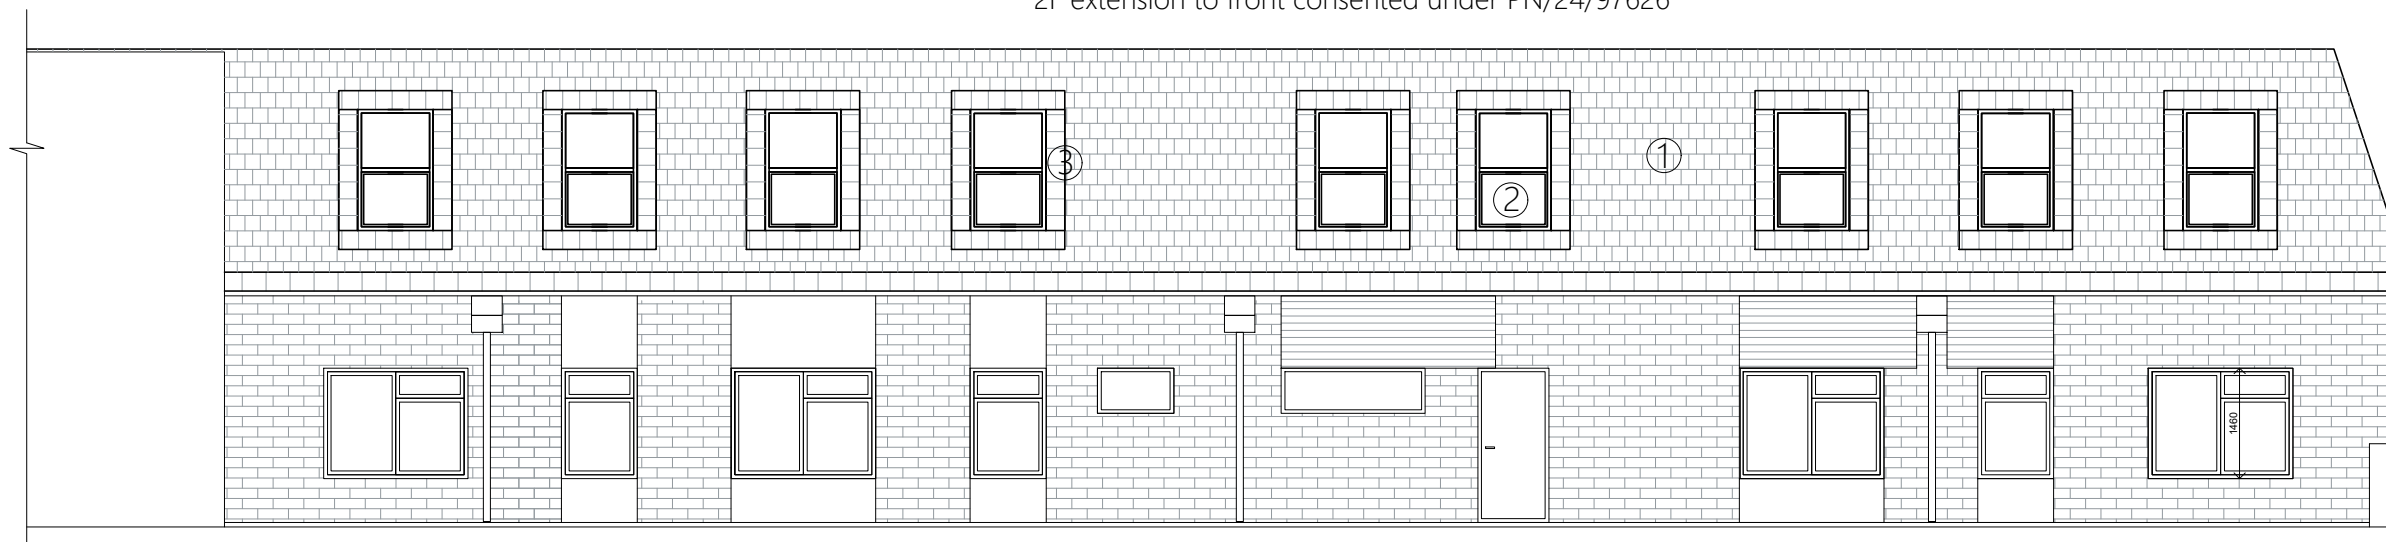


ELEVATION A

GENERAL NOTES:
USE FIGURED DIMENSIONS ONLY.
DO NOT SCALE OFF DRAWINGS.
ALL DIMENSIONS ARE TO BE CHECKED ON SITE.
INCONSISTENCIES ARE TO BE REPORTED TO
OATEN ARCHITECTS IMMEDIATELY.

NOTES:

1:100

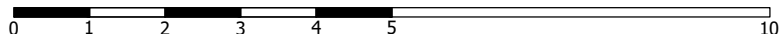

REV.: DATE: DESCRIPTION:

A	13/10/23	Windows revised
B	17/11/23	Notes to windows added
C	27/11/23	Drawing Title amended
D	3/10/24	Minor amendments



OATEN ARCHITECTS

Oaten Architects Ltd,
33 West Street, Hastings, East Sussex, TN34 3AN
T 01424 256476
E office@oatenarchitects.com
W www.oatenarchitects.com

PROJECT:
105-111 Winchester Road
Chandlers Ford Hampshire, SO53 2GH
STAGE: Planning
CLIENT: Heathwell Ltd
SCALE: 1:100 @ A3
DRAWN BY - DATE:
- May 2023
CHECKED BY:
RO

DRAWING TITLE:
Elevations A and B - showing
as approved new fenestration
and new 2F rear extension
DRAWING NO: REV NO:

23.1371 / 305 D