



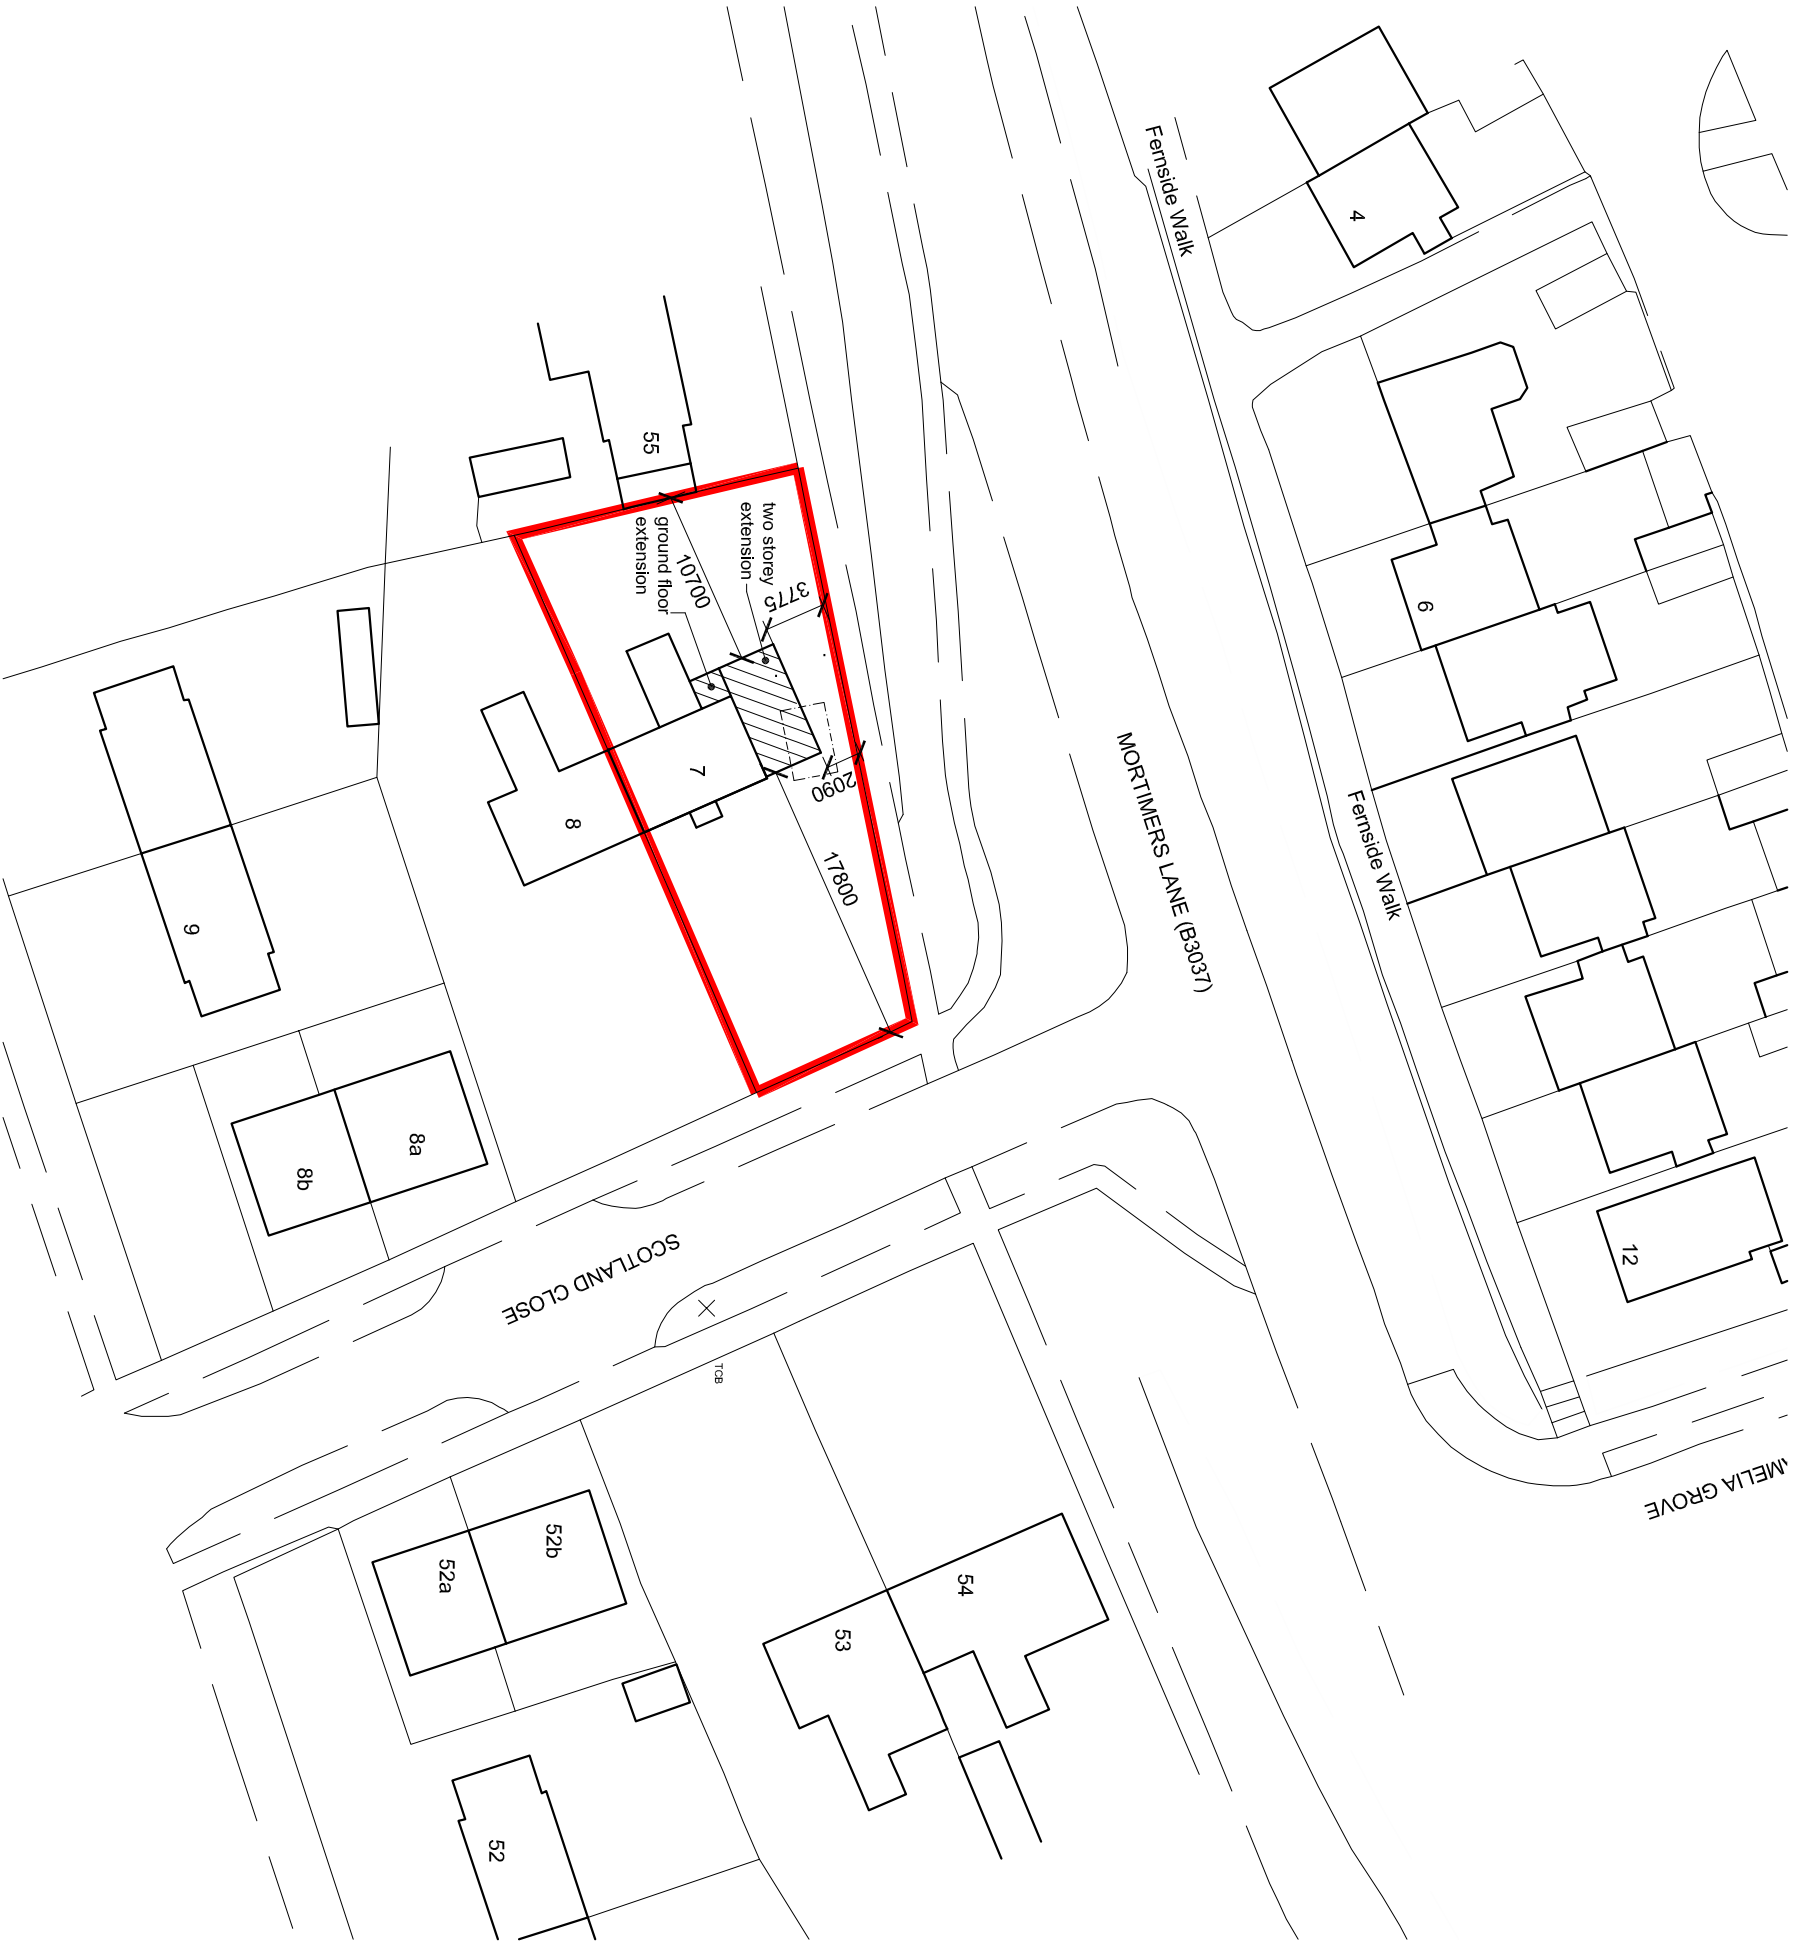

BLOCK PLAN
SCALE - 1:500

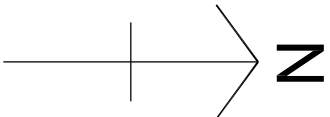

© Crown Copyright 2024. All rights reserved. Licence number 100022432
LOCATION PLAN
SCALE - 1:1250



Sunstone
Design
ARCHITECTURAL
CONSULTANTS
T 01962 713873
F 01962 713873
E studio@sunstonedesign.co.uk
A The Garden House, Highbridge
Road, Twyford Moors S O21 1RL

7 SCOTLAND CLOSE
FAIR OAK
BLOCK AND
LOCATION PLANS

JOB NO: 17_22 MAY 2024
SCALE: 1:1250 + 500 @ A3

REVISIONS:
A OCTOBER 2024 - EXTENSION REDUCED IN WIDTH AND DEPTH FOR PLANNING

DRAWING NO: 11A