



part garage conversation for 72 messcot meadows

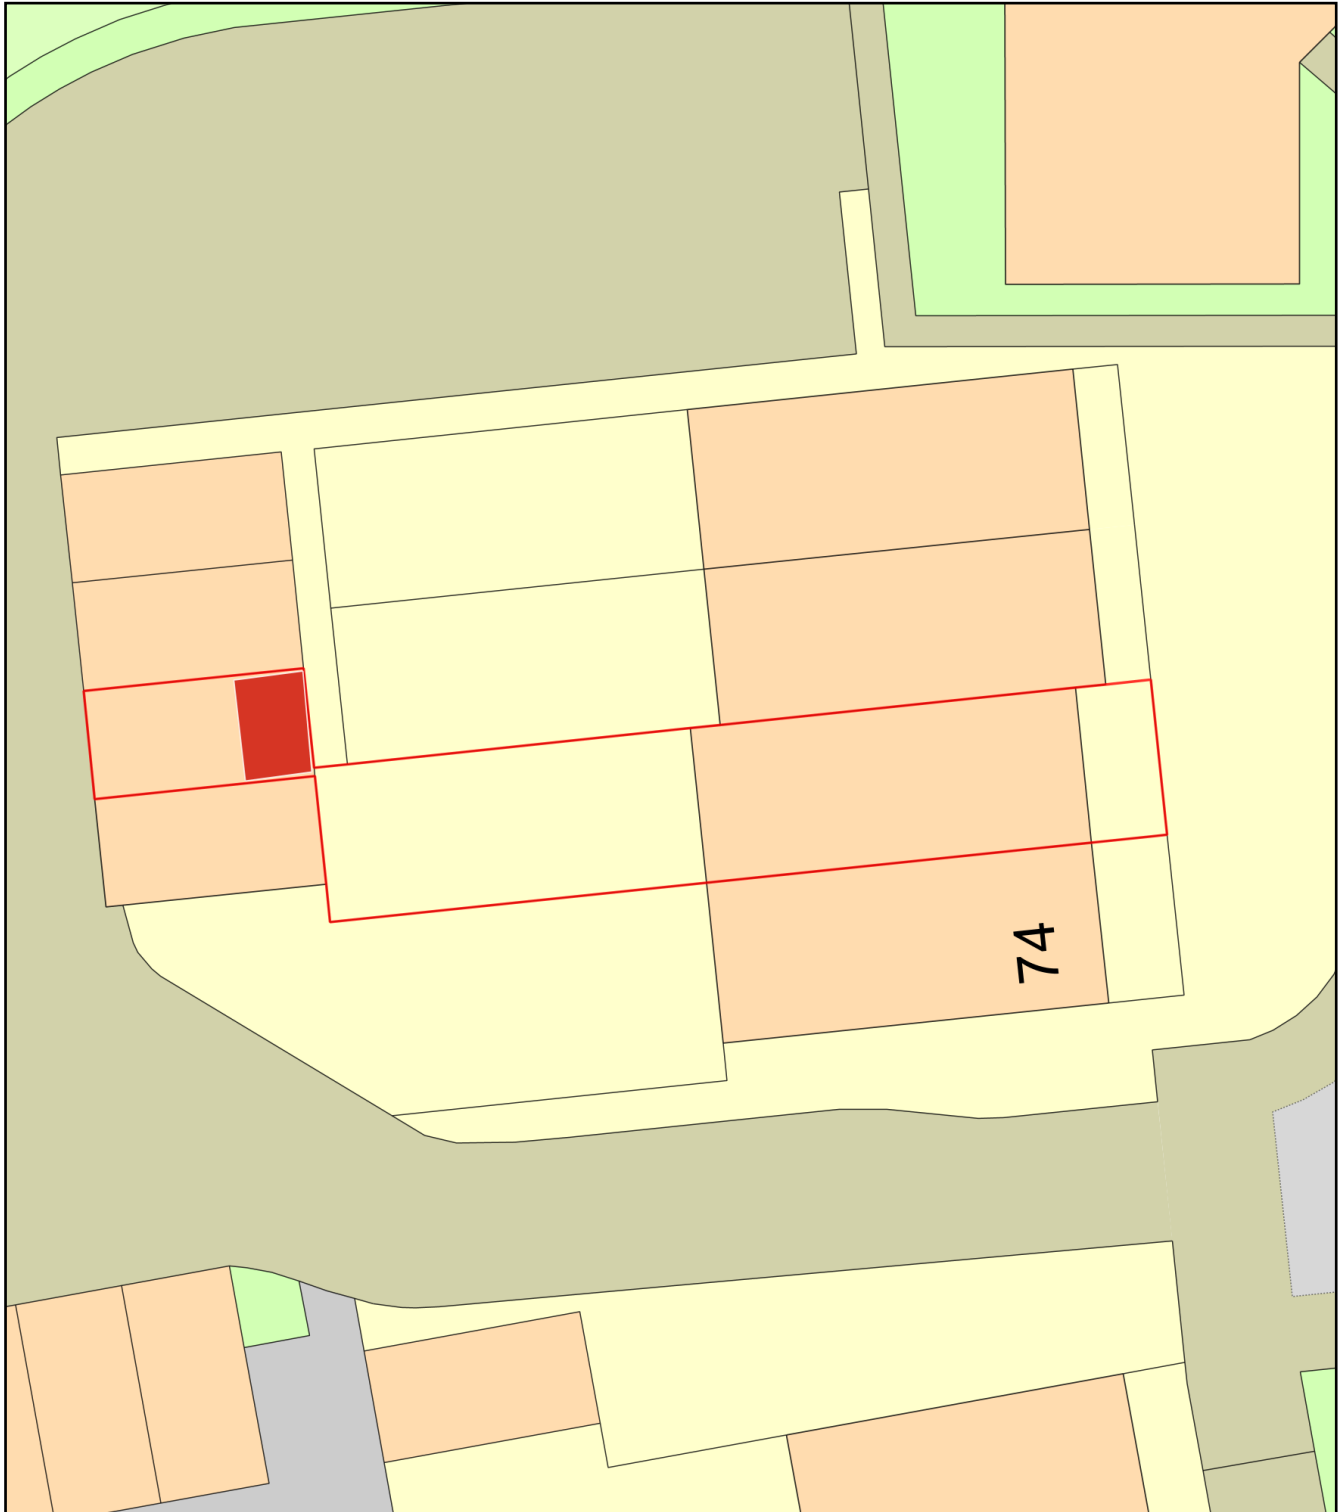

0 10
Metres

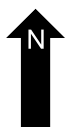

Plan Produced for: Mr Gareth Jenkins

Date Produced: 14 Oct 2024

Plan Reference Number: TQRQM24288123739410

Scale: 1:200 @ A4