

General Notes


Scale from this drawing for planning purposes only.

Contractors are to check all dimensions on site prior to any construction work beginning.

This drawing, and all others associated with it, remain the property of King Architecture & Design and are not to be reproduced or amended without the written consent of King Architecture & Design.

Unauthorised use for any purpose is prohibited.

All work undertaken in collaboration with this drawing is to be undertaken to conform to current building regulations and all current building legislation, if divergences from statutory requirements are shown on the drawings then these should be reported to King Architecture & Design immediately.

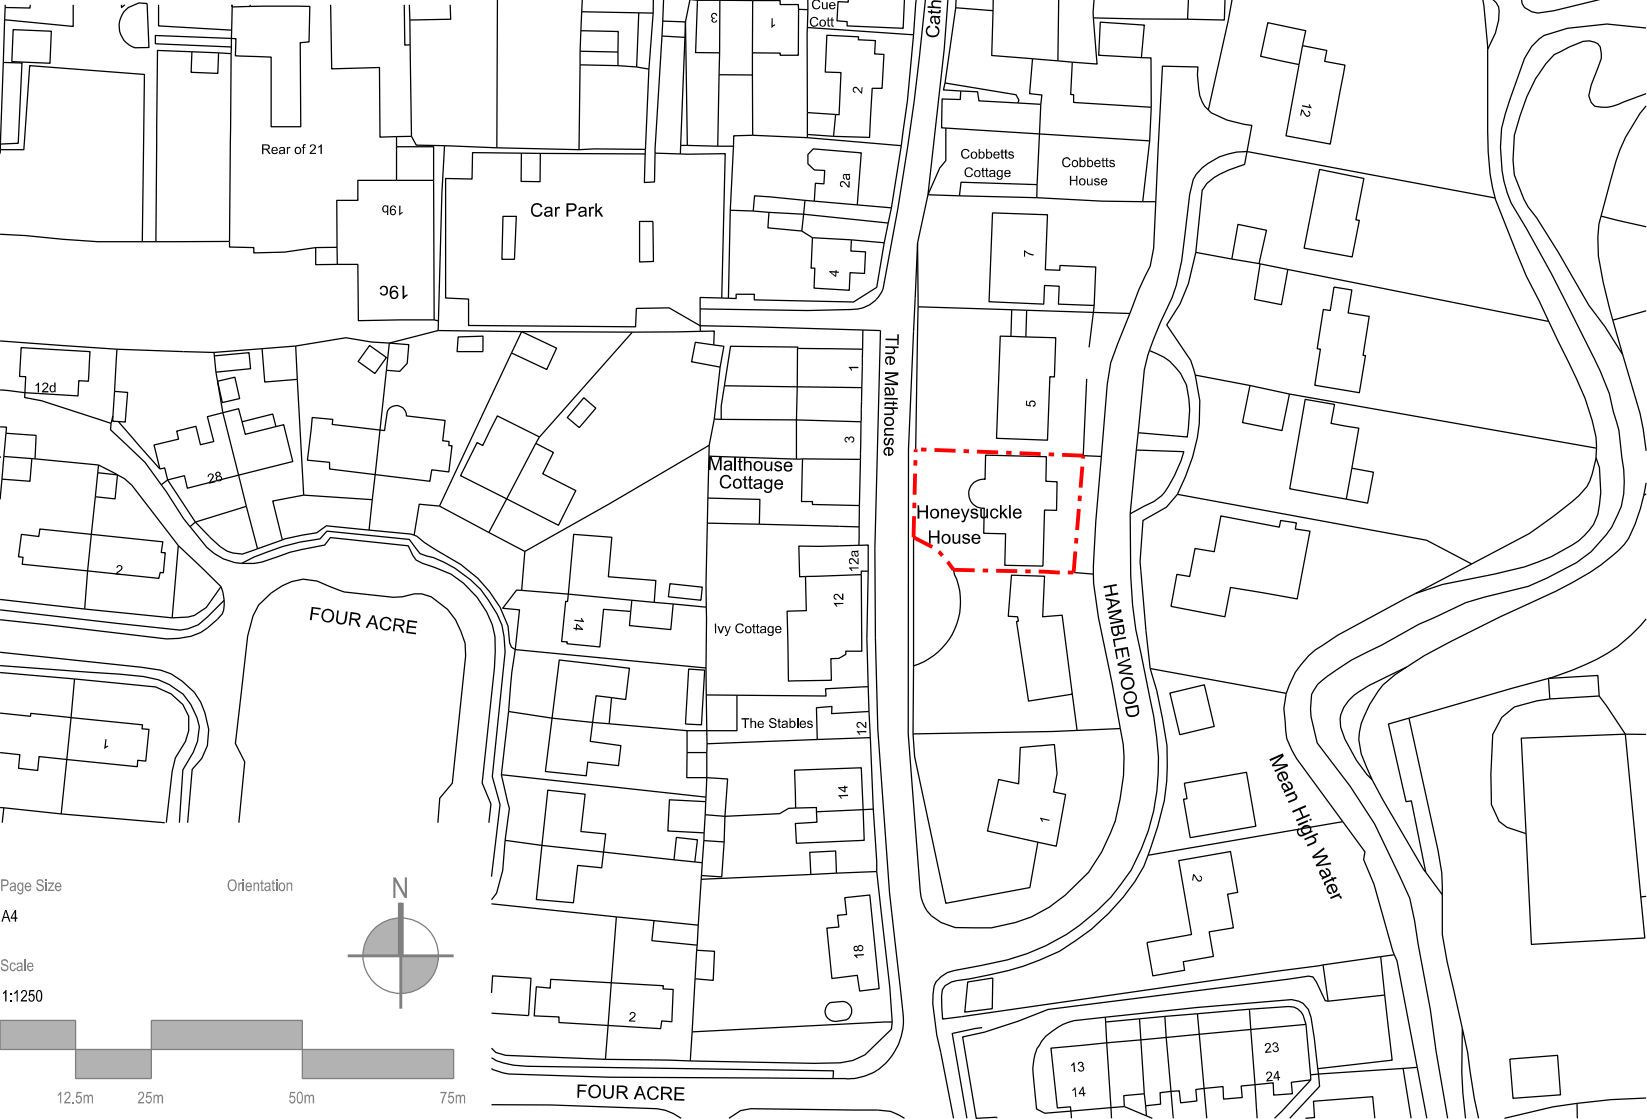

OLYMPUS
PROPERTY GROUP

Rev	Date	Description
Project Address		Client
Honeysuckle House, Hamblewood, Botley, SO30 2GX		David & Joanne Wilkinson
Project Status		Local Authority
Planning		Eastleigh Borough Council
Project No.		Drawing Description
174		Site Location Plan
Date		Drawing No.
29/04/2024		MS - 000
		Revision
		-