General Notes

Scale from this drawing for planning purposes only.

Contractors are to check all dimensions on site prior to any contruction work beginning.

This drawing, and all others associated with it, remain the property of King Architecture & Design and are not to be reproduced or amended without the written consent of King Architecture & Design.

Unauthorised use for any purpose is prohibited.

All work undertaken in collaboration with this drawing is to be undertaken to conform to current building regulations and all current building legislation, if divergencies from statuatory requirements are shown on the drawings then these should be reported to King Architecture & Design immediately.

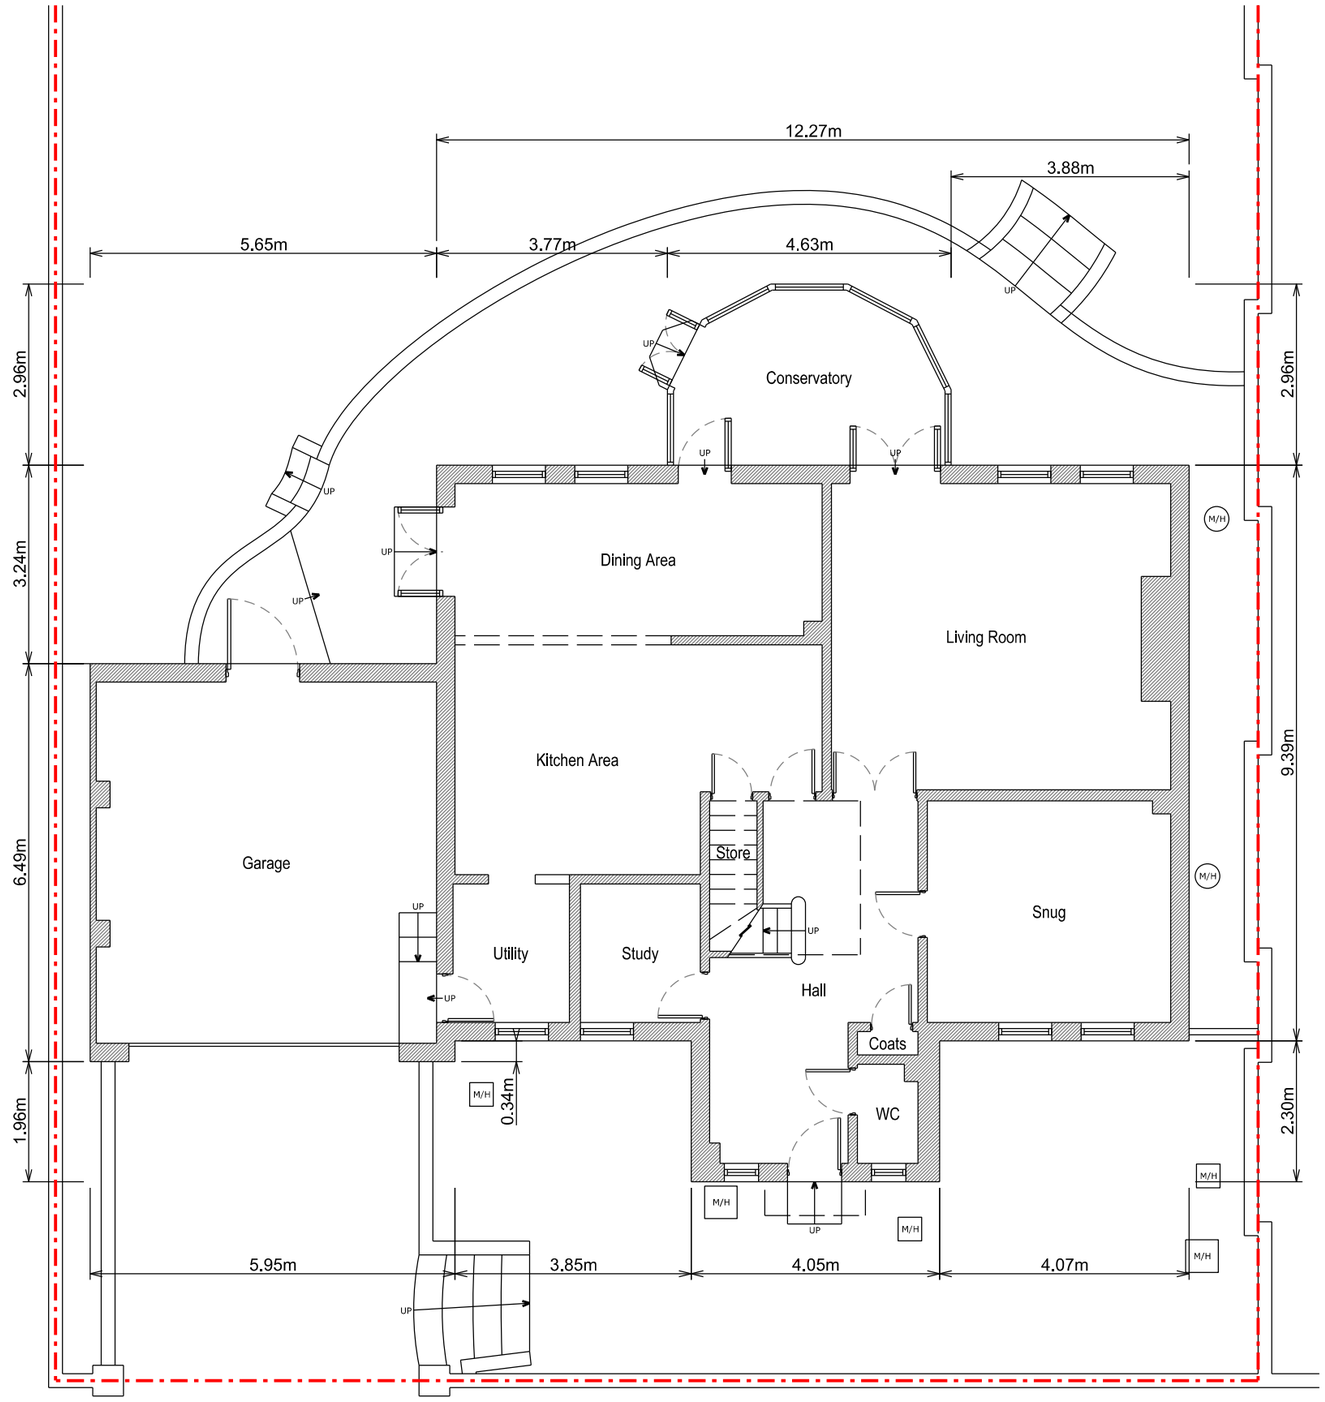

Ground Floor Plan

Page Size
A3

Orientation

Scale
1:100

1m 2m 4m 6m

OLYMPUS
PROPERTY GROUP

Rev	Date	Description
-	-	-

Project Address
Honeysuckle House,
Hamblewood,
Botley,
SO30 2GX

Client
David & Joanne Wilkinson

Local Authority
Eastleigh Borough Council

Project Status
Planning

Drawing Description
Existing Plan

Project No.
174

Drawing No.
MS - 101

Date
26/09/2024

Revision
-