
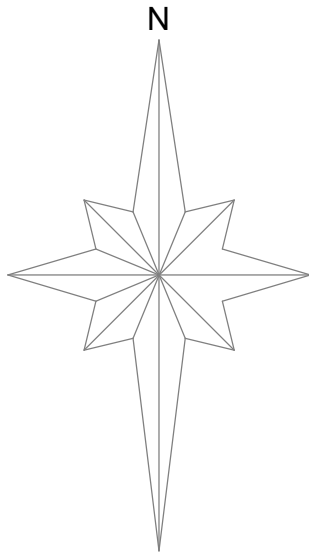


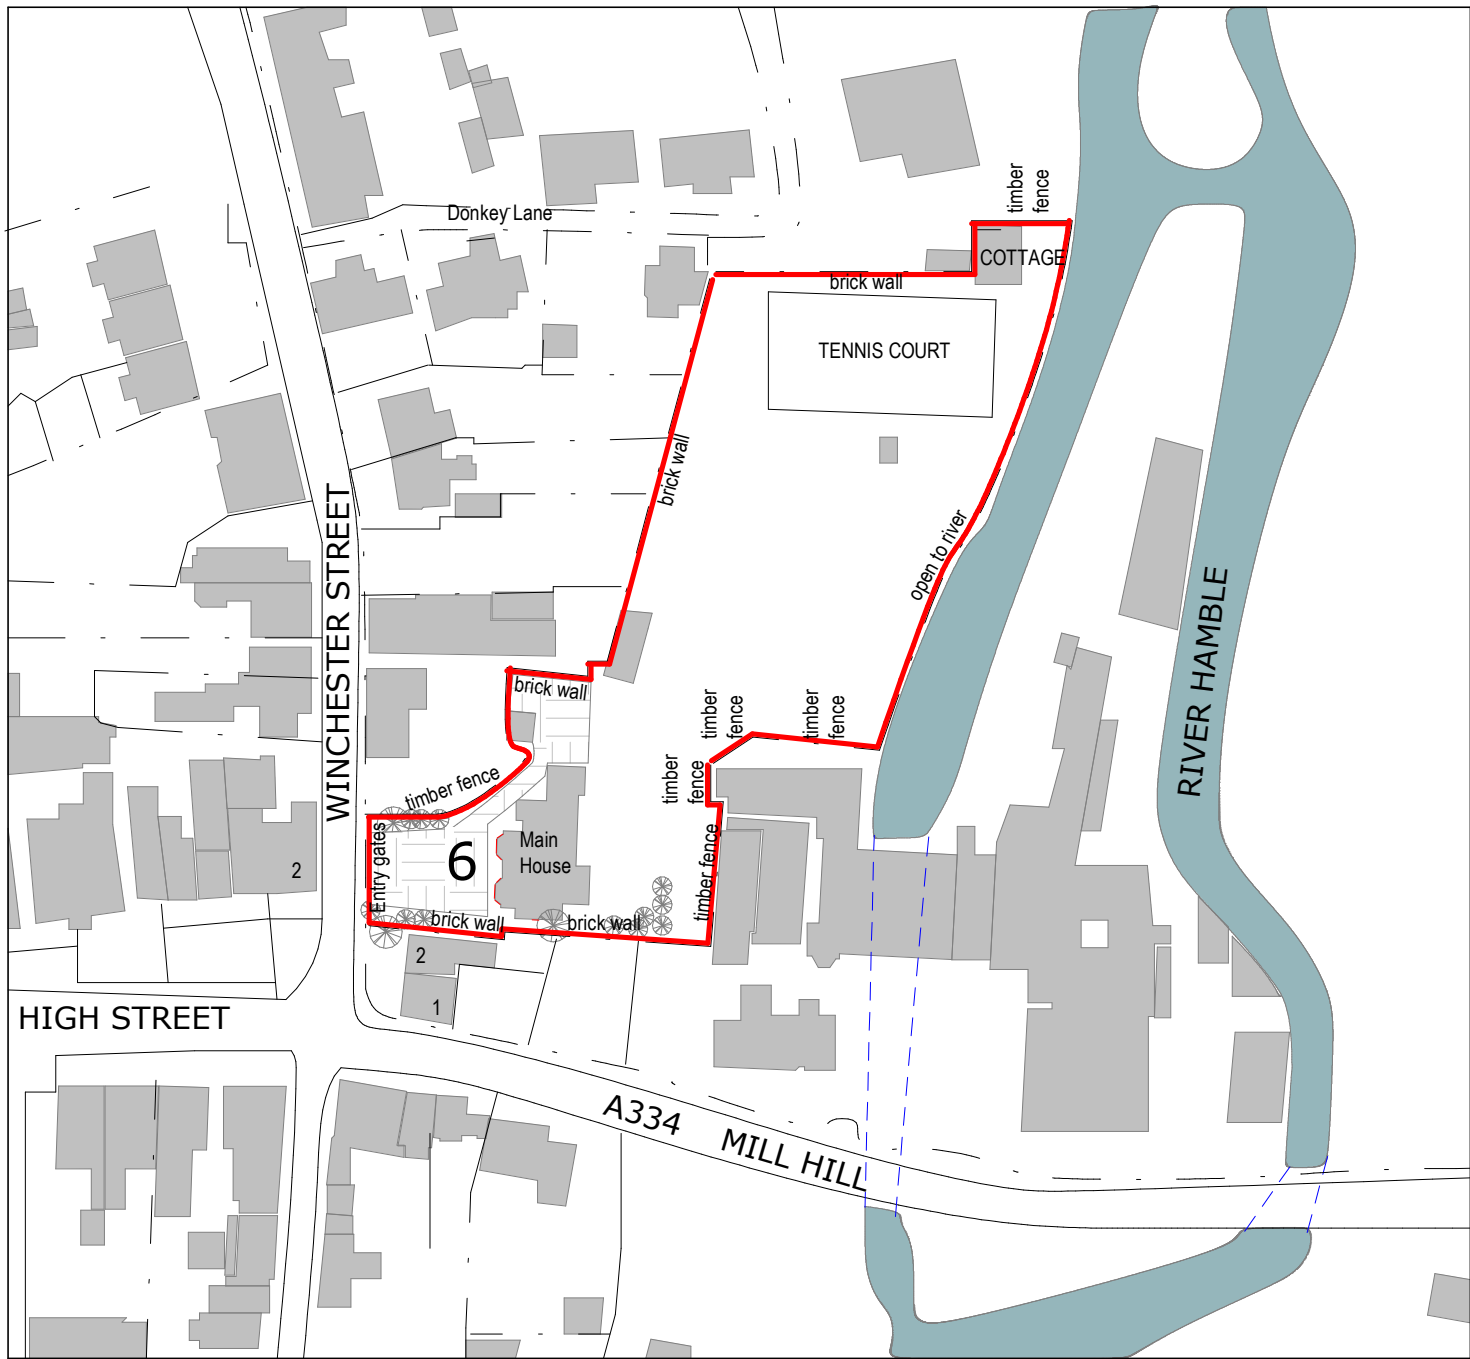

Application number: H/24/97899

Description: Replacement of first floor side window and ground floor 2 front bay windows with like for like white painted hardwood sash windows.