

General Notes

Scale from this drawing for planning purposes only.

Contractors are to check all dimensions on site prior to any construction work beginning.

This drawing, and all others associated with it, remain the property of King Architecture & Design and are not to be reproduced or amended without the written consent of King Architecture & Design.

Unauthorised use for any purpose is prohibited.

All work undertaken in collaboration with this drawing is to be undertaken to conform to current building regulations and all current building legislation, if divergencies from statutory requirements are shown on the drawings then these should be reported to King Architecture & Design immediately.

Key

- Existing to be demolished
- Previous approval planning ref:
22/01213/HOU
- Proposed non-material amendment
changes

Proposed Materials


- Walls**
- White render
 - Grey timber cladding

- Roof**
- GRP (fibreglass) flat roof

- Windows**
- Grey uPVC

- Doors**
- Grey uPVC half glazed
 - Grey aluminium glazed

- Guttering, Downpipes & Fascias**
- Grey uPVC

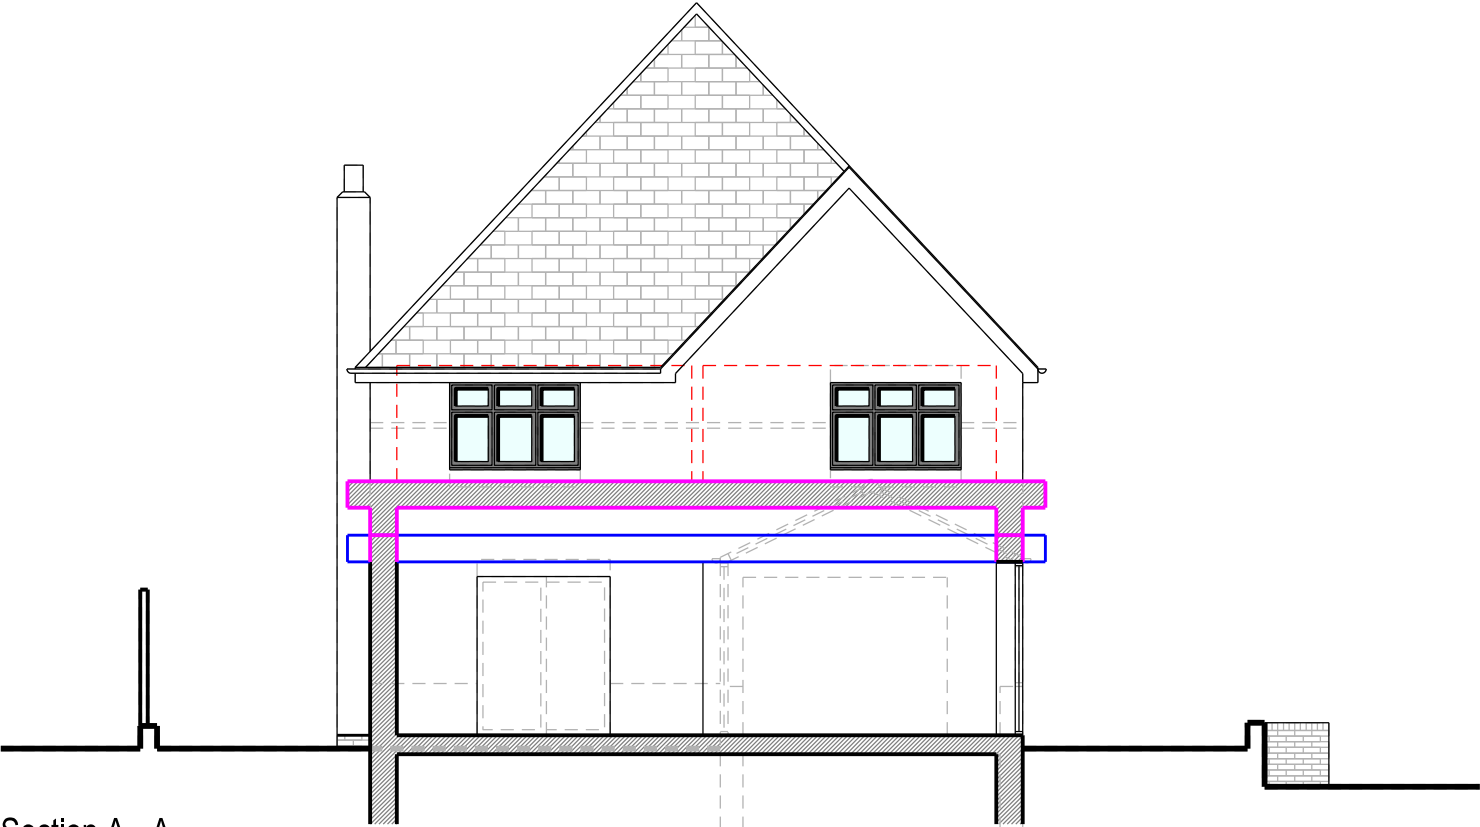

Section A - A

Page Size

A3

Scale

1:100



Rev	Date	Description
Project Address		Client
123 Moorgreen Road, West End, Southampton, SO30 2HG		Cheryl Pearce Local Authority Eastleigh Borough Council
Project Status		Drawing Description
Non-Material Amendment		Proposed Section
Project No.		Drawing No.
123		NMA - 301
Date		Revision
11/10/2024		-