
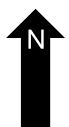
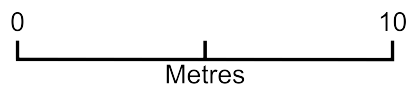


Porch replacement : 90 Locksley road

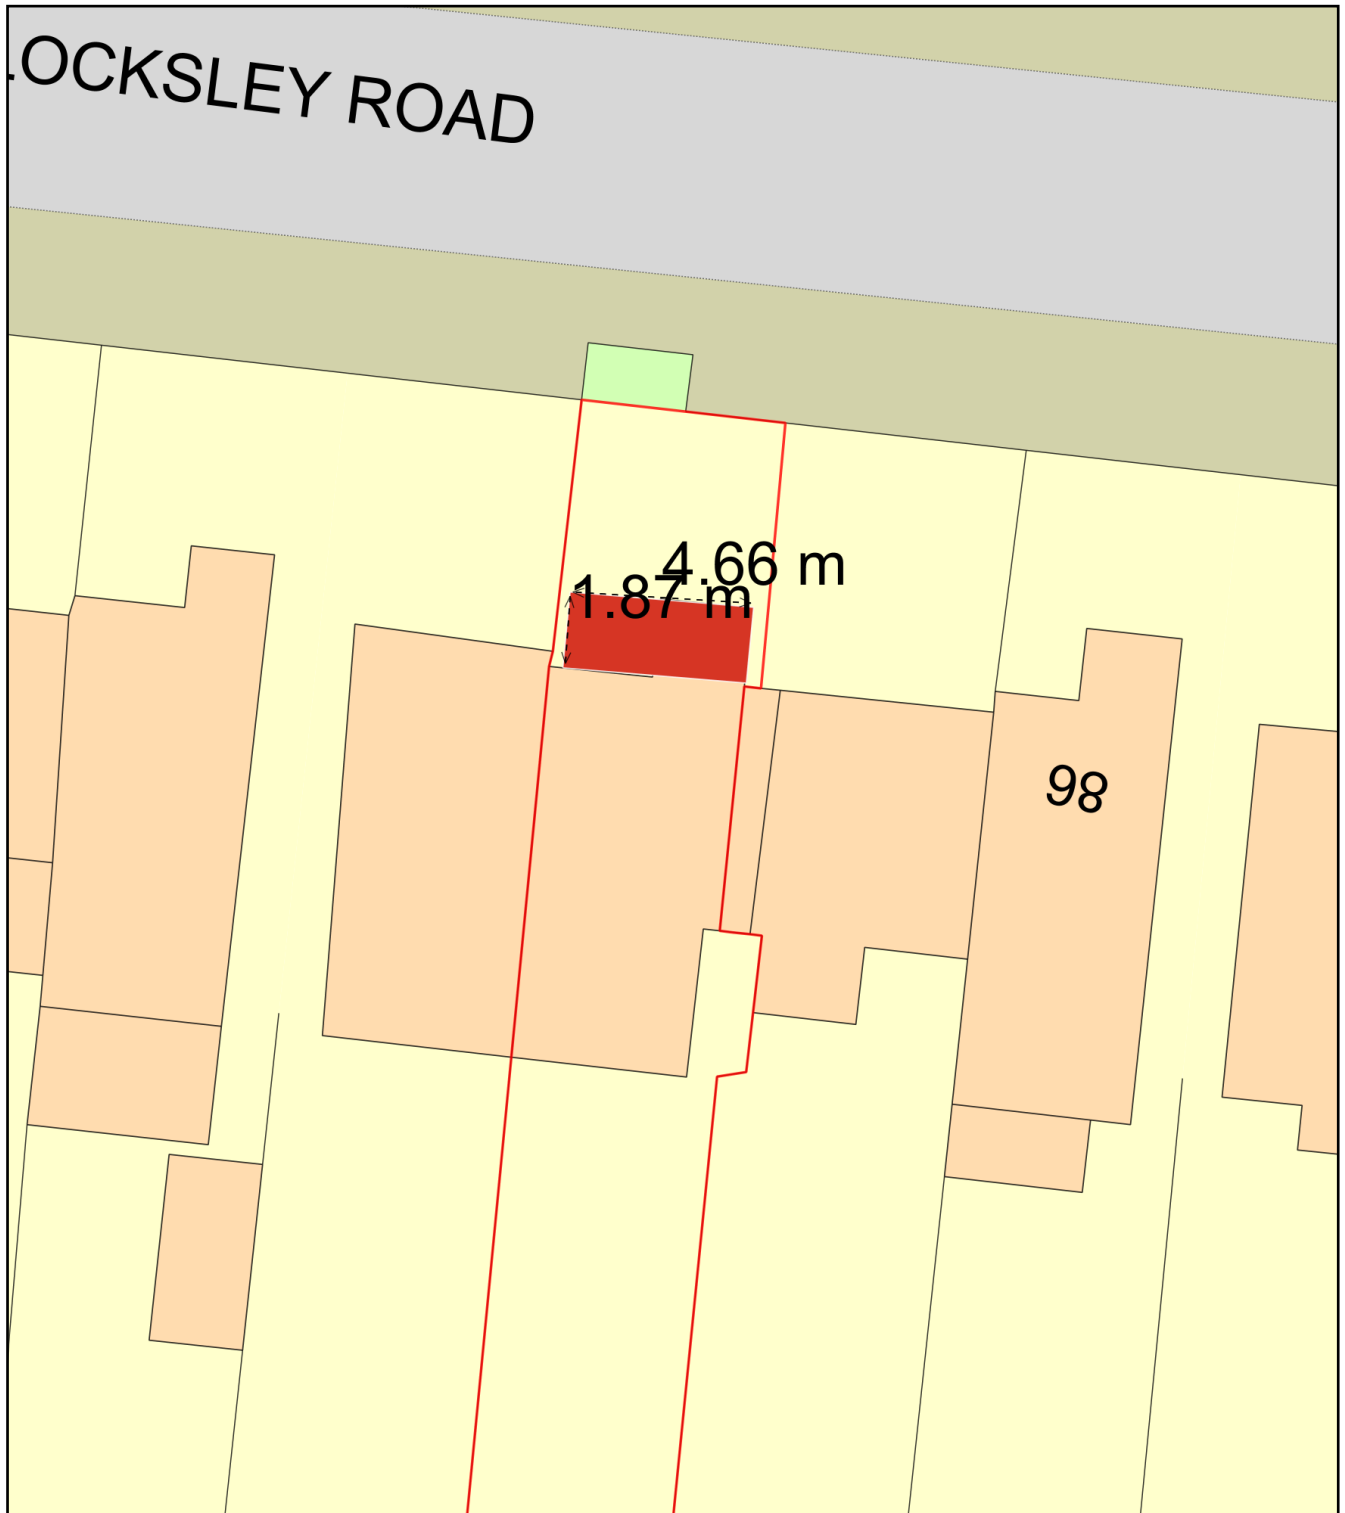

Plan Produced for: BILLY RAY

Date Produced: 19 Oct 2024

Plan Reference Number: TQRQM24293195453842

Scale: 1:200 @ A4