


APPENDIX A

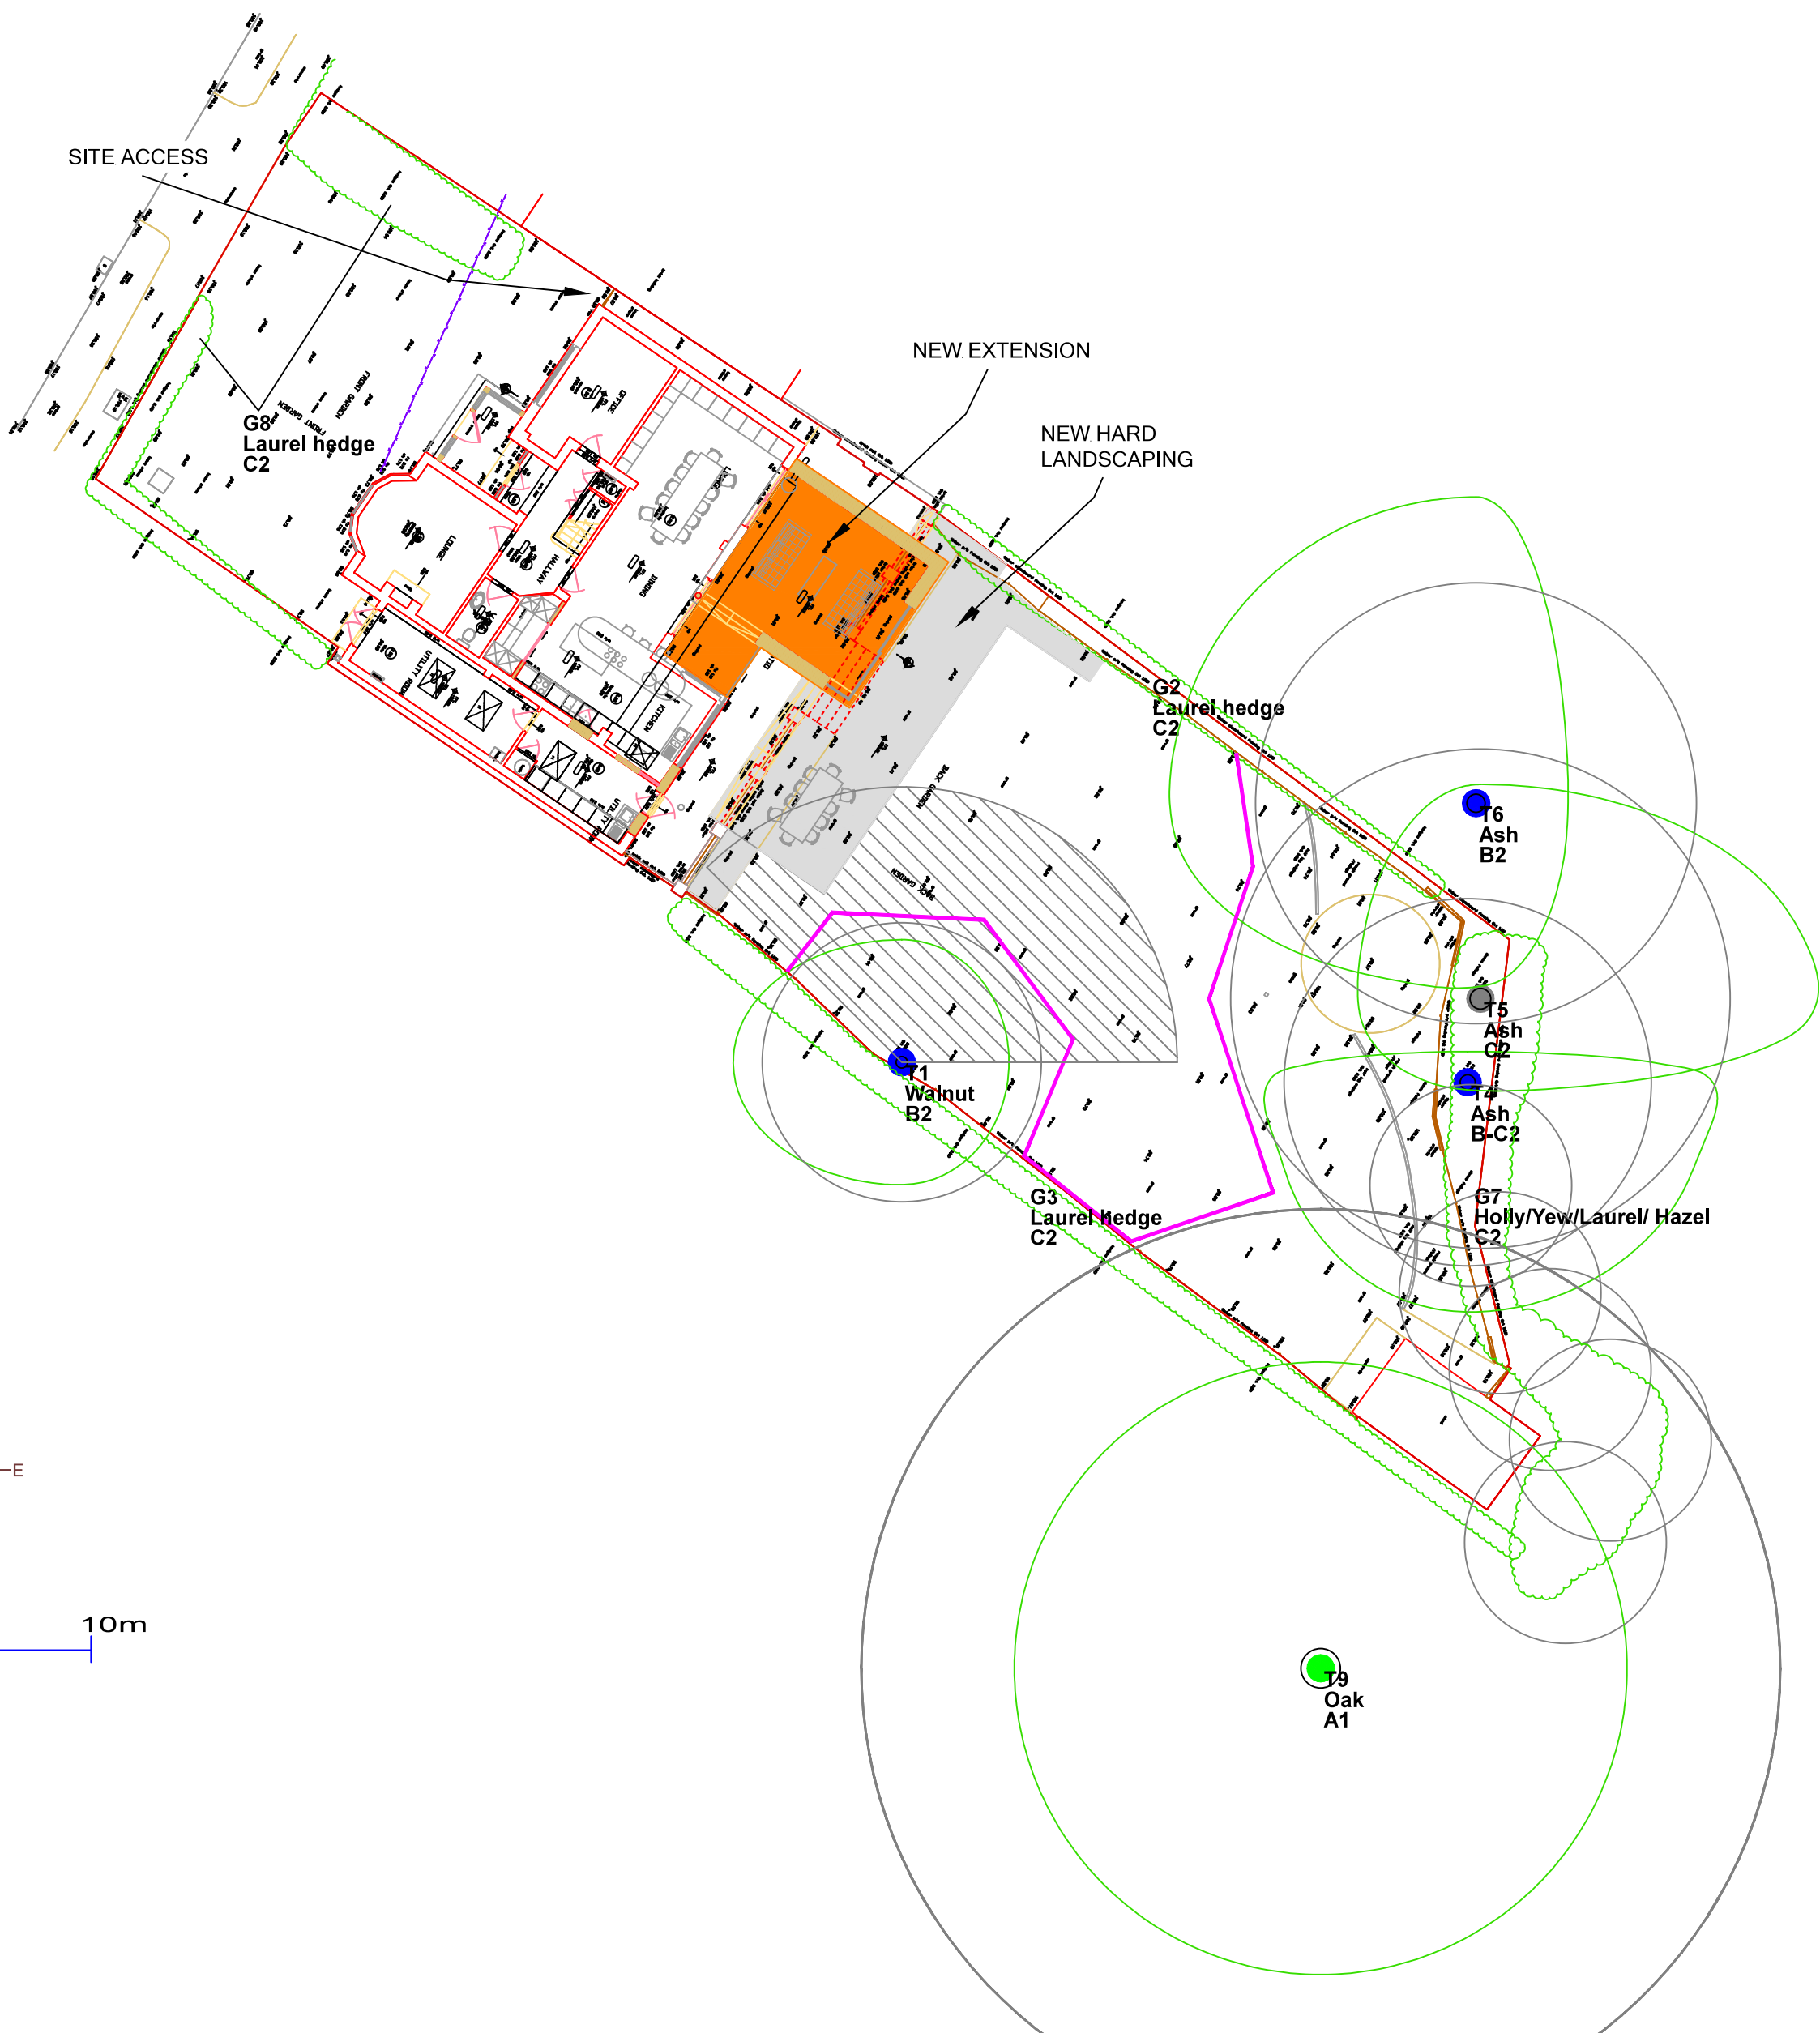

Key

- Category U
- Category A
- Category B
- Category C
- Crown spread: retained trees
- Trees For Removal
- Root Protection Area
- Tree Protection Fence
- BS 5837 Shade Area

SJ Stephens Associates
Savernake Barn, Stokke Common
Great Bedwyn
Marlborough
Wiltshire SN8 3LL
01672 871862
www.sjstephens.co.uk

JOB TITLE 73 KINGSWAY		
DRAWING TITLE TREE PROTECTION PLAN		
DRAWING NUMBER 2258-01		REV A
REVISIONS		
SCALE 1: 200 at A2	DATE OCT 24	DRAWN BY cf