


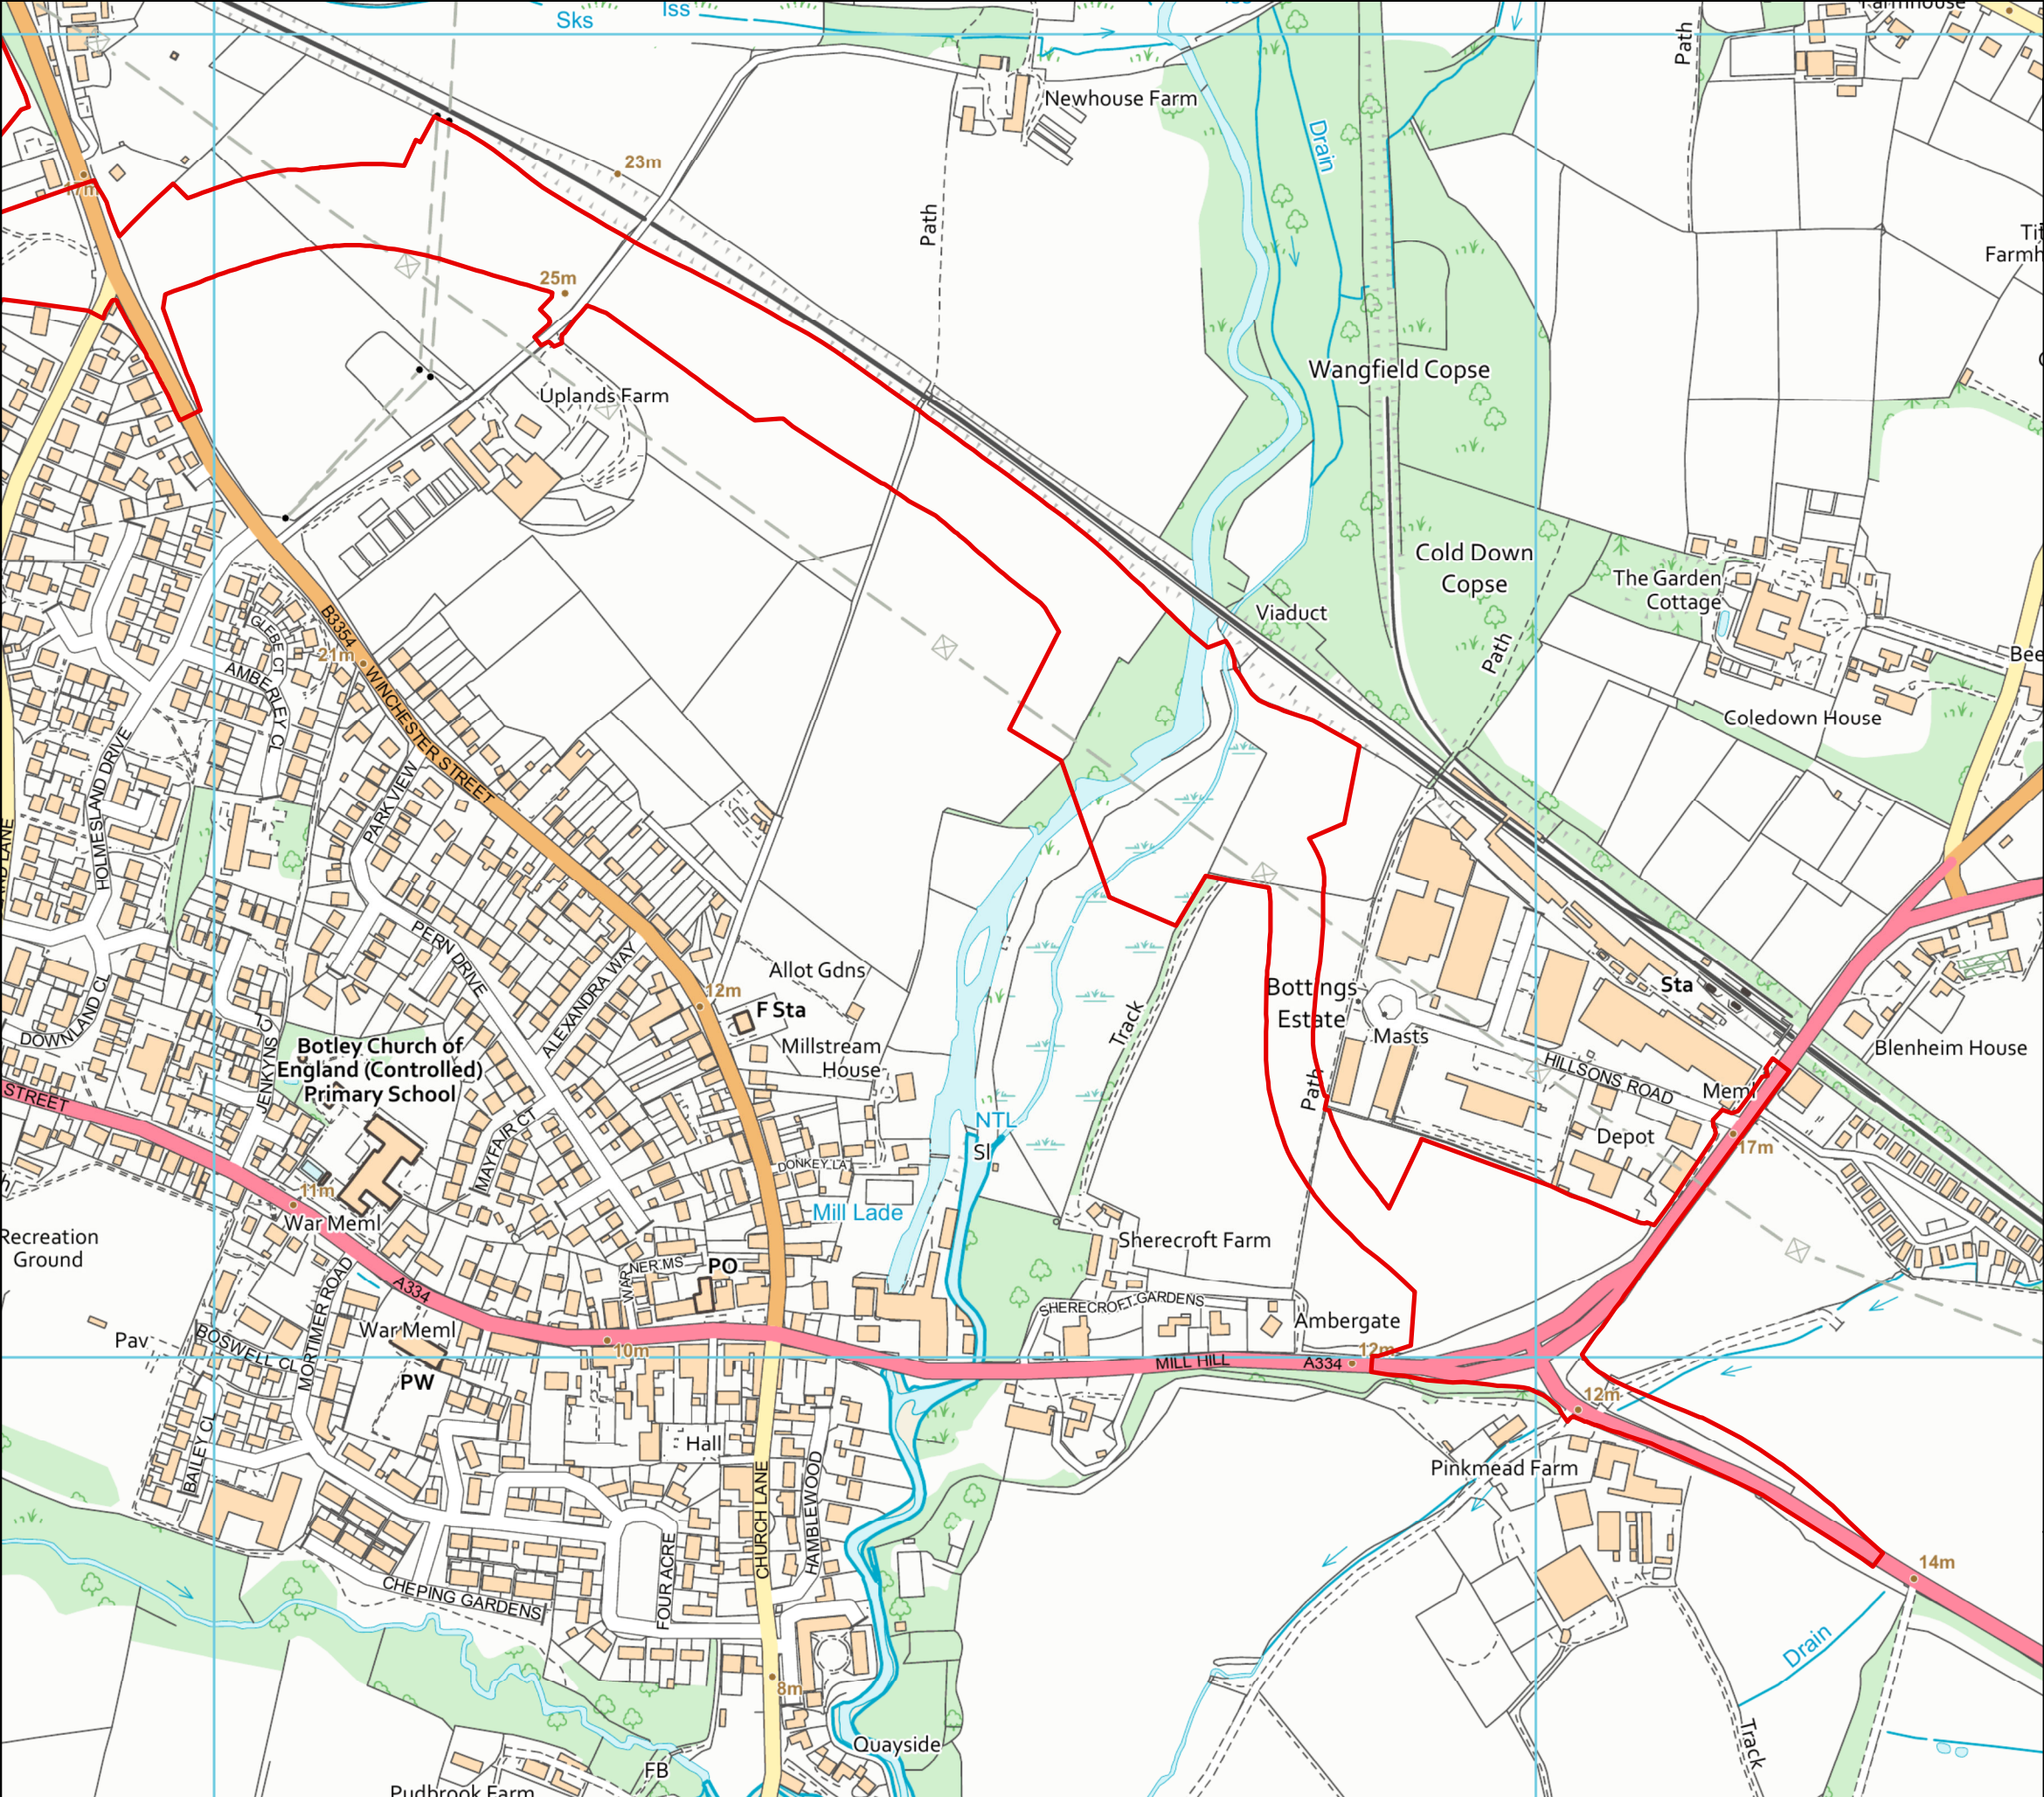

Project			Botley Bypass Phase 3 Site Location		
Ref	EIA/BB3/1	Project Code		C.J008882.01	
Title					
Figure 1: Site Location					
Legend					
Botley Phase 3					
Environmental Impact Assessment Team					
Elizabeth II Court, Winchester, Hampshire, SO23 8UD Tel: 01962 832044 Email: eia.team@hants.gov.uk					
Created By: AA		Checked By: KS		Status	
Date: 12/12/2022		Revision: A		Final	
0 0.02250.045 0.09 0.135 0.18 Kilometers					Scale @ A3 1:5,000
© Crown copyright and database rights 2015 Ordnance Survey 100019180. Use of this data is subject to terms and conditions. You are granted a non-exclusive, royalty free, revocable licence solely to view the Licensed Data for non-commercial purposes for the period during which HCC makes it available. You are not permitted to copy, sub-license, distribute, sell or otherwise make available the Licensed Data to third parties in any form. Third party rights to enforce the terms of this licence shall be reserved to Ordnance Survey					
N					