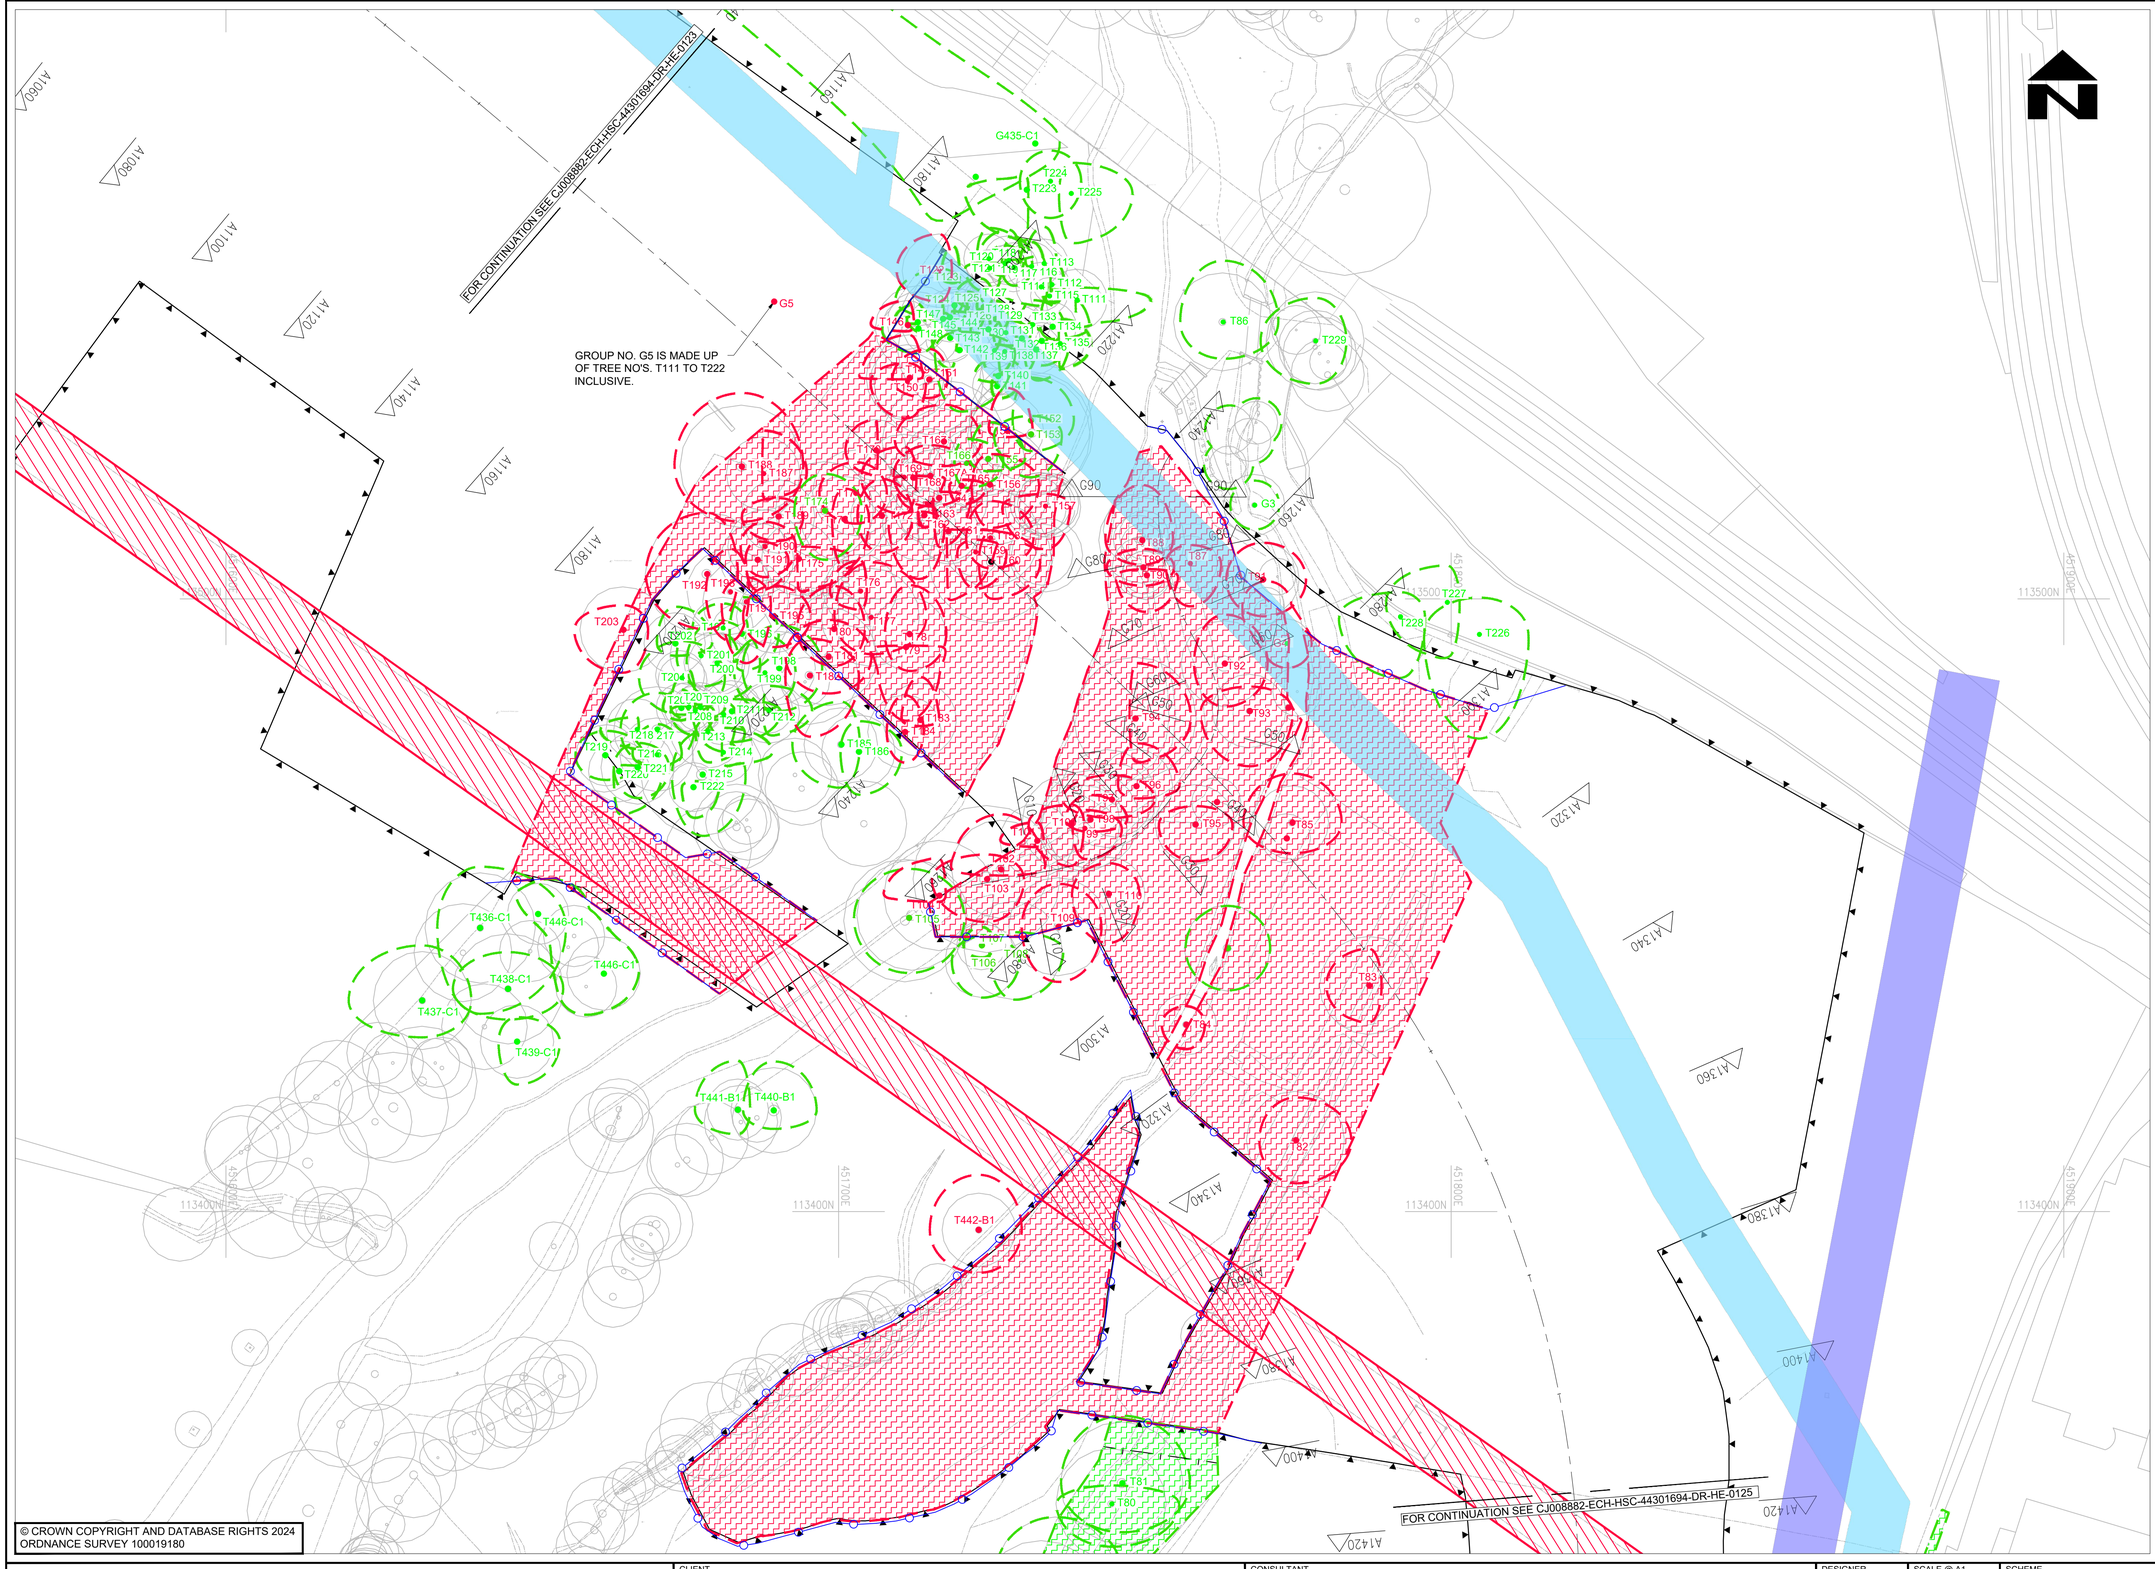

© CROWN COPYRIGHT AND DATABASE RIGHTS 2024
ORDNANCE SURVEY 100019180

NOTES

1. DO NOT SCALE FROM THIS DRAWING.
2. ALL DIMENSIONS IN METRES UNLESS OTHERWISE STATED.
3. THIS DRAWING IS TO BE READ IN CONJUNCTION WITH SERIES 200, ASSOCIATED APPENDICES AND ARBORICULTURAL REPORT REF: MJC-16-0200 REV 2, DATED 10/11/2017. REFER TO VOLUME 2, ANNEX 2
4. PROTECTIVE FENCING SHALL BE ERECTED AROUND TREES, HEDGES AND SHRUBS NOT SCHEDULED FOR REMOVAL. THE APPOINTED ARBORICULTURIST SHALL OVERSEE THE INSTALLATION OF THE TREE PROTECTION MEASURES AS SPECIFIED IN THE ARBORICULTURE METHOD STATEMENT.
5. THE CONTRACTOR IS TO APPOINT A SUITABLY QUALIFIED ECOLOGIST TO OVERSEE THE TREE, HEDGE AND GENERAL VEGETATION CLEARANCE WORKS TO ENSURE THAT NO HARM IS MADE TO PROTECTED SPECIES OR HABITATS. REFER TO APPENDIX 1/70 FOR FURTHER DETAILS

KEY

- THE BOUNDARY OF THE SITE
- SCRUB GROWTH, WOODY VEGETATION AND SMALL TREES TO BE RETAINED
- SCRUB GROWTH, WOODY VEGETATION AND SMALL TREES TO BE REMOVED AS REQUIRED, INCLUDING GRUB-UP ROOTS, AND DISPOSED TO TIP OFF SITE
- EXISTING TREE OR GROUP OF TREES TO BE RETAINED, E.G. T420 AND G3
- EXISTING TREE OR GROUP OF TREES TO BE FELLED, AND DISPOSED TO TIP OFF SITE, E.G. T150 AND G5.
- TREE PROTECTION BARRIER - SEE NOTE 4
- SGN GAS MAIN EASEMENT
- PORTSMOUTH WATER MAIN EASEMENT
- SOUTHERN WATER MAIN EASEMENT
- ESSO PIPELINE EASEMENT
- OVERHEAD ELECTRICITY LINES

PARTS OF THIS DRAWING SHOULD BE SHOWN IN **COLOUR**. IF THIS NOTE IS NOT **RED** REPRINT A COLOURED COPY

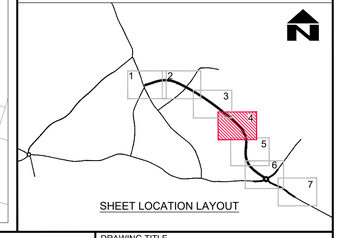

SHEET LOCATION LAYOUT

SUIT	REV	AMENDMENTS	DATE	CAD	CHKD	APPD
S2	P02	FIT FOR INFORMATION	08.10.2024	LC	MT	GDC
D1	P01	FIT FOR COSTING	02.10.2024	LC	MT	GDC

CLIENT
HAMPSHIRE COUNTY COUNCIL
UNIVERSAL SERVICES DIRECTORATE
TRANSPORT IMPLEMENTATION

CONSULTANT
Hampshire County Council
Engineering Services
TIM LAWTON BEng CEng FICE FCIHT : ASSISTANT DIRECTOR OF UNIVERSAL SERVICES

DESIGNER: LC	SCALE @ A1: 1:500	SCHEME: BOTLEY BYPASS	DRAWING TITLE: ADVANCED WORKS - SITE CLEARANCE TREES AND VEGETATION
CAD: LC	DATE: 02.10.2024		
CHECKED: MT | MT	SHEET NUMBER: 4 OF 7	JOB No. C.J008882.01	HCC CAD PLOT: 11/10/2024 10:32:14
APPROVED: GDC | GDC	DRAWING NUMBER: CJ008882-ECH-HSC-44301694-DR-HE-0124	SUIT: S2	REV: P02

HCC CAD FILE: C:\Users\envdlc\Hampshire County Council\Botley Bypass - EC Project Documents\CAD\01-WIP\03-Drawings\07-Site Clearance\CJ008882-HEH-HSC-44301694-DR-HE-0121-0127 ADVANCED SITE CLEARANCE TREES AND VEGETATION.dwg