




Front Elevation




Side Elevation



Rear Elevation

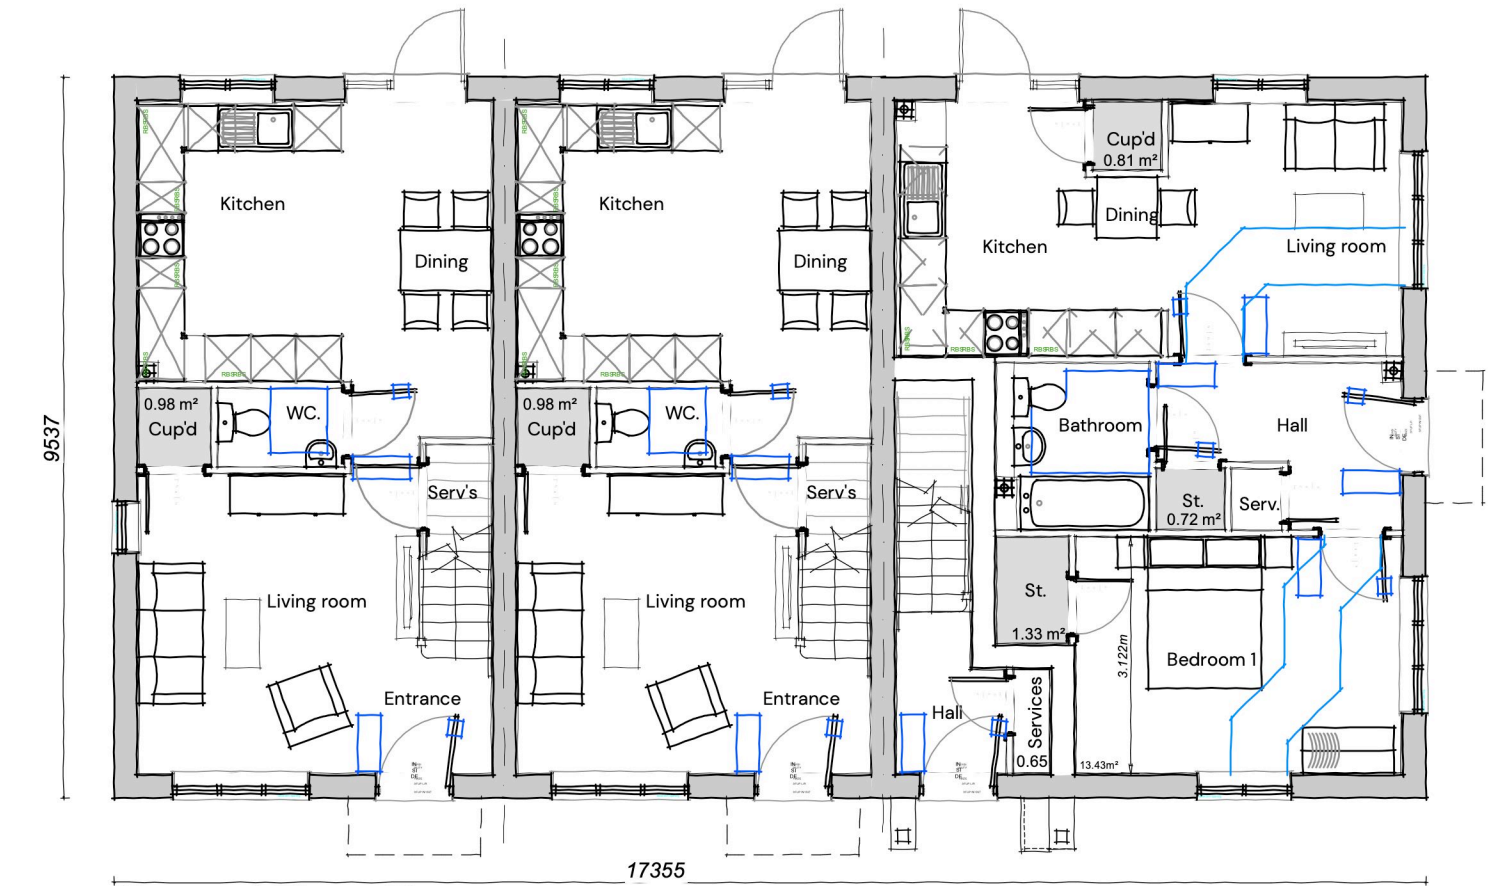

Ground Floor Plan

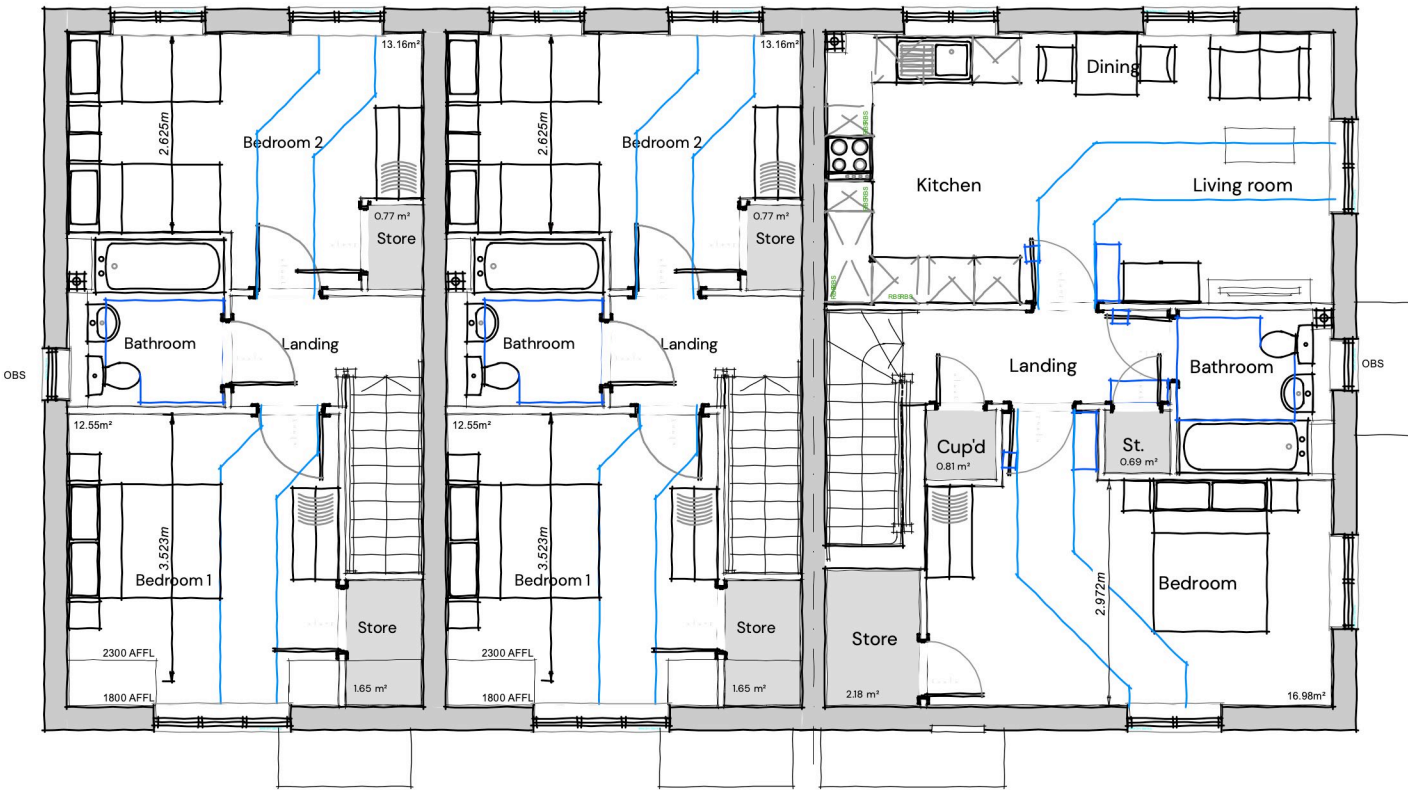

First Floor Plan



Side Elevation

KIWI				ROBIN_GF			
House type		NDSS Check		House type		NDSS Check	
Beds/Persons	2B/4P	Storage Req'd (m ²)	2.0	Beds/Persons	1B/2P	Storage Req'd (m ²)	1.5
Area Req'd (m ²)	79	Storage Actual (m ²)	3.08	Area Req'd (m ²)	50	Storage Actual (m ²)	2.86
Total Area (ft ²)	906	Bedroom areas comply (Areas and min. widths)	Yes	Total Area (ft ²)	548	Bedroom areas comply (Areas and min. widths)	Yes

LAND WEST OF ALLBROOK WAY, EASTLEIGH – HT. KIWI/ROBIN_PLOTS 2-5