



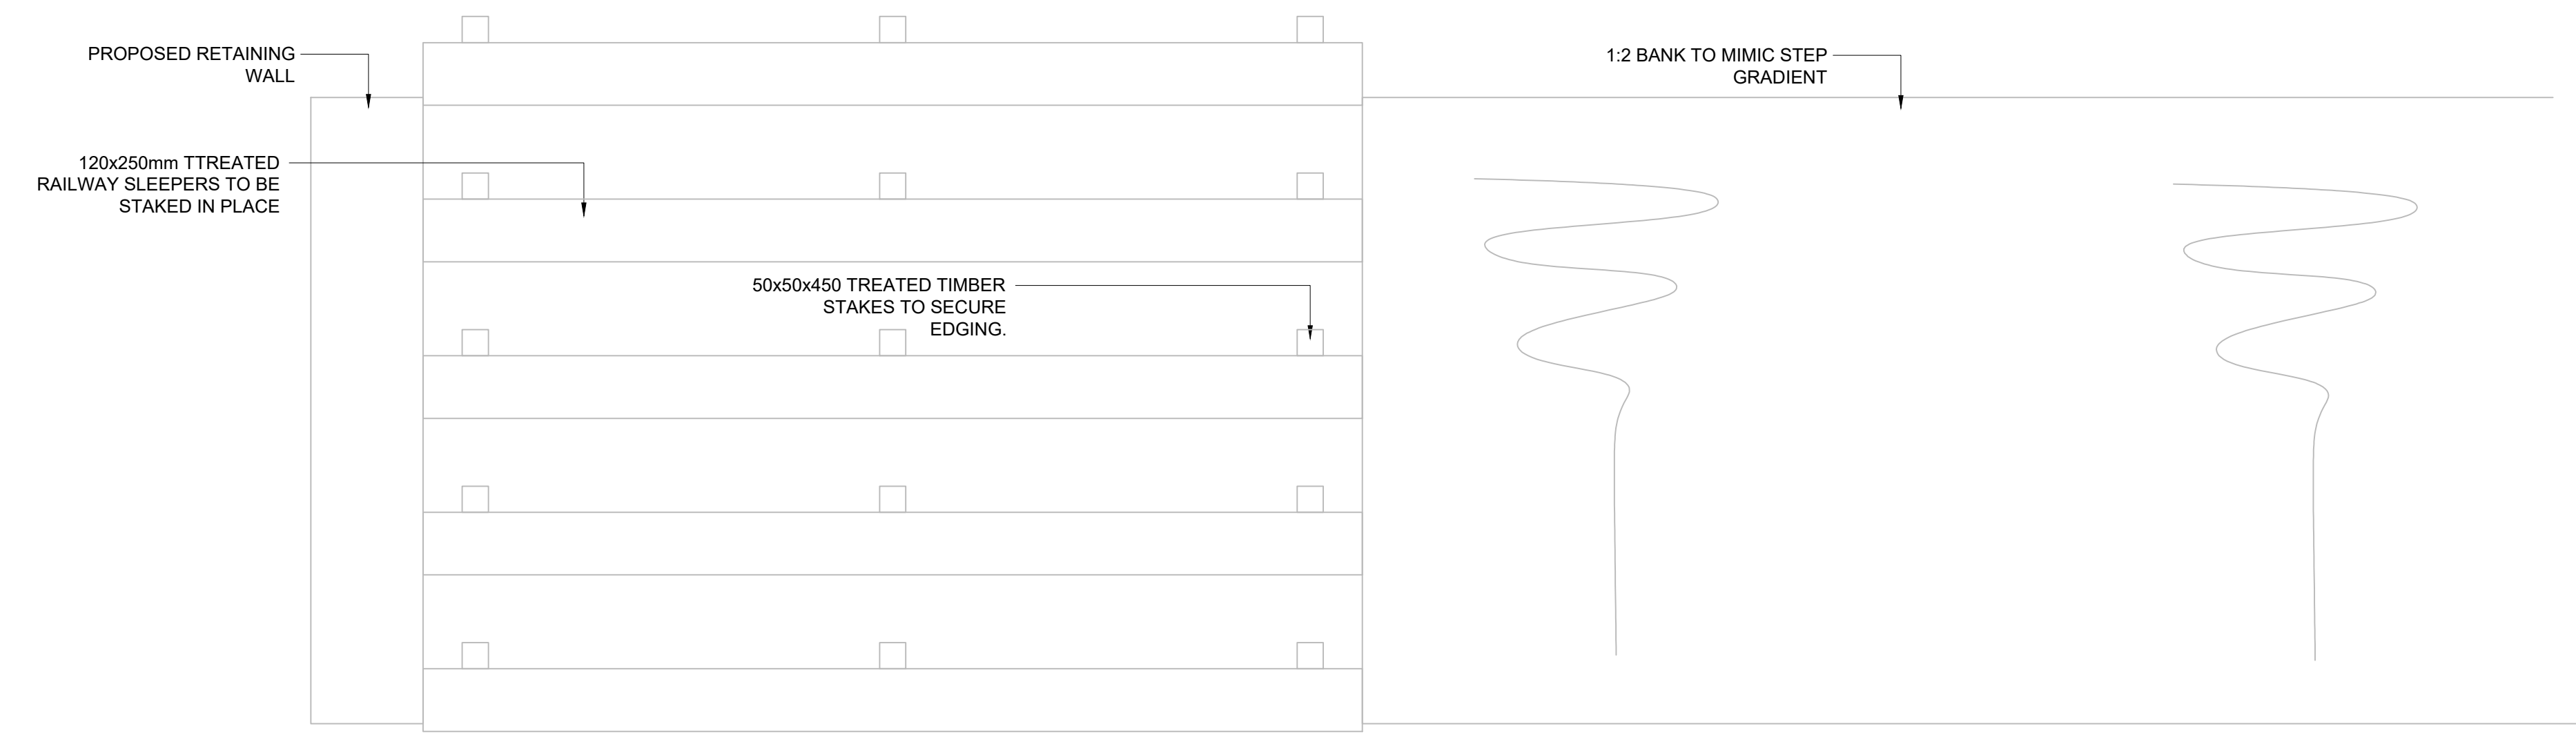


HOGGIN PATH STEP DETAIL

PLAN VIEW - SCALE 1:10

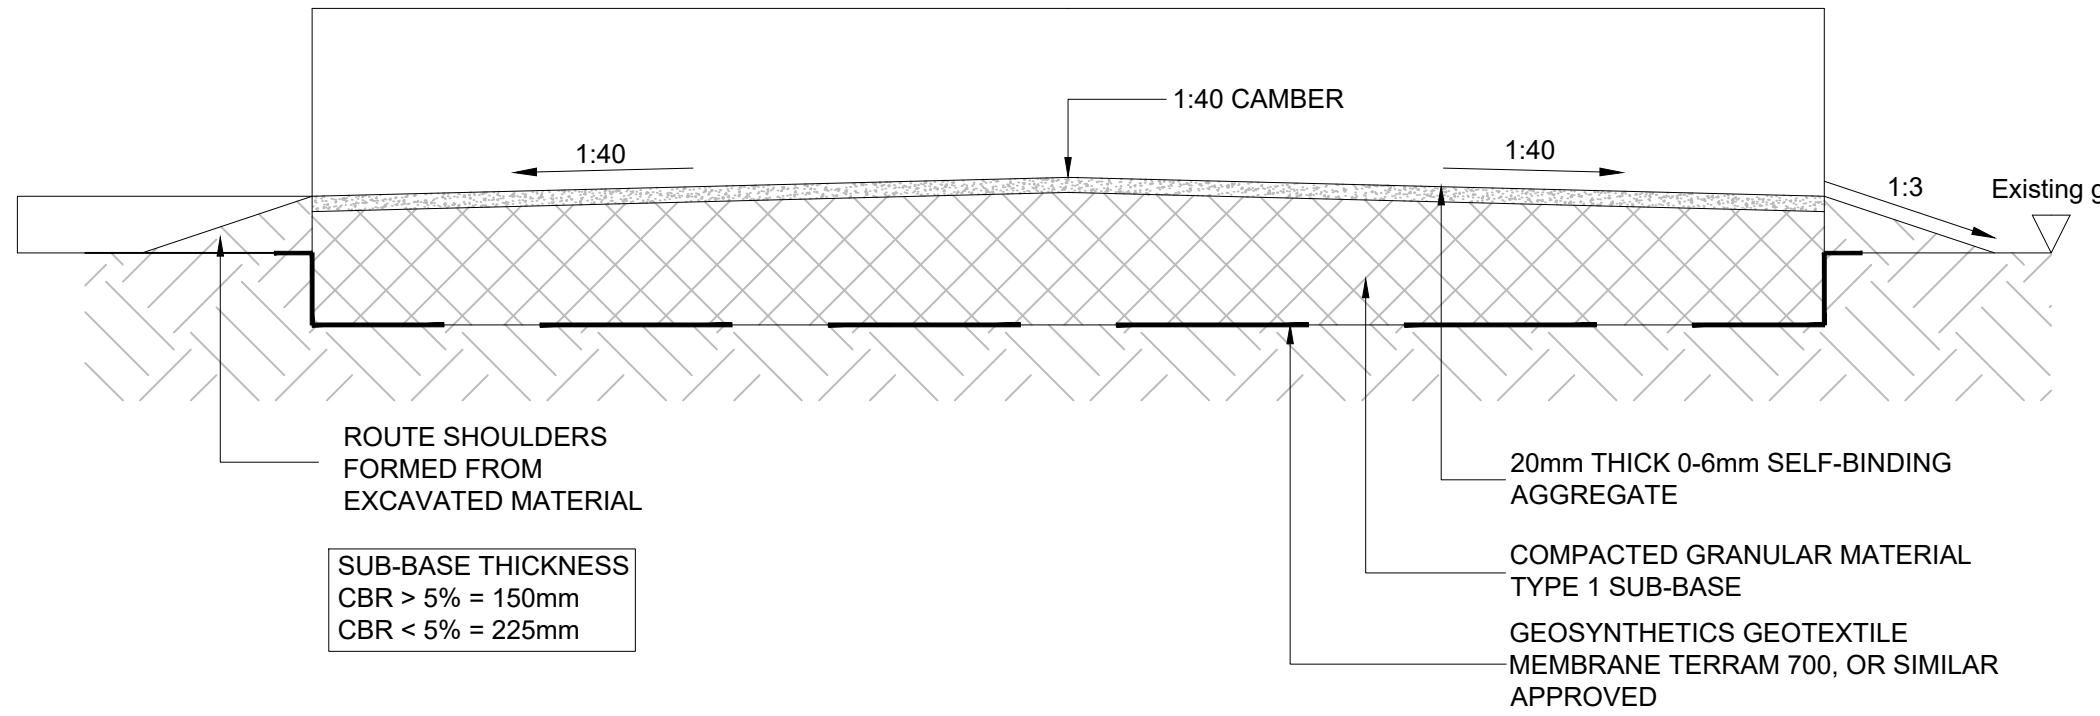

HOGGIN PATH TYPICAL DETAIL

SCALE 1:10

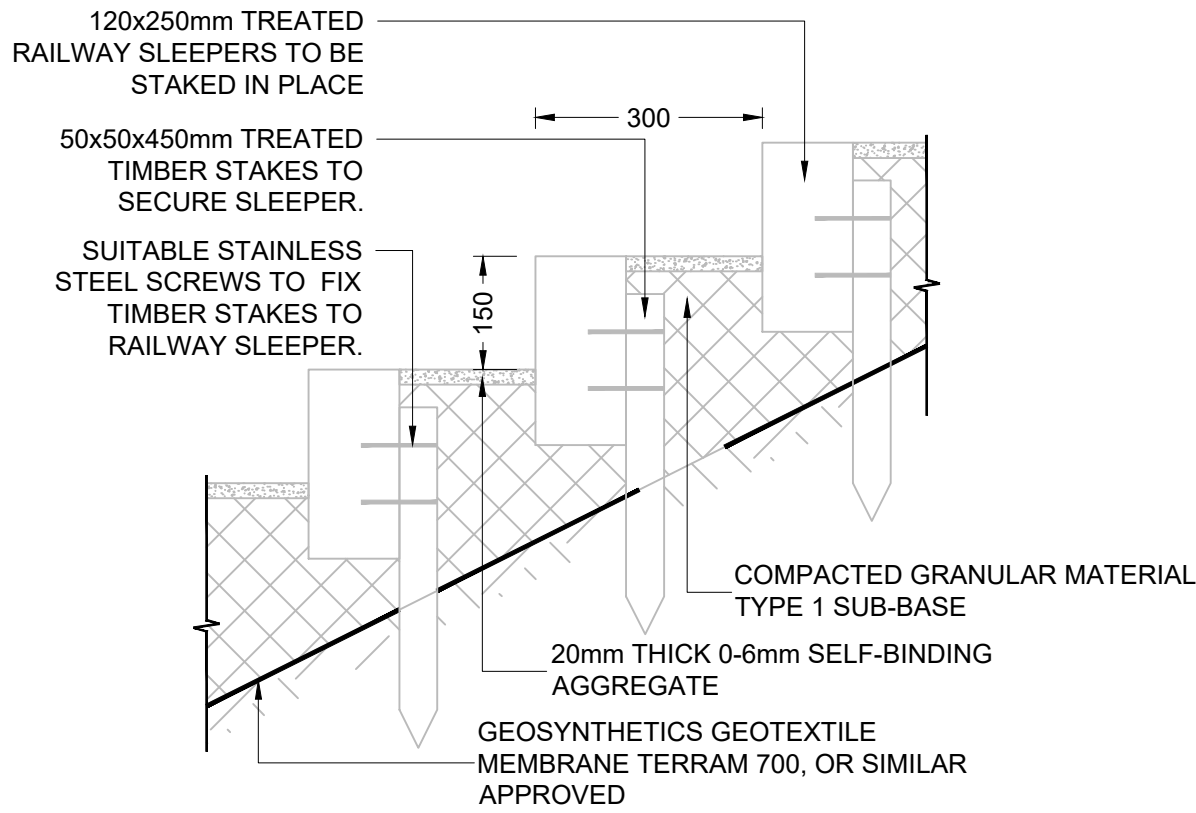

HOGGIN PATH STEP DETAIL

SECTION VIEW - SCALE 1:10

- General Drainage Notes:
1. The planning, design and construction of sewers shall be in accordance with Sewers Sector Guidance Appendix C, Design and Construction Guidance, the Civil Engineering Specification for the Water Industry 7th Edition and Southern Water amendments to CESWI.
 2. All Adoptable sewers within adoptable highway with less than 1.2m cover to have reinforced concrete slab protection. All Adoptable sewers within grassed areas with cover less than 0.9m to have reinforced concrete slab protection. All areas with greater cover than the minimum required to have type S bed and surround.
 3. Sealed and lockable covers to be supplied where specified on manhole schedule.
 4. Use of this drawing does not absolve the client from his responsibilities under the Health and Safety: The Construction Design and Management Regulations 2015. The Principal Designer is required to contact Hydrock Consultants prior to permitting this drawing to be used in connection with any construction works.
 5. All private drainage to comply with current Building Regulations, BS EN-752 Drain and Sewer systems outside Buildings and other relevant British Standards and Codes of Practices.
 6. All sewers to be laid soffit to soffit unless otherwise shown.
 7. It is the Contractor's responsibility to locate existing services on site accurately.
 8. The Contractor should comply with hs(g) 47 "Avoiding Danger from Underground Services" when excavating around existing services.
 9. The Contractor is to verify the line, level and diameter of existing sewers before commencing drainage works.
 10. All levels are to OS datum.
 11. Compliance with Health & Safety matters on any trench/manhole is obligatory and a permit to enter a confined space is required when connecting site drainage to the existing public sewerage system. A permit to enter a confined space will be obtained from Southern Water Ltd prior to the works commencing on any public sewerage system.
 12. Proposed adoptable sewers are only permitted to have other sewer/gully connections and other services laid at an angle of between 45° and 90° across the line with a vertical clearance in excess of 300mm.
 13. Where sewers are to be constructed inside the restricted tree root zone a suitable root protection barrier is to be installed to Southern Water's specification.
 14. All svp and tvp positions shown are approximate only. For construction of svp's and tvp's refer to architects detailed construction drawings. Any discrepancies to be reported to the engineer prior to construction.
 15. All private pipework shown is 100mmØ unless otherwise indicated.
 16. Refer to Section 104 drawing for a full set of construction specification notes.

REVISIONS

CO2 30/09/24 Steps amended to railway sleepers. JRC JAC

CO1 10/09/24 First Issue. HR JAC

Rev	Date	Description	By	Ckd	App
-----	------	-------------	----	-----	-----

Hydrock

OVER COURT BARN
OVER LANE
ALMONDSBURY
BRISTOL
BS32 4DF
t: +44 (0) 1454 619533
e: bristol@hydrock.com

CLIENT

FOREMAN HOMES

PROJECT

LAND OFF MISERY LANE
PROVIDENCE HILL, BURSLEDON
SOUTHAMPTON

TITLE

PRIVATE CONSTRUCTION DETAILS

HYDROCK PROJECT NO. C-21627-C	SCALE @ A1 AS SHOWN	
STATUS DESCRIPTION CONSTRUCTION		STATUS S4
DRAWING NO. (PROJECT CODE-ORIGINATOR-ZONE-LEVEL-TYPE-ROLE-NUMBER) 21627-HYD-XX-XX-DR-C-0422		REVISION CO2