
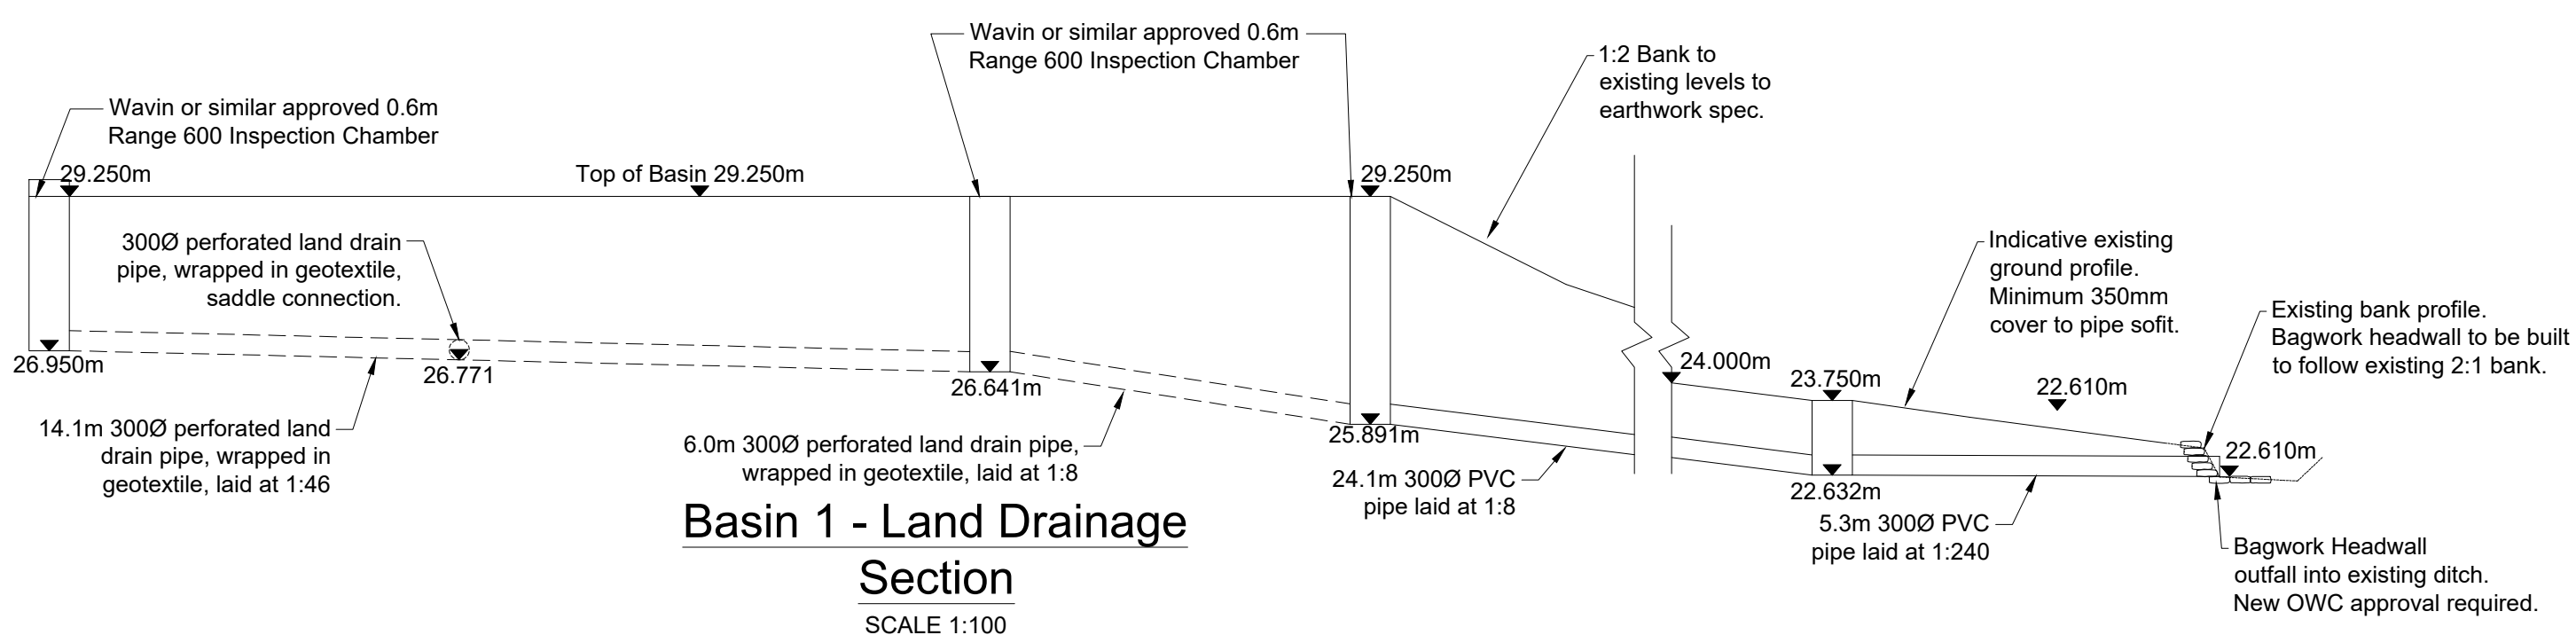
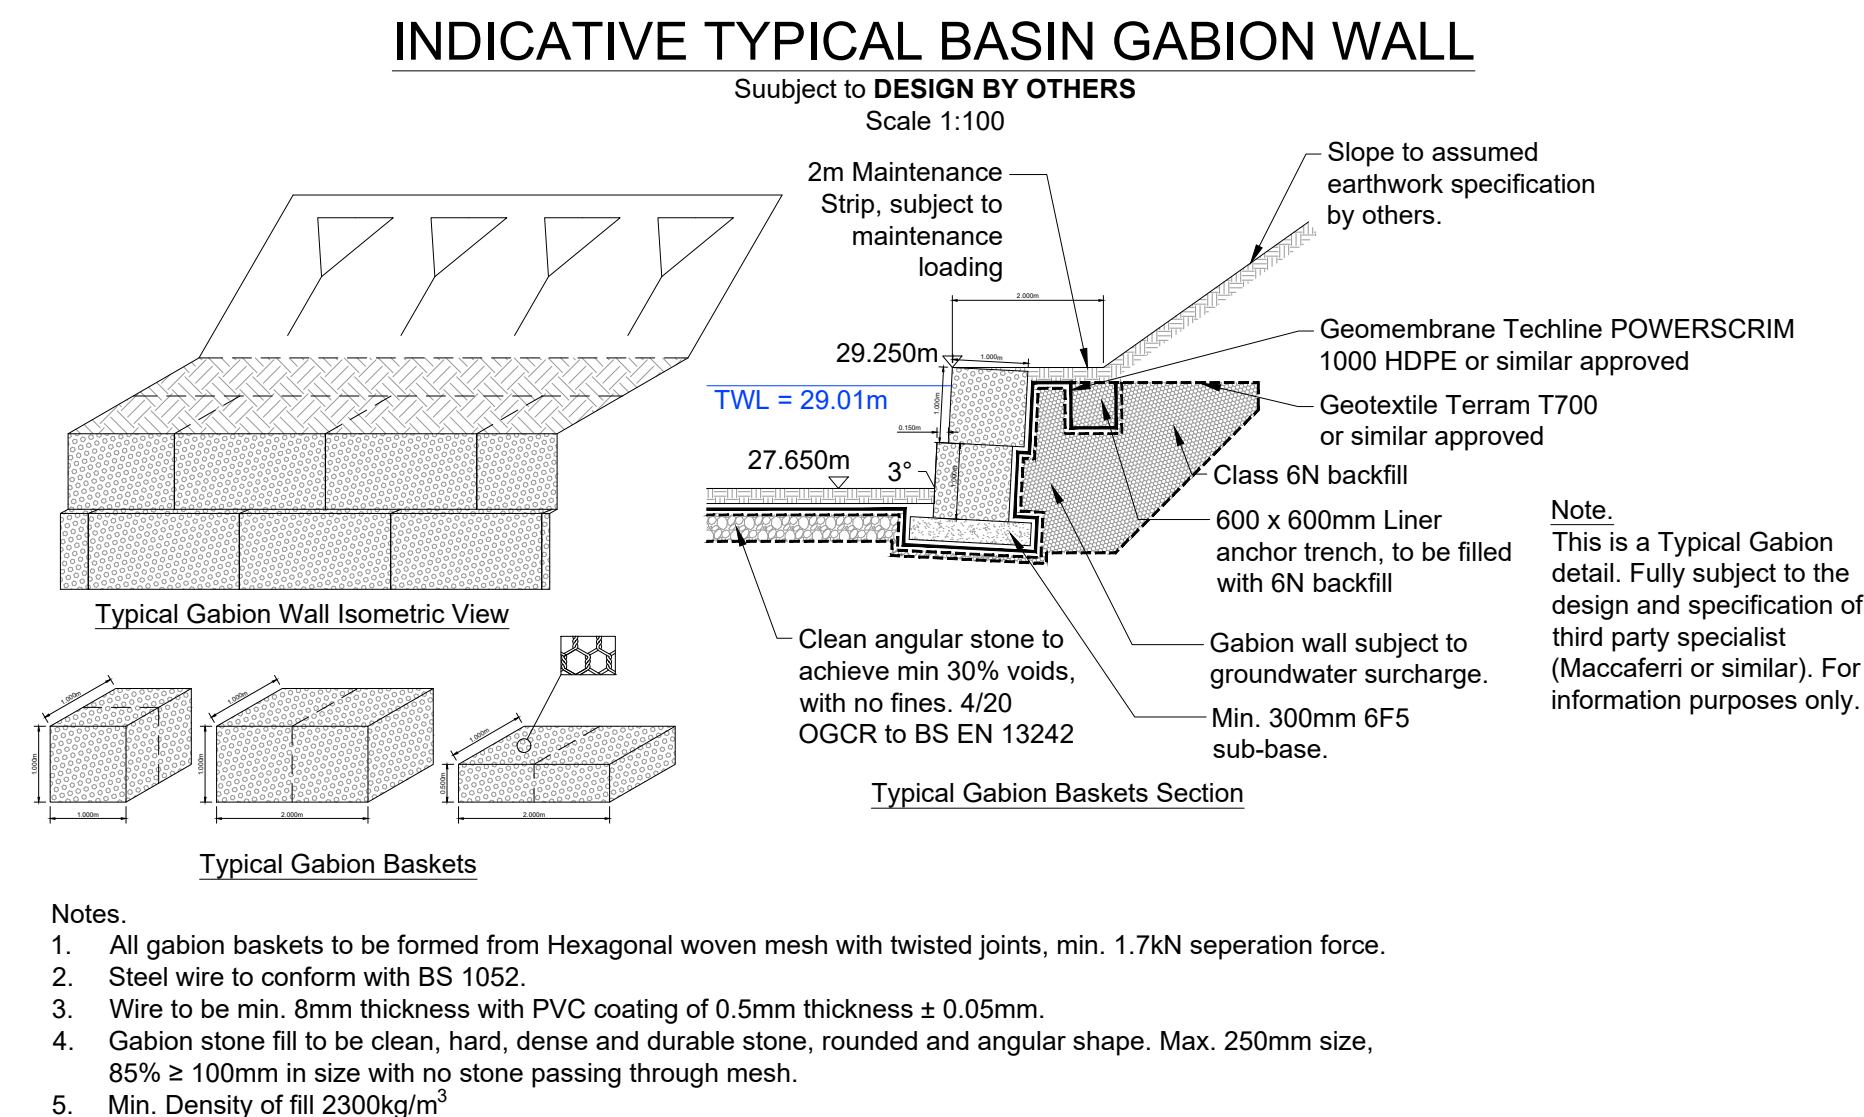
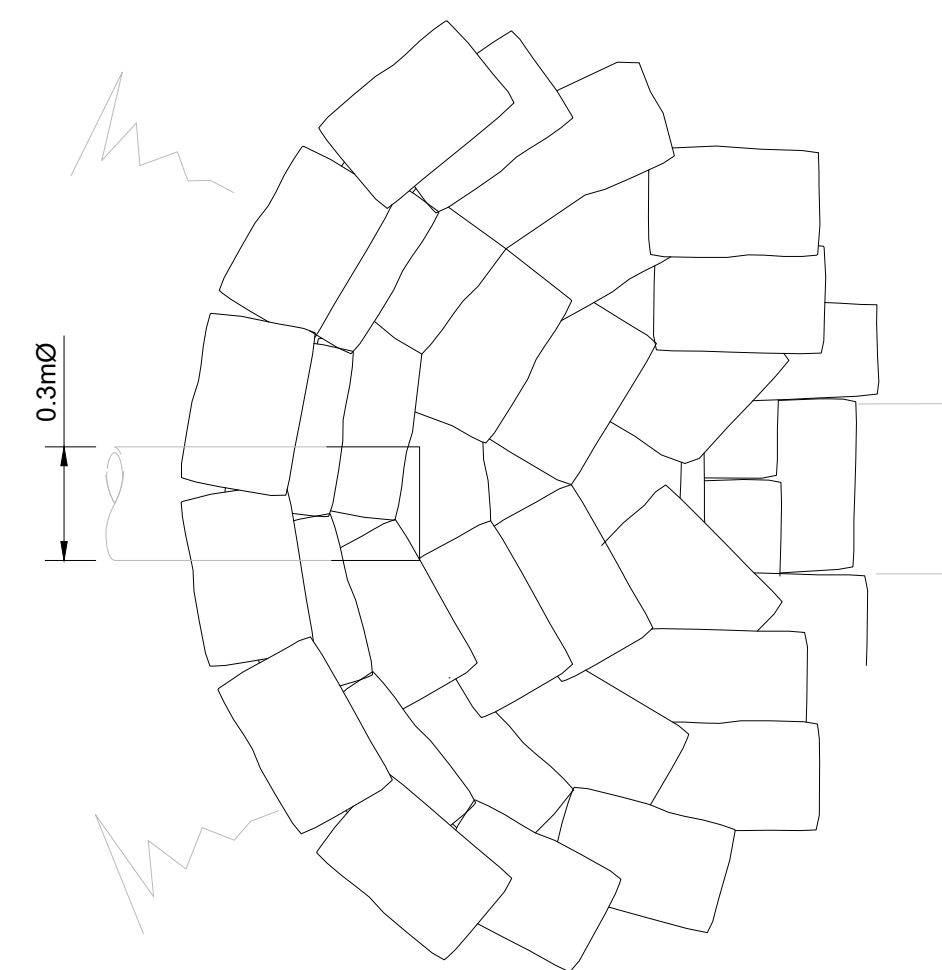
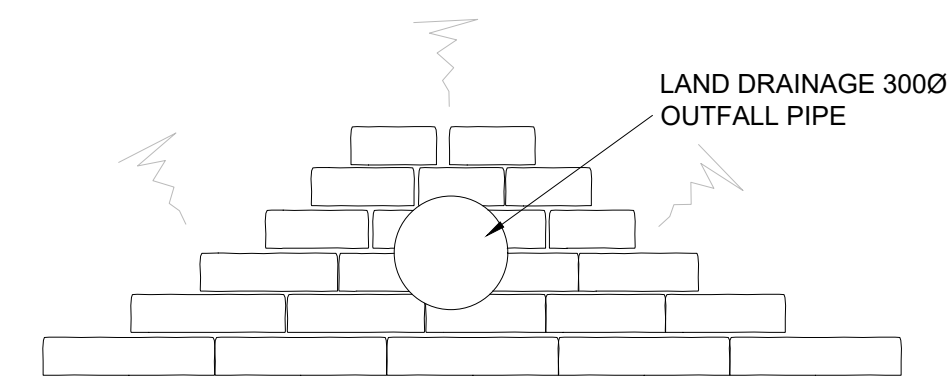
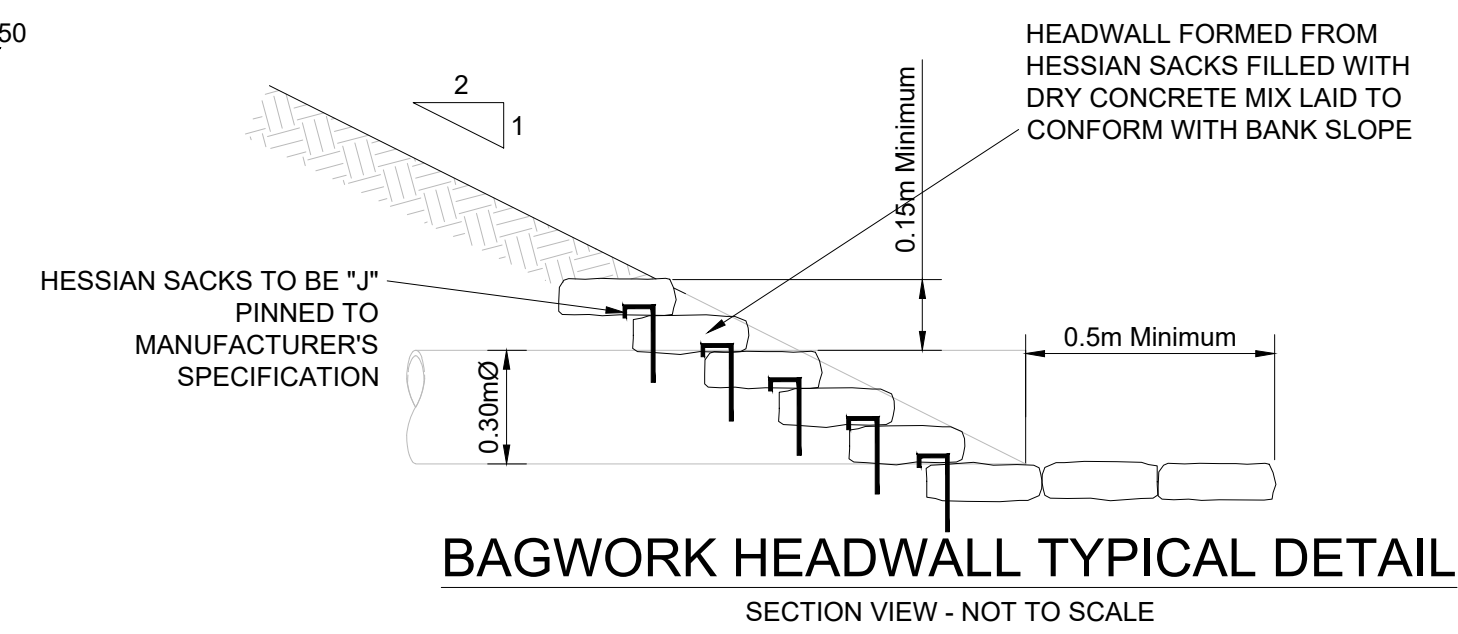


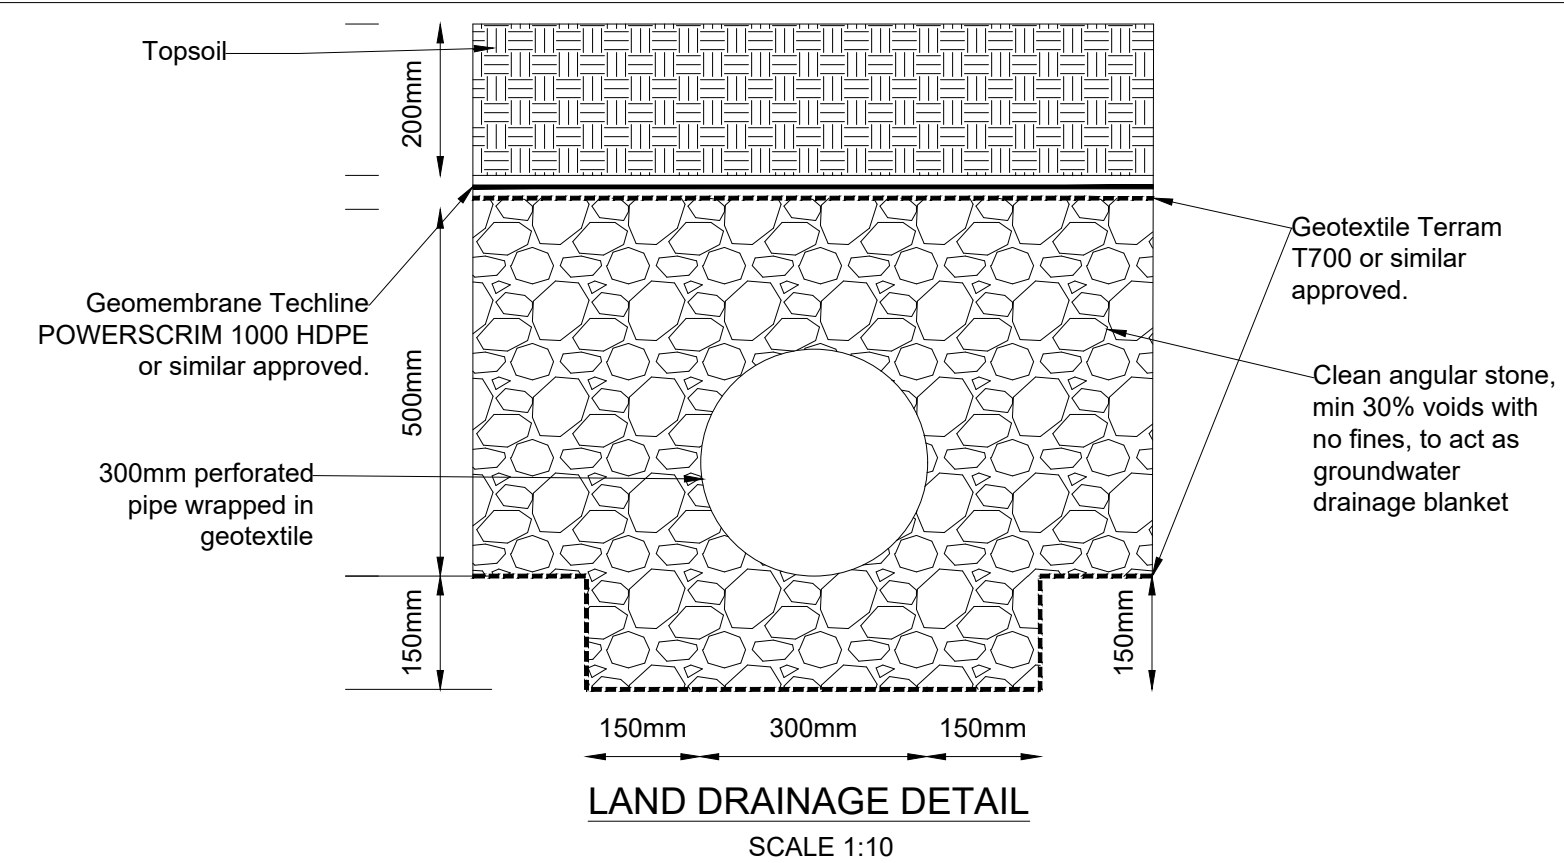

NOTES:

1. All Works are to be constructed in accordance with Hampshire County Council and the Highways Agency's Specification for Highway Works (SHW) March 1998 as amended published by The Stationary Office
2. Use of this drawing does not absolve the client from his responsibilities under the Health and Safety: The Construction Design and Management Regulations 2015. The Principal Designer is required to contact Hydrock Consultants prior to permitting this drawing to be used in connection with any construction works.
3. CBR values to be confirmed.
4. Subject to ground water monitoring.

REVISIONS						
C05	01/10/24	Issued for construction approval.	MT	JAC	JAC	
C04	18/09/24	All sections and details amended to latest client comments. Headwall details added.	DN	JAC	JAC	
C03	11/09/24	Land drainage detail amended. Plan view updated. Pipe outfalls added to plan. Section updated.	HR	JAC	JAC	
C02	14/08/24	Sections updated.	HR	-	-	
C01	06/09/23	Updated to construction issue.	JL	GH	GH	
P01	14/07/23	First Issue.	JL	GH	GH	

Rev	Date	Description	By	Ckd	App
-----	------	-------------	----	-----	-----

Hydrock

 OVER COURT BARNES
OVER LANE
ALMONDSBURY
BRISTOL
BS32 4DF
t: +44 (0) 1454 619533
e: bristol@hydrock.com

CLIENT
FOREMAN HOMES

PROJECT
LAND OFF MISERY LANE
PROVIDENCE HILL, BURSLEDON
SOUTHAMPTON

TITLE
BASIN SECTIONS
SHEET 1 OF 2

HYDROCK PROJECT NO. C-21627-C		SCALE @ A1 AS SHOWN
STATUS DESCRIPTION FOR APPROVAL		STATUS S4
DRAWING NO. (PROJECT CODE-ORIGINATOR-ZONE-LEVEL-TYPE-ROLE-NUMBER) 21627-HYD-XX-XX-DR-C-0450		REVISION C05