
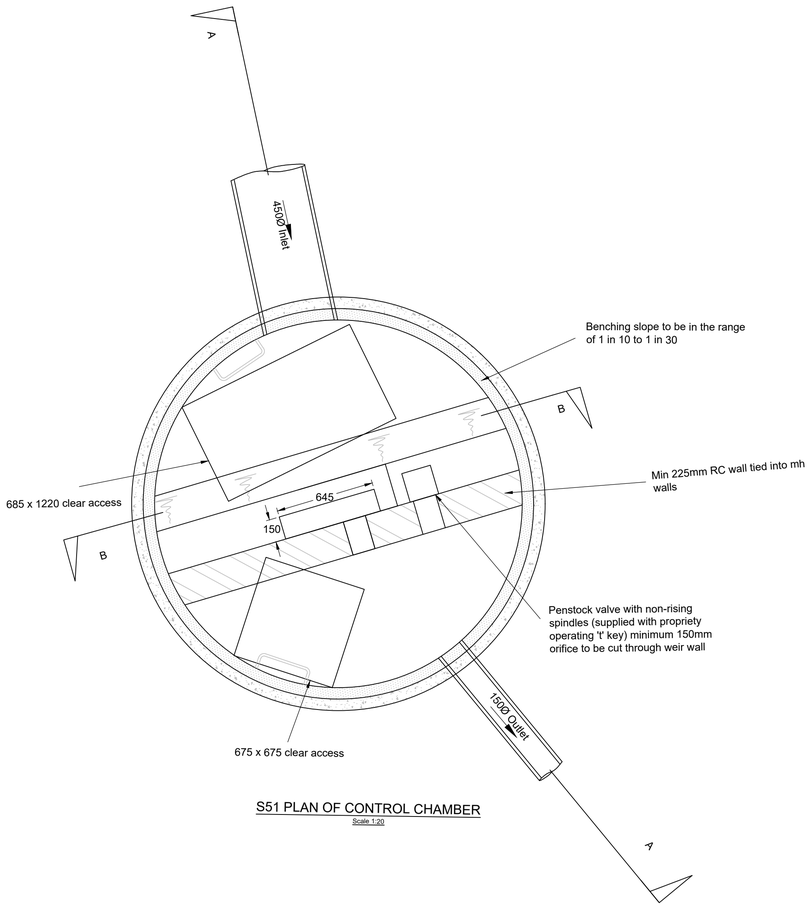



S51 PLAN OF CONTROL CHAMBER

Scale 1:20

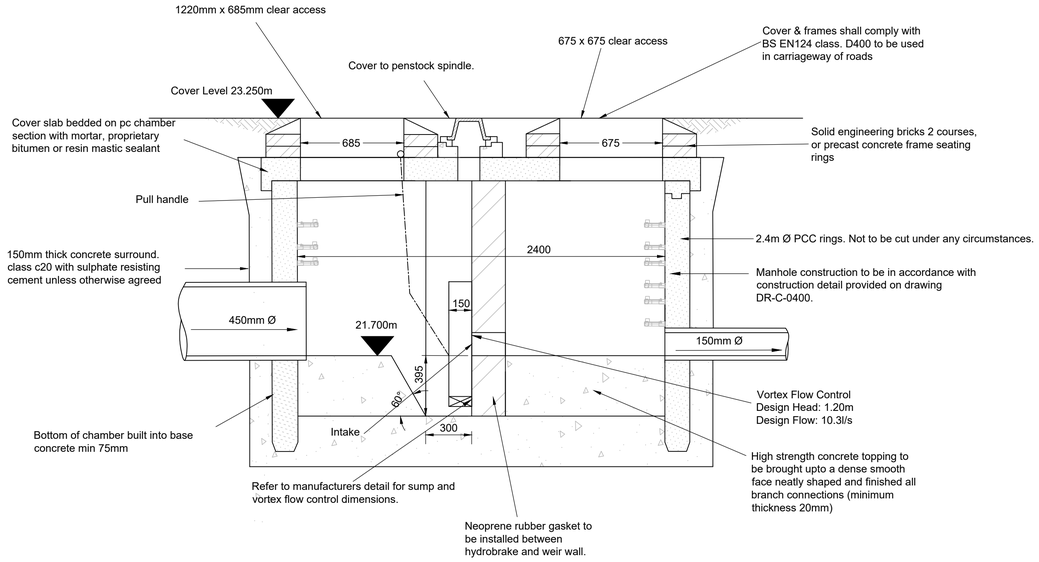

S51 SECTION VIEW

Scale 1:20

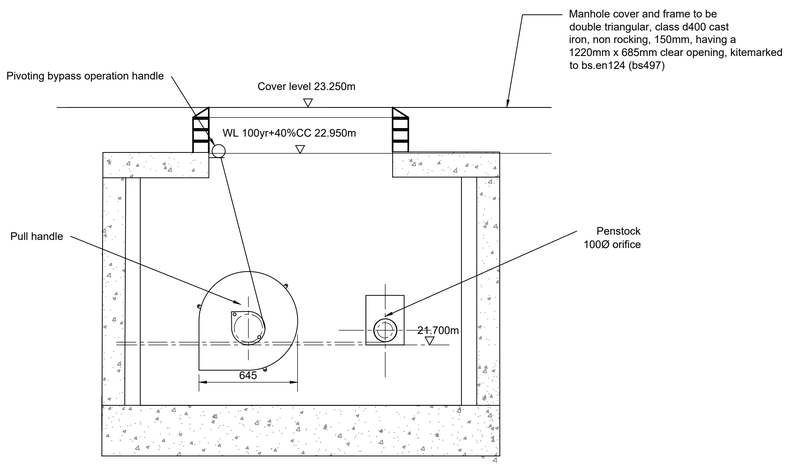

S51 SECTION VIEW

Scale 1:20

Notes:

1. Do not scale this drawing
2. The planning, design and construction of sewers shall be in accordance with Sewerage Sector Guidance Appendix C - 'Design and Construction Guidance'.
3. All sewers to be laid soffit to soffit unless otherwise shown.
4. Compliance with Health & Safety matters on any trench/manhole is obligatory and a permit to enter a confined space is required when connecting site drainage to the existing public sewerage system. A permit to enter a confined space will be obtained from Southern Water prior to the works commencing on any public sewerage system.
5. The minimum size of any adoptable surface water sewer it 150mmØ and foul sewer is 100mmØ. Surface water laterals may be 100mmØ
6. Refer to Section 104 drawing for a full set of construction specification notes.
7. All pipes to be plastic unless otherwise shown.
8. Ladders to be galvanised mild steel to BS 4211.
9. Step rungs to be duble width, plastic encapsulated mild steel. Distance between step rungs to be 250-300mm.
10. Precast concrete rungs will not be cut under any circumstance.

REVISIONS

Rev	Date	Description	By	Ckd	App
C02	01/10/24	Issued for construction approval.	MT	JAC	JAC
C01	06/09/23	Updated to construction issue.	JL	GH	GH
P01	14/07/23	First Issue.	JL	GH	GH

Hydrock
OVER COURT BARNS
OVER LANE
ALMONDSBURY
BRISTOL
BS32 4DF
t: +44 (0) 1454 619533
e: bristol@hydrock.com

CLIENT

FOREMAN HOMES

PROJECT

LAND OFF MISERY LANE
PROVIDENCE HILL, BURSLEDON
SOUTHAMPTON

TITLE

DRAINAGE CONSTRUCTION DETAILS
SHEET 6 OF 6

HYDROCK PROJECT NO.	SCALE @ A1
C-21627-C	AS SHOWN

STATUS DESCRIPTION	STATUS
FOR APPROVAL	S4

DRAWING NO. (PROJECT CODE-ORGINATOR-ZONE-LEVEL-TYPE-ROLE-NUMBER)	REVISION
21627-HYD-XX-XX-DR-C-0415	C02