



101 Archers Road

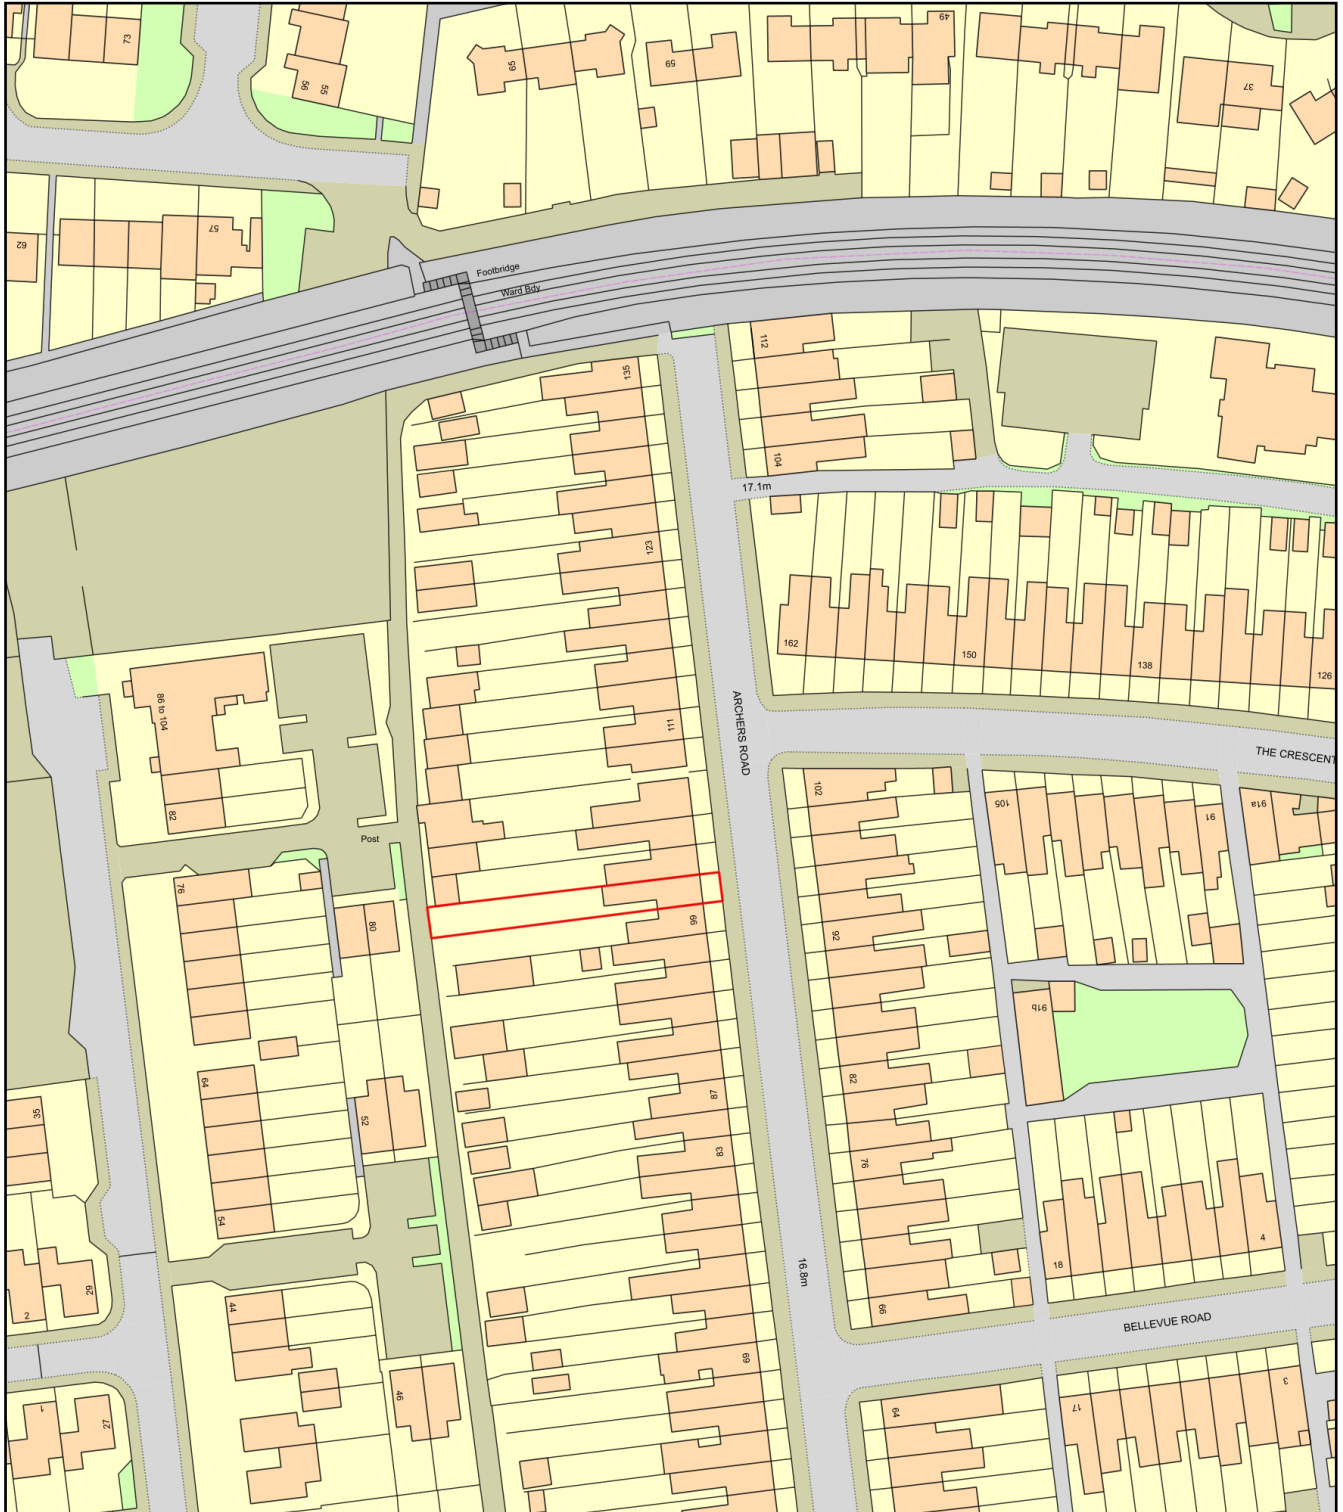

0 50
Metres

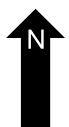

Plan Produced for: Applecore PDM

Date Produced: 11 Oct 2024

Plan Reference Number: TQRQM24285154852468

Scale: 1:1250 @ A4

