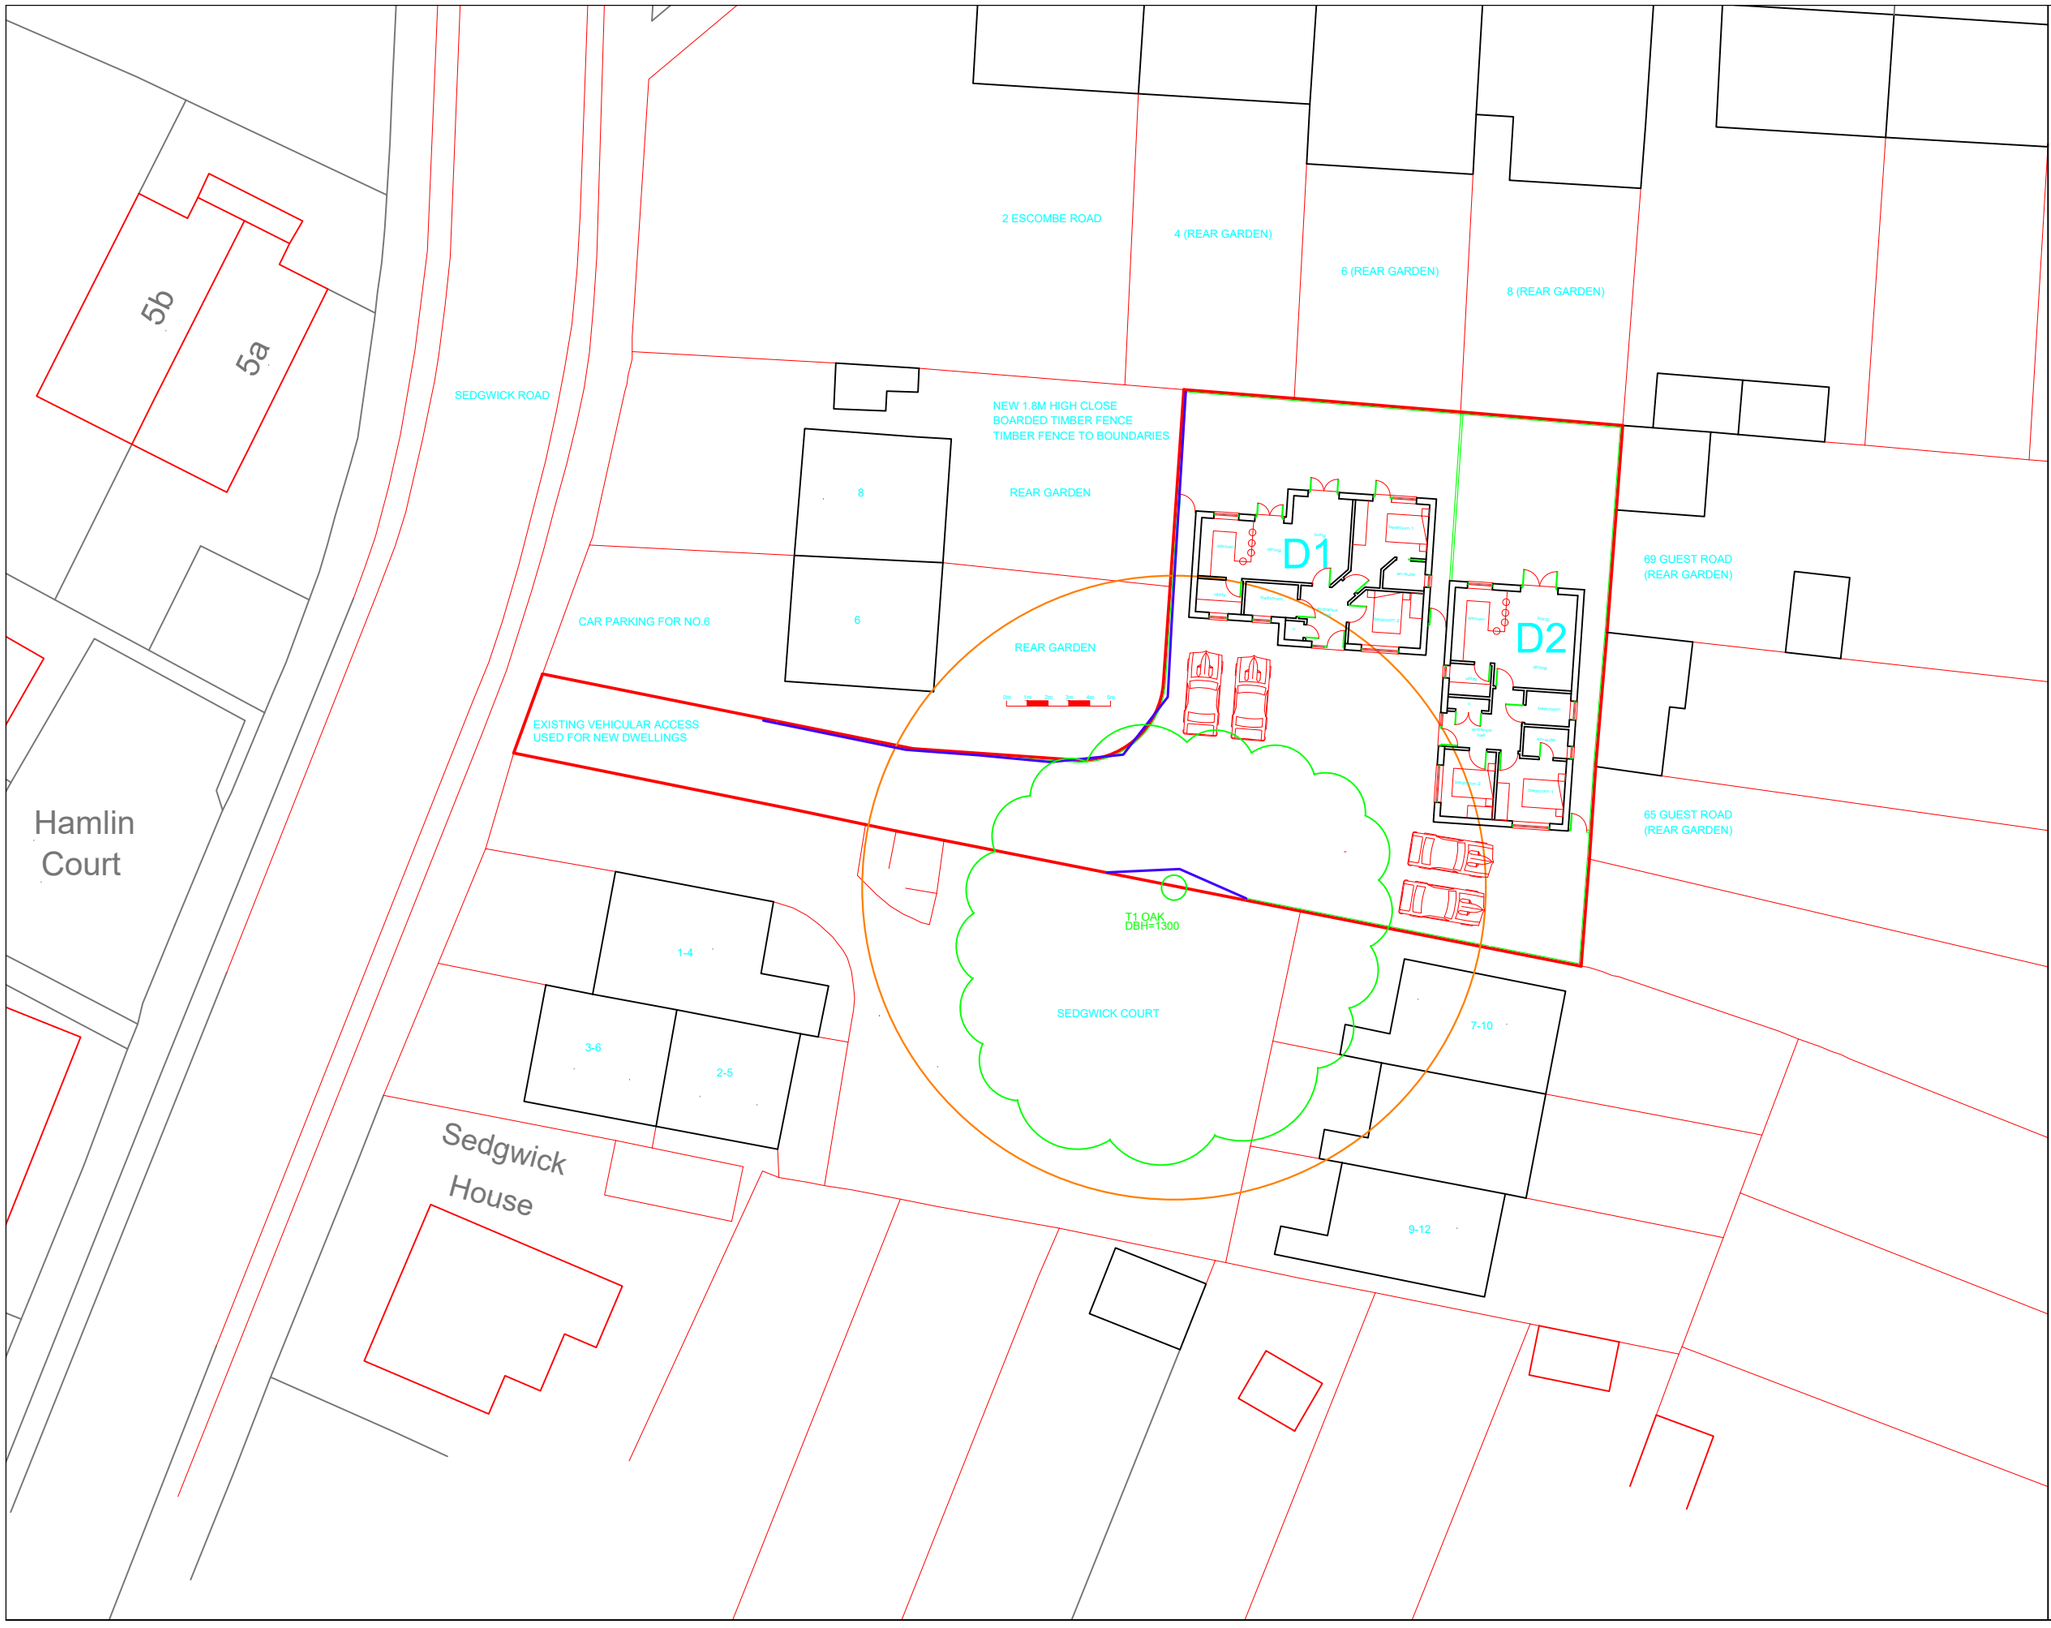

BS 5837:2012

CATEGORY 'A' TREES
CATEGORY 'B' TREES
CATEGORY 'C' TREES
CATEGORY 'U' TREES

ROOT PROTECTION ARER
TREE PROTECTION BARRIER

project
LAND R/O 6&8 SEDGWICK ROAD
EASTLEIGH, SO50 6FB

client
OSMAN HOMES LTD

drawing title
TREE SURVEY AND PROTECTION PLAN

MARK HINSLEY ARBORICULTURAL CONSULTANTS LTD

Office F11, 10 Whittle Road, Ferndown, Dorset, BH21 7RU
Website. www.treeadvice.info
E-Mail. markhinsley@treeadvice.info
Tel. 01202 876177

Copyright 2015 ©

scale	1:200	paper size	A3
drawn by	IH	date	17/10/2024
drawing number	7217TP	revision	