
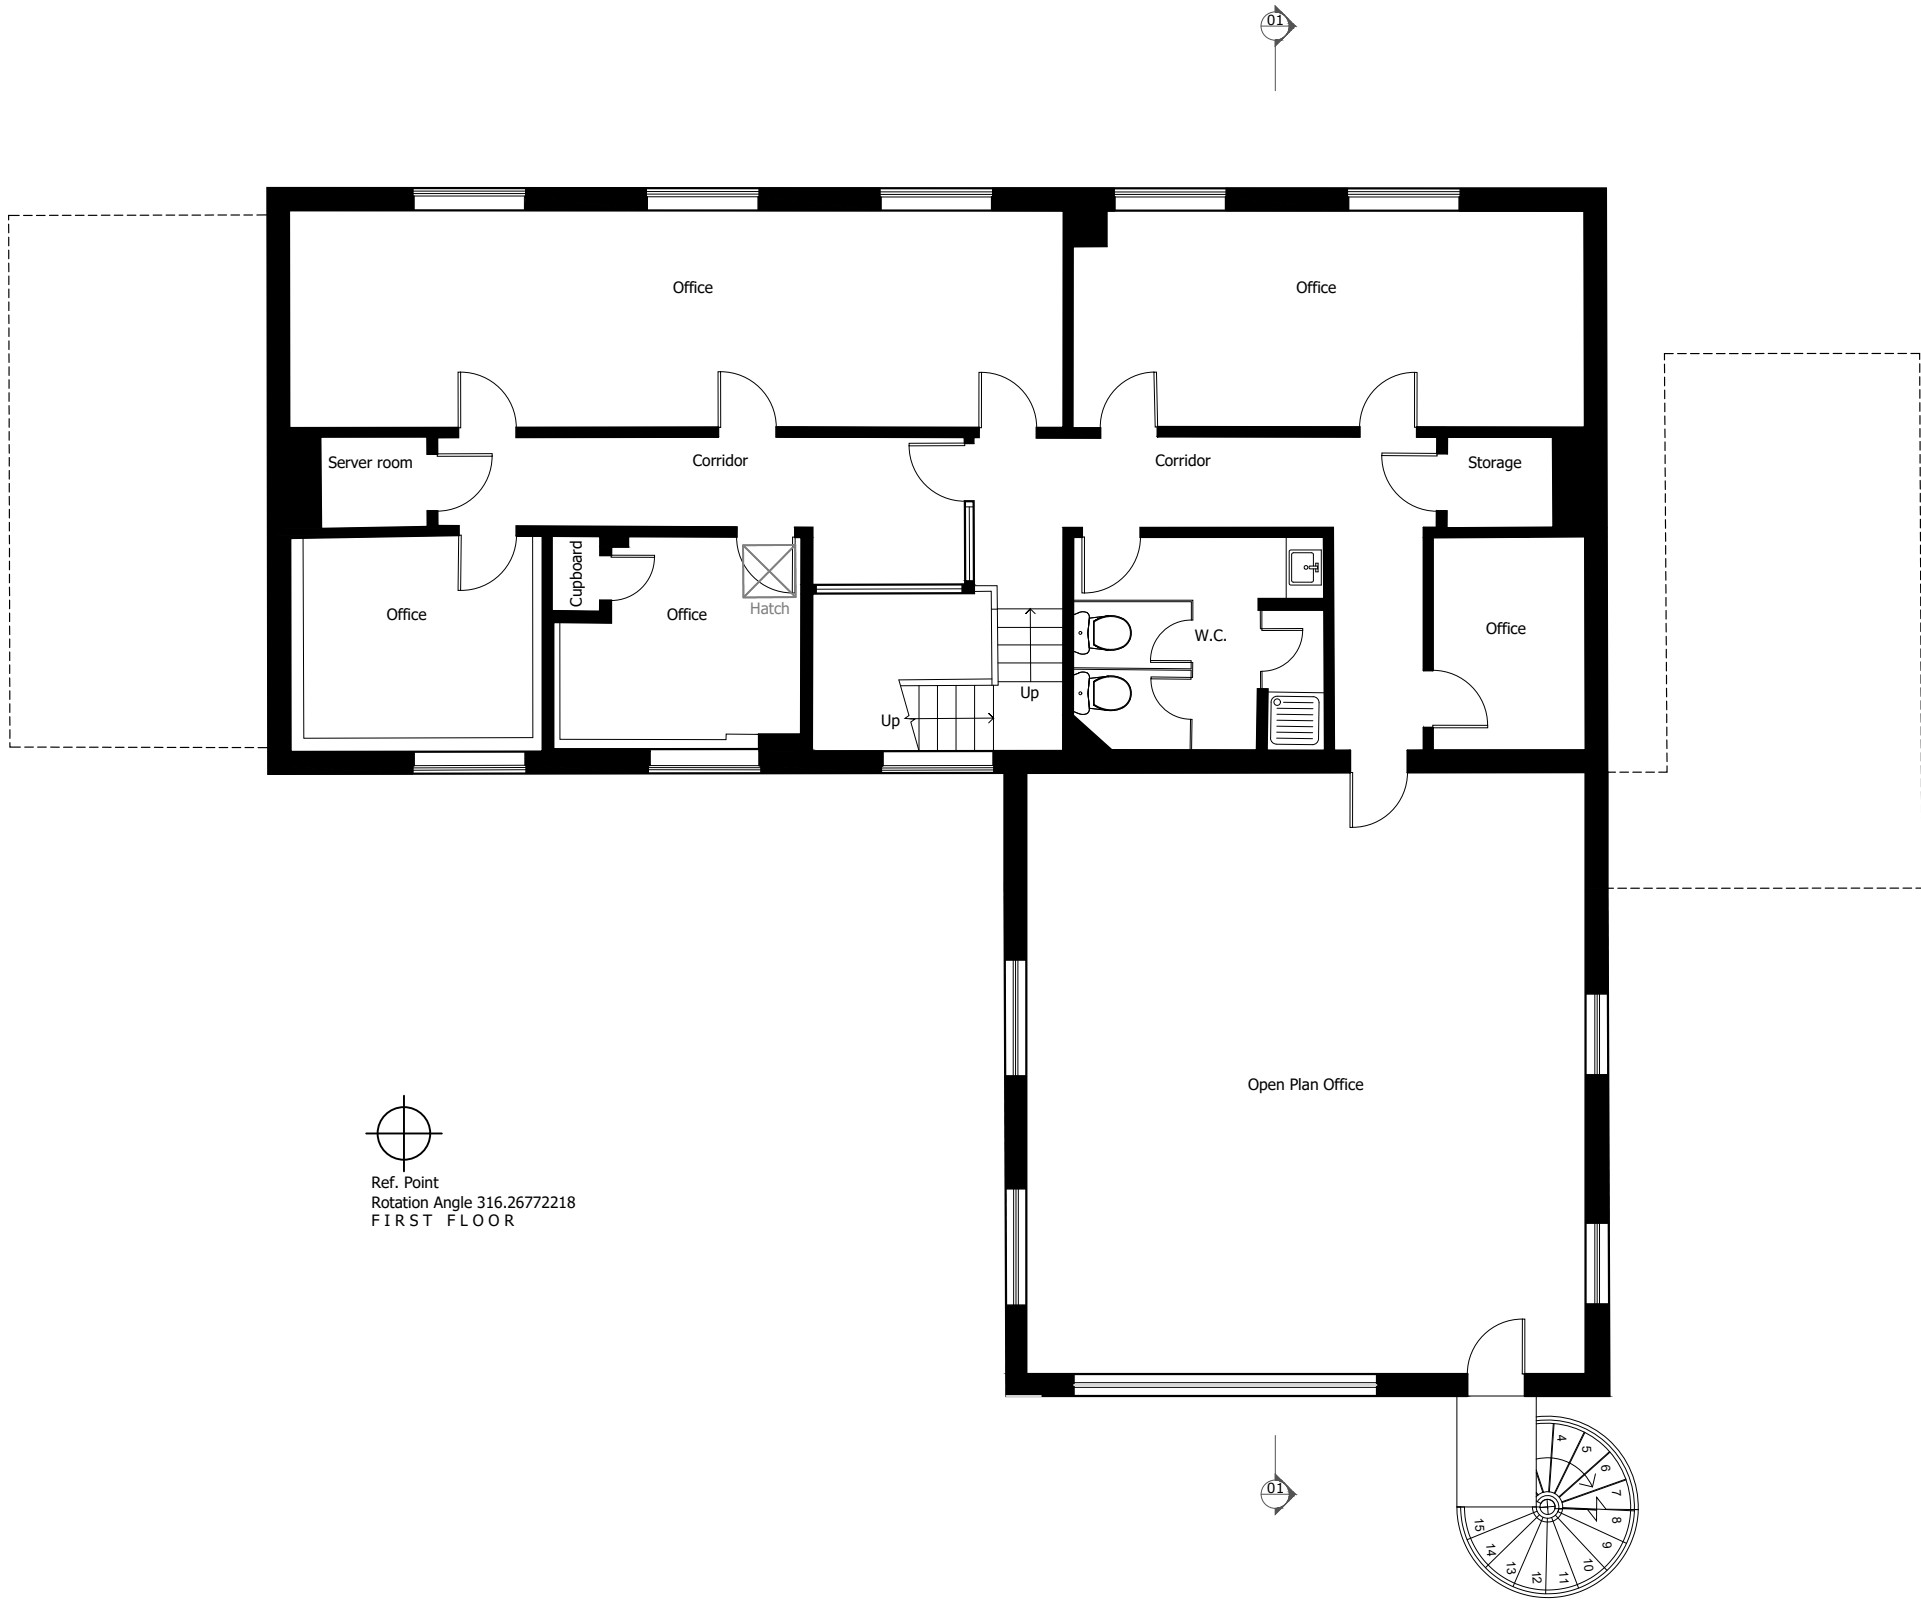


Notes

This drawing is © Boyle & Summers and may not be reproduced, copied or altered in any way without written authority. Other than for the purposes of planning, do not scale these drawings. Use written dimensions only. All dimensions in millimeters unless otherwise stated. All dimensions to be checked on site and any discrepancies, conflicts or errors reported prior to commencement of work. This drawing is to be read in conjunction with all other related material.

Materials Key


- Existing Brick Facing
- Existing Clay Roof Tile
- Existing Concrete Blockwork
- Proposed Timber Cladding

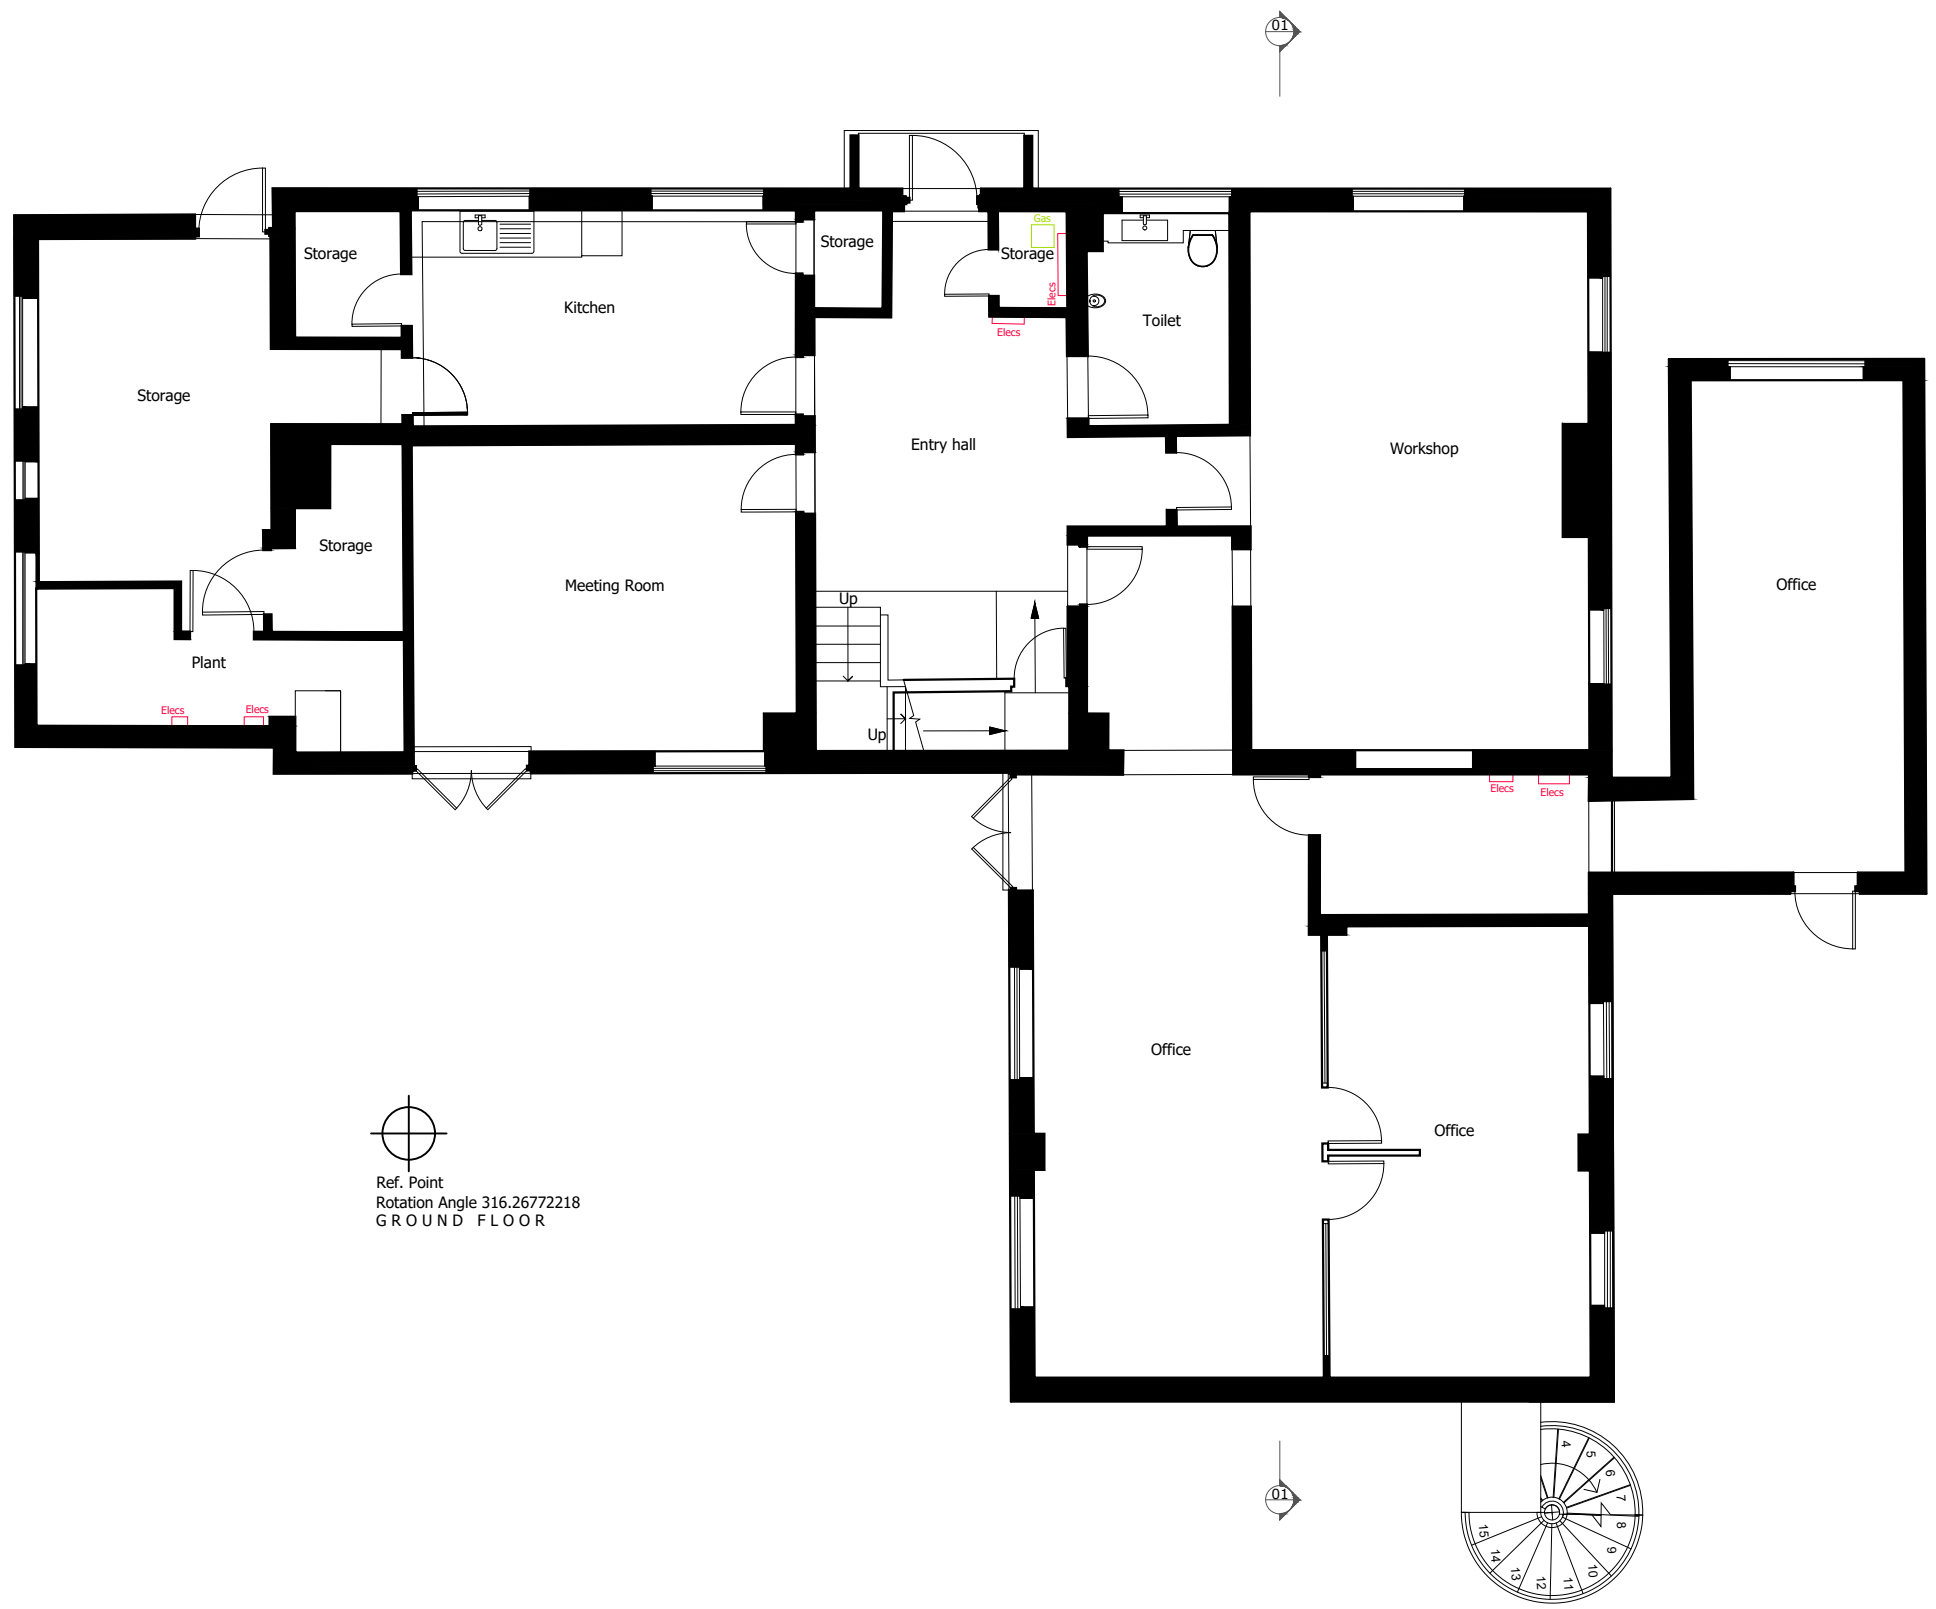


North East Elevation




North West Elevation

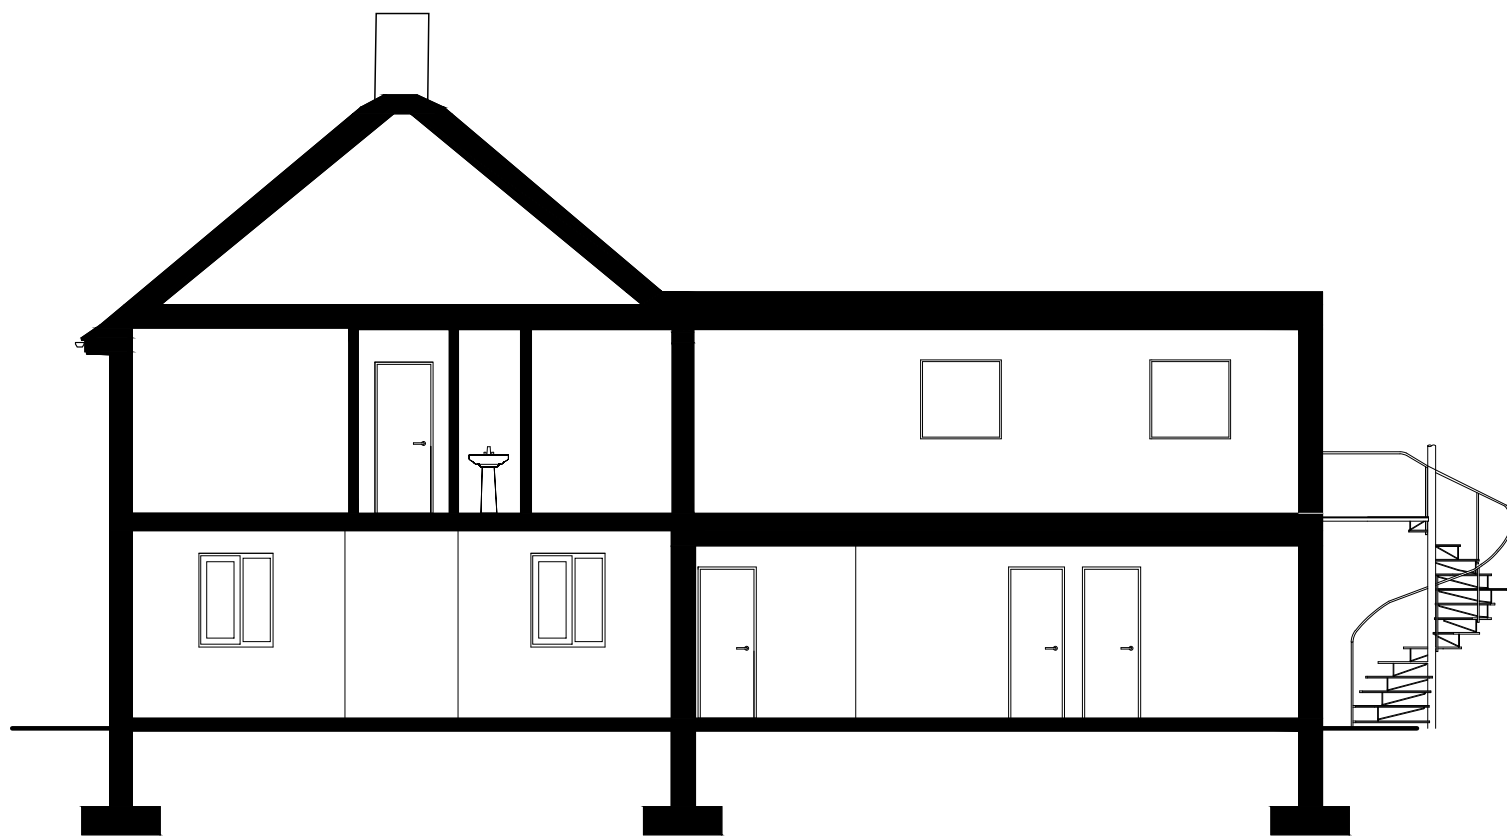


Key Plan (Not to Scale)

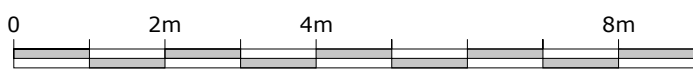

South West Elevation

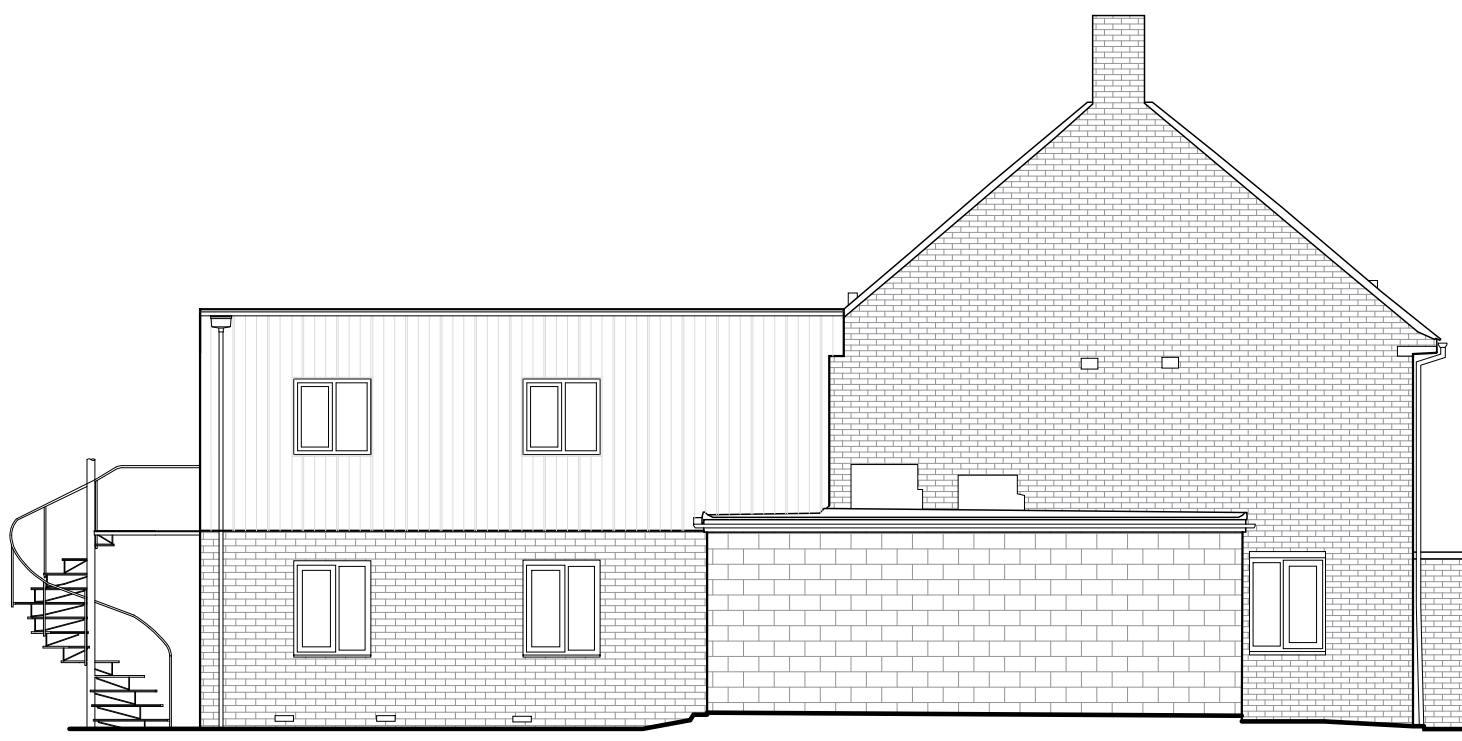

South East Elevation

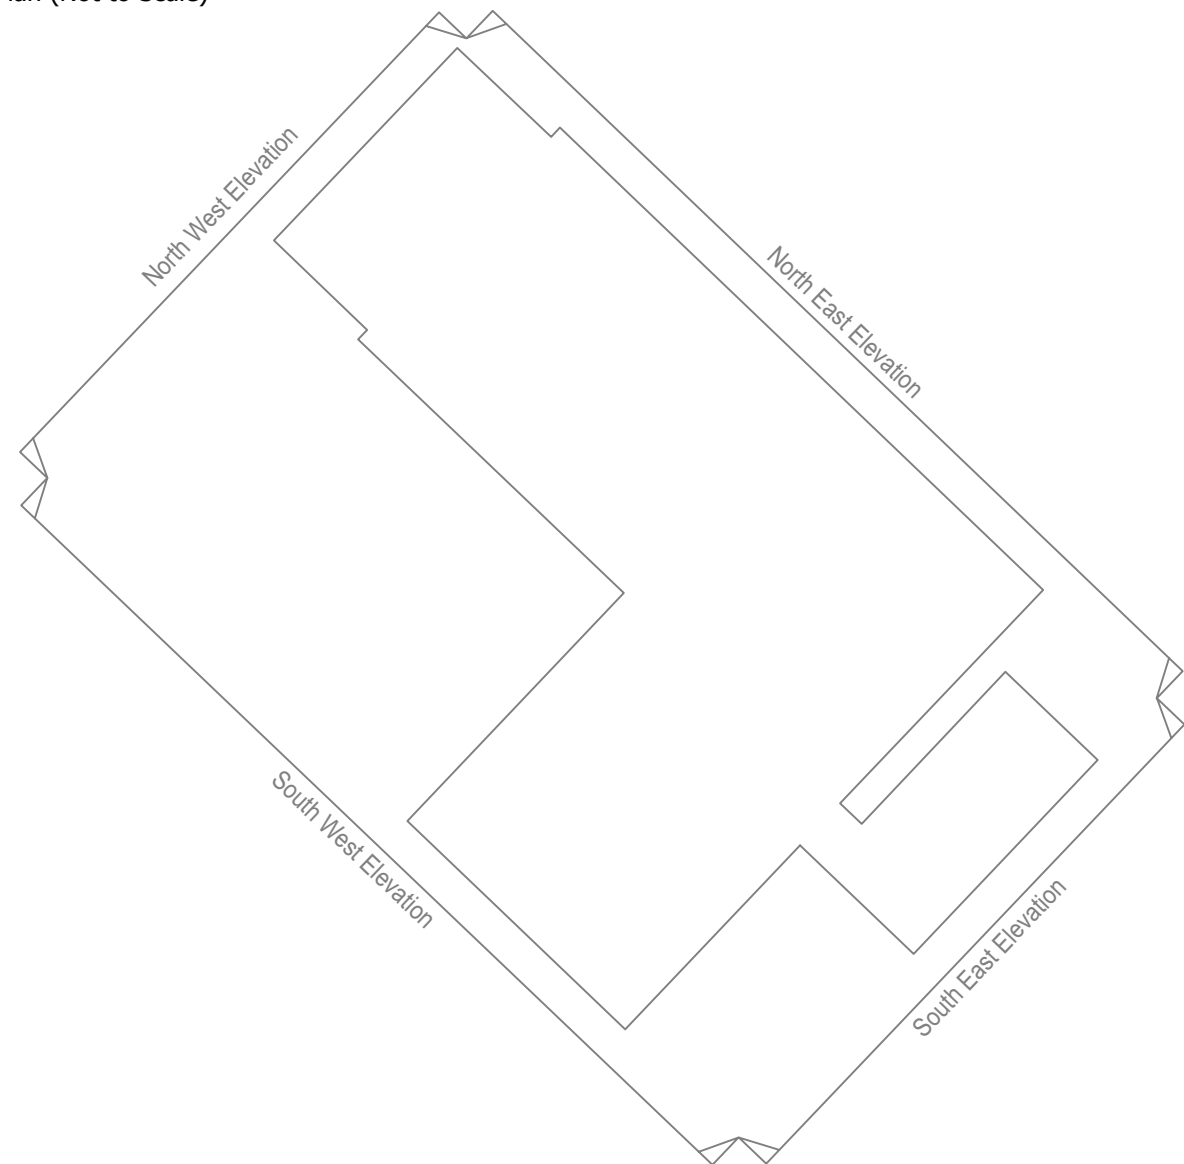

Proposed Floor Plans, Elevations and Section

1:100

P1	First Issue	04-09-24	DR	CH
Rev	Comments	Date	Dr	Ch

Proposed Floor Plans, Elevations and Section

RHE - BSL - ZZ - ZZ - DR - A - 0202 - P1
Russell House Extension 24106
Chalcroft Business Park 1:100 @ A1
FIPWEL PRELIMINARY

Suite E, Ferry House
Canute Road
Southampton
Hampshire
SO14 3FJ

023 8063 1432
boyleandsummers.co.uk

Boyle & Summers