
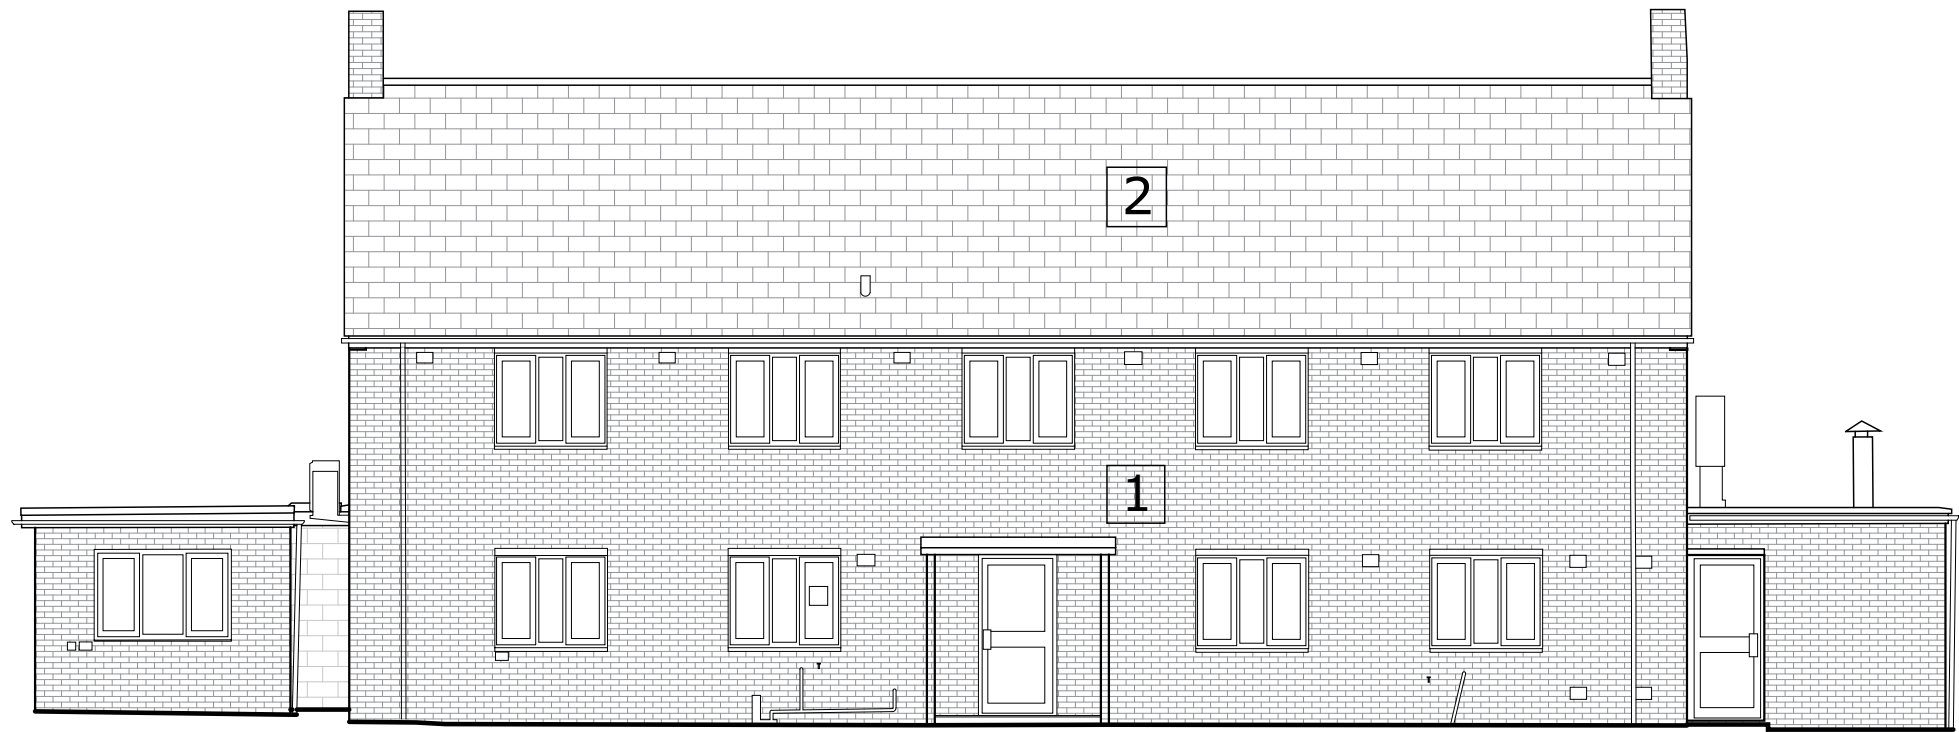
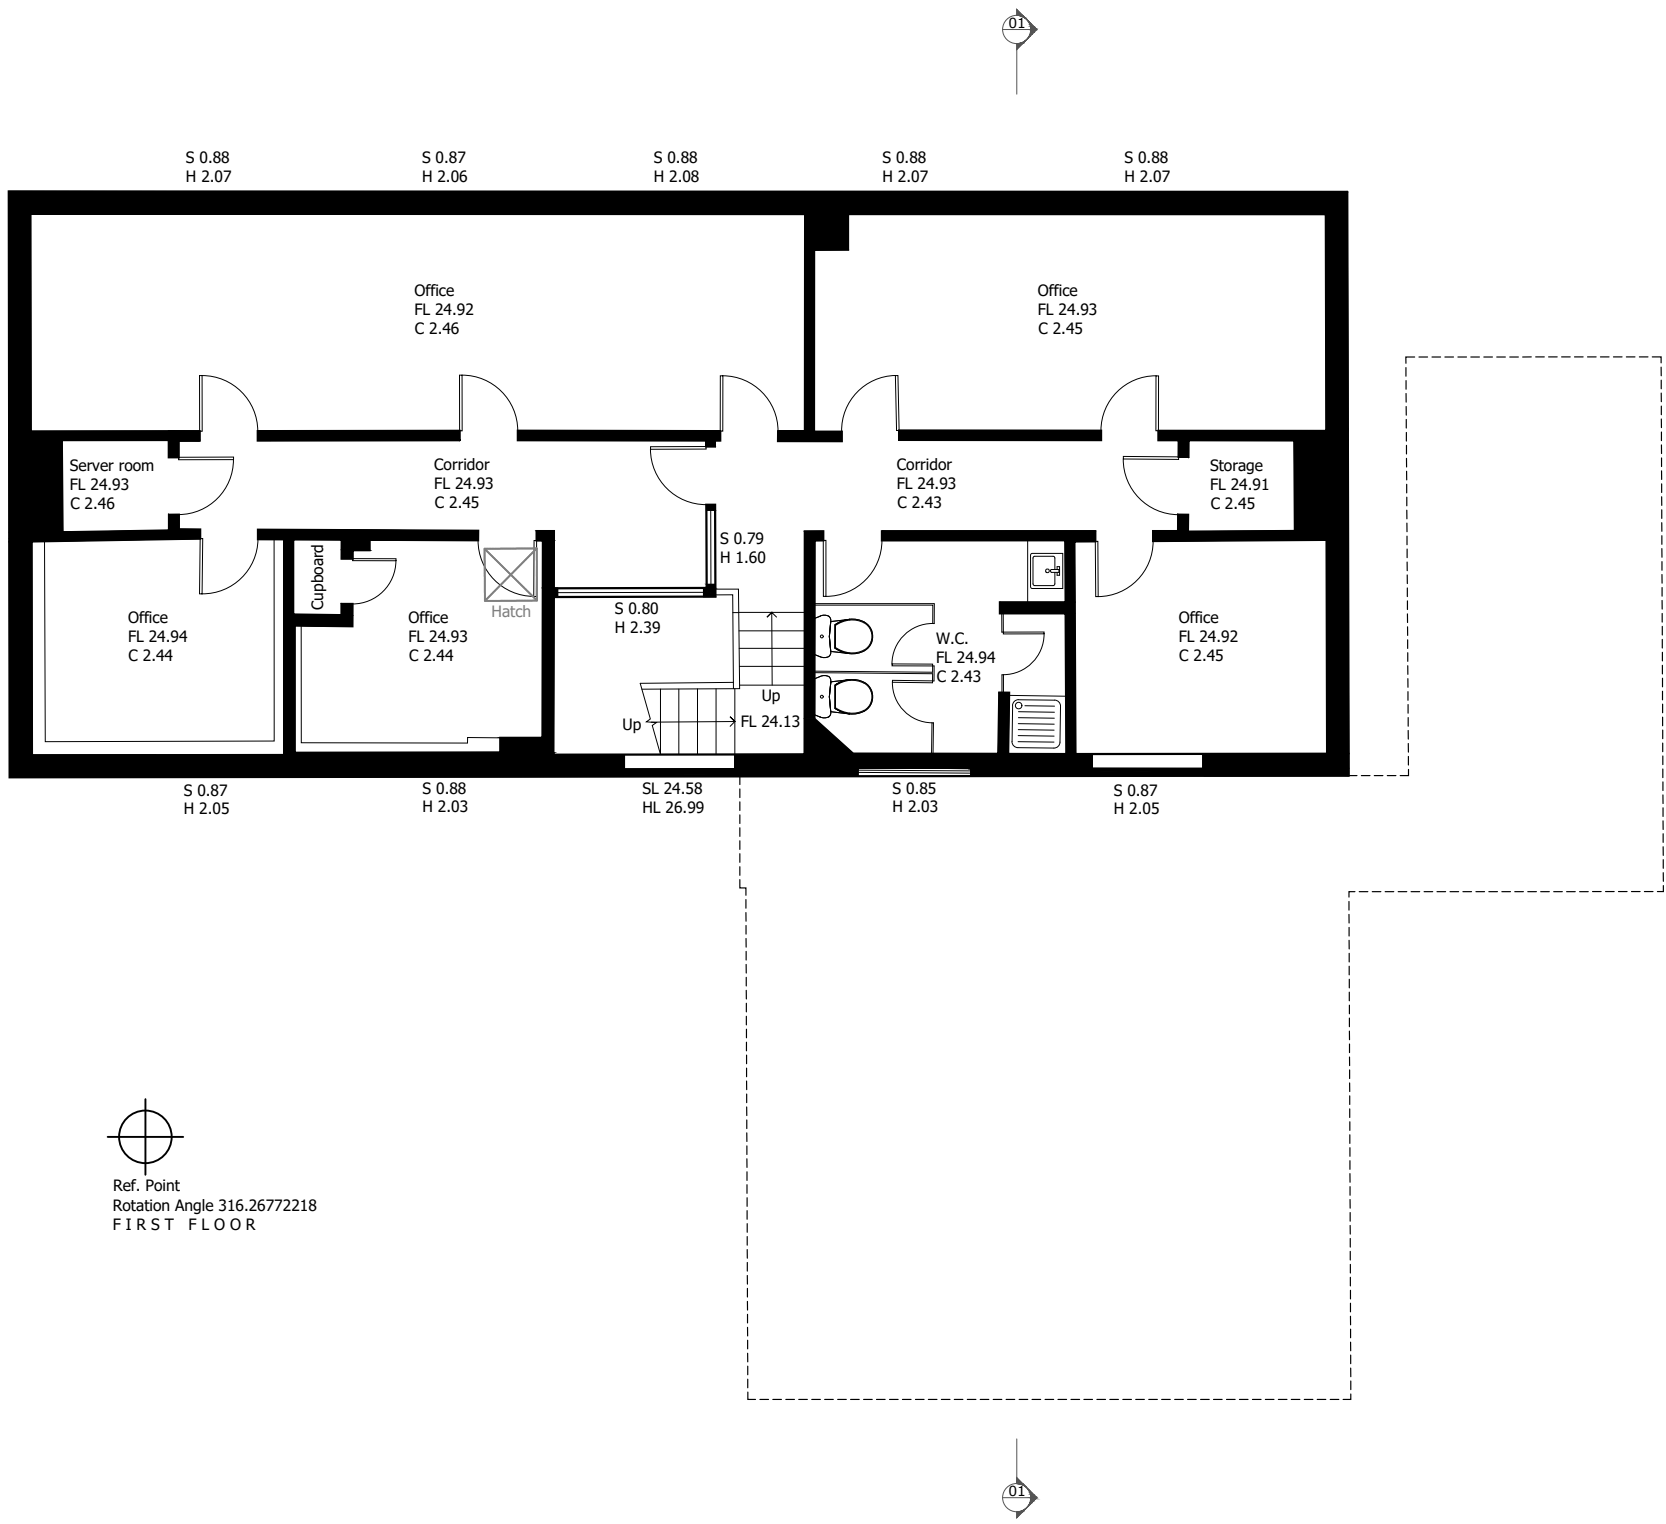


Notes

This drawing is © Boyle & Summers and may not be reproduced, copied or altered in any way without written authority. Other than for the purposes of planning, do not scale these drawings. Use written dimensions only. All dimensions in millimeters unless otherwise stated. All dimensions to be checked on site and any discrepancies, conflicts or errors reported prior to commencement of work. This drawing is to be read in conjunction with all other related material.

Materials Key

- 1 Existing Brick Facing
- 2 Existing Clay Roof Tile
- 3 Existing Concrete Blockwork

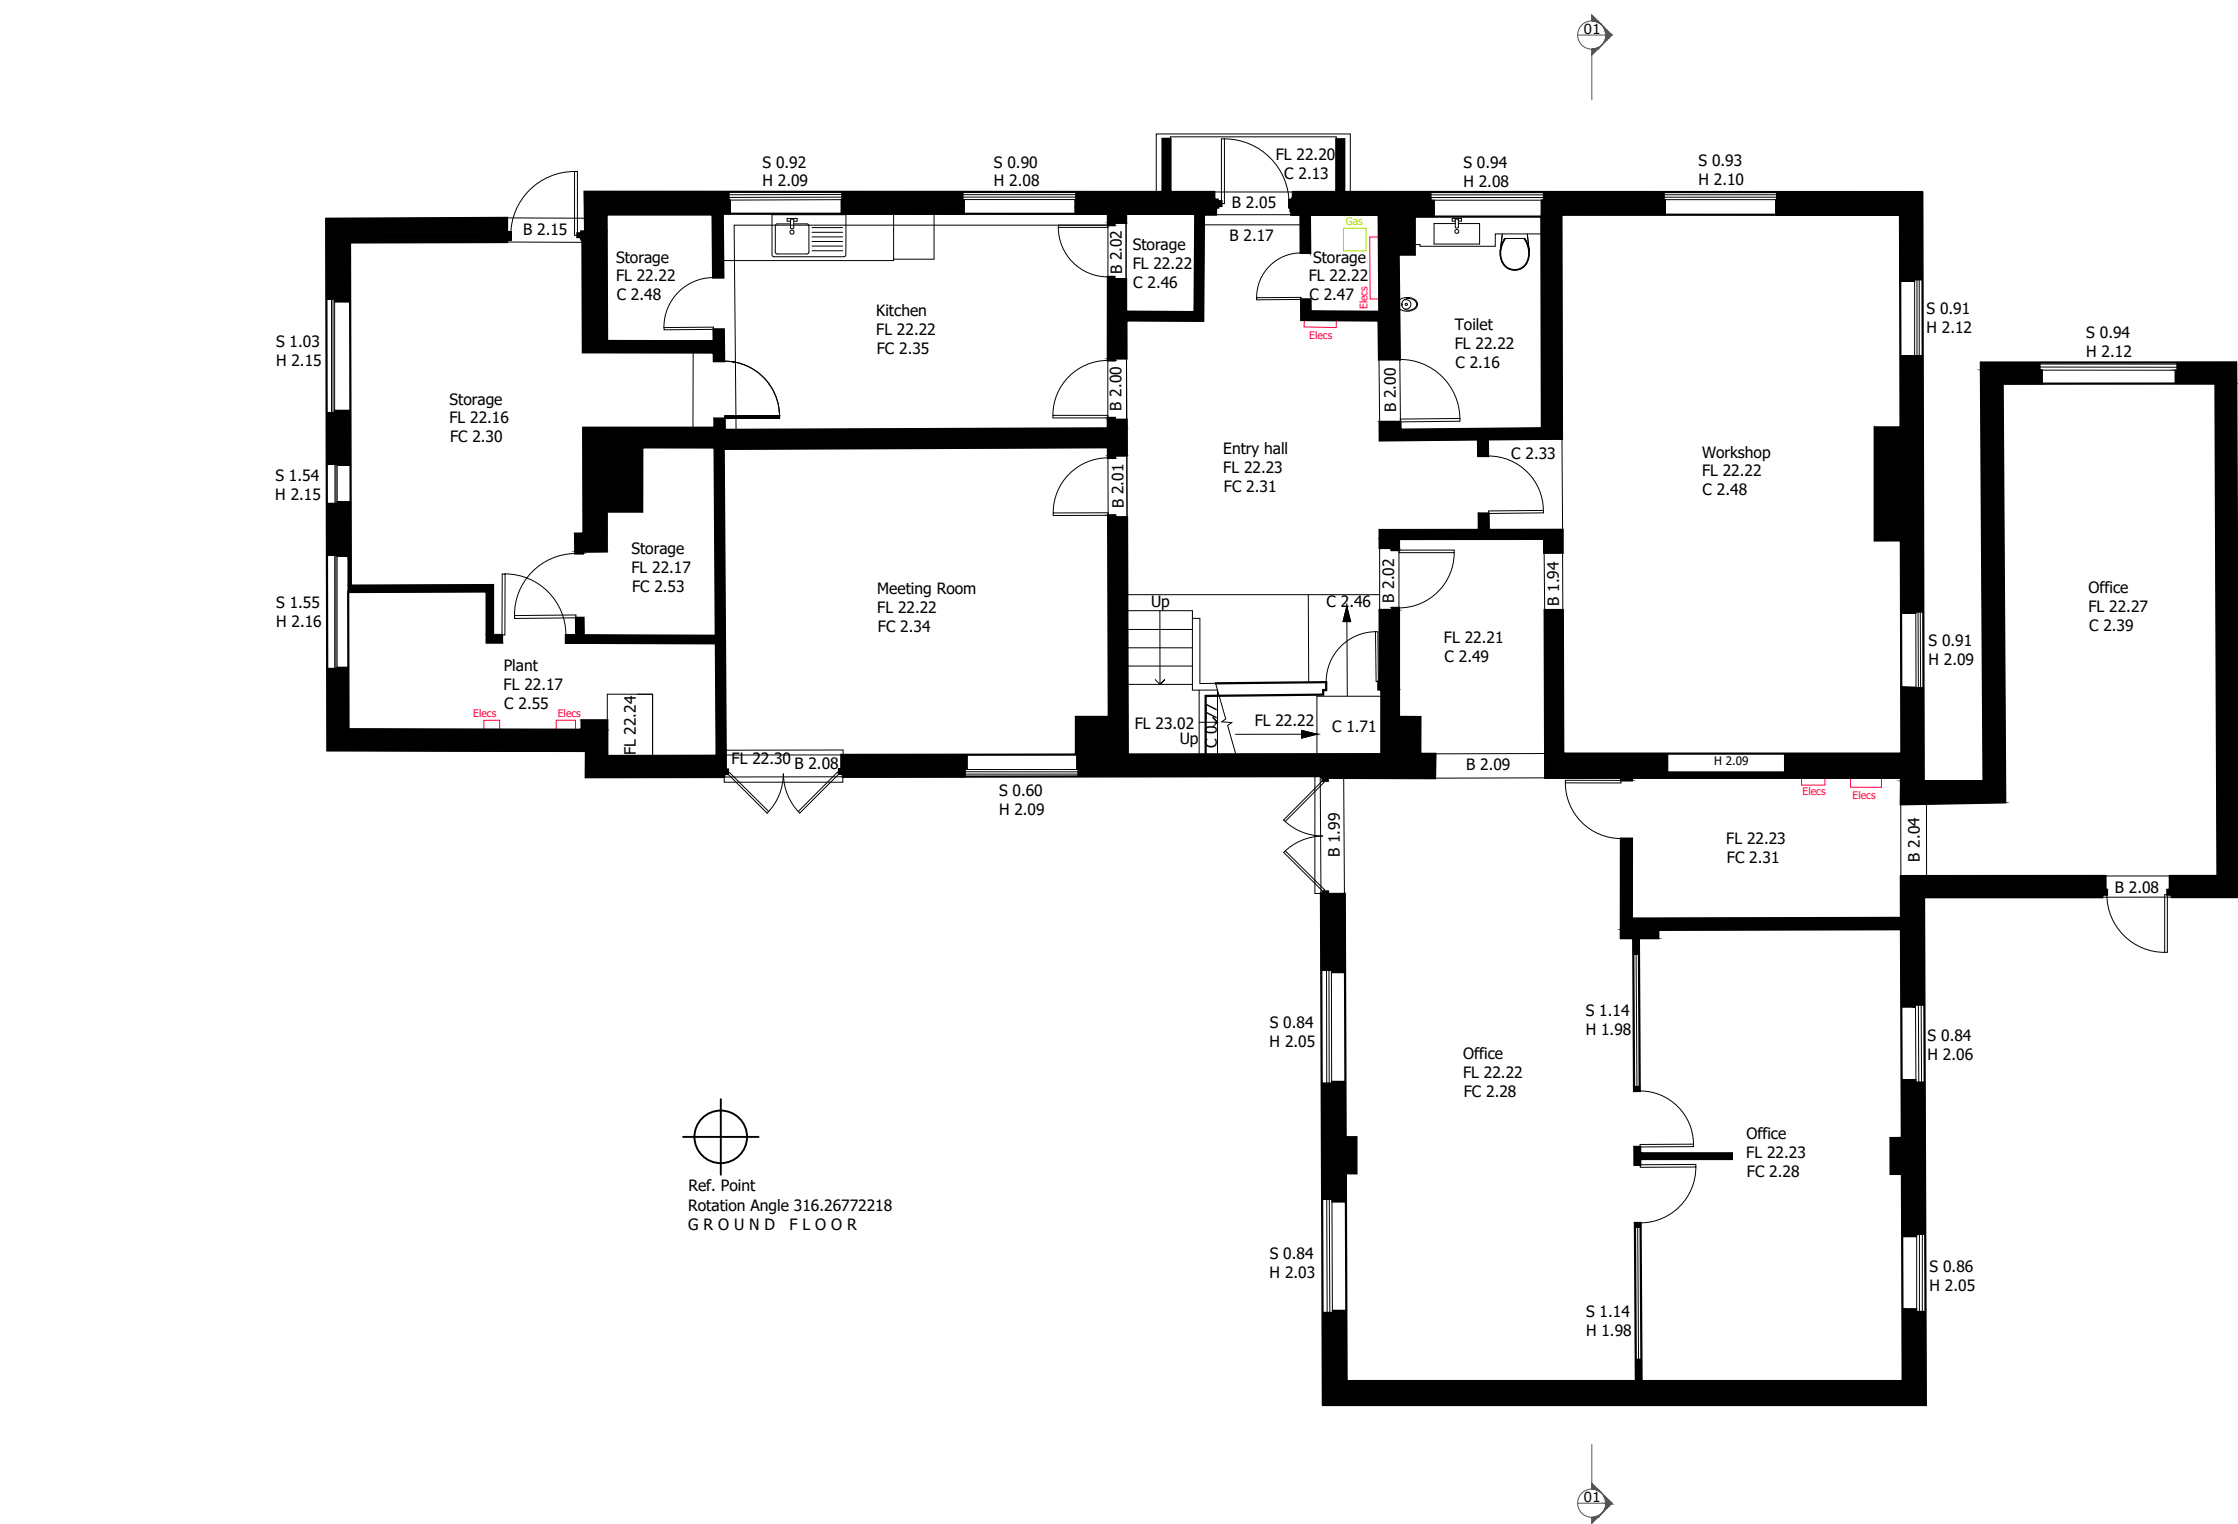


North East Elevation




North West Elevation




01 Section

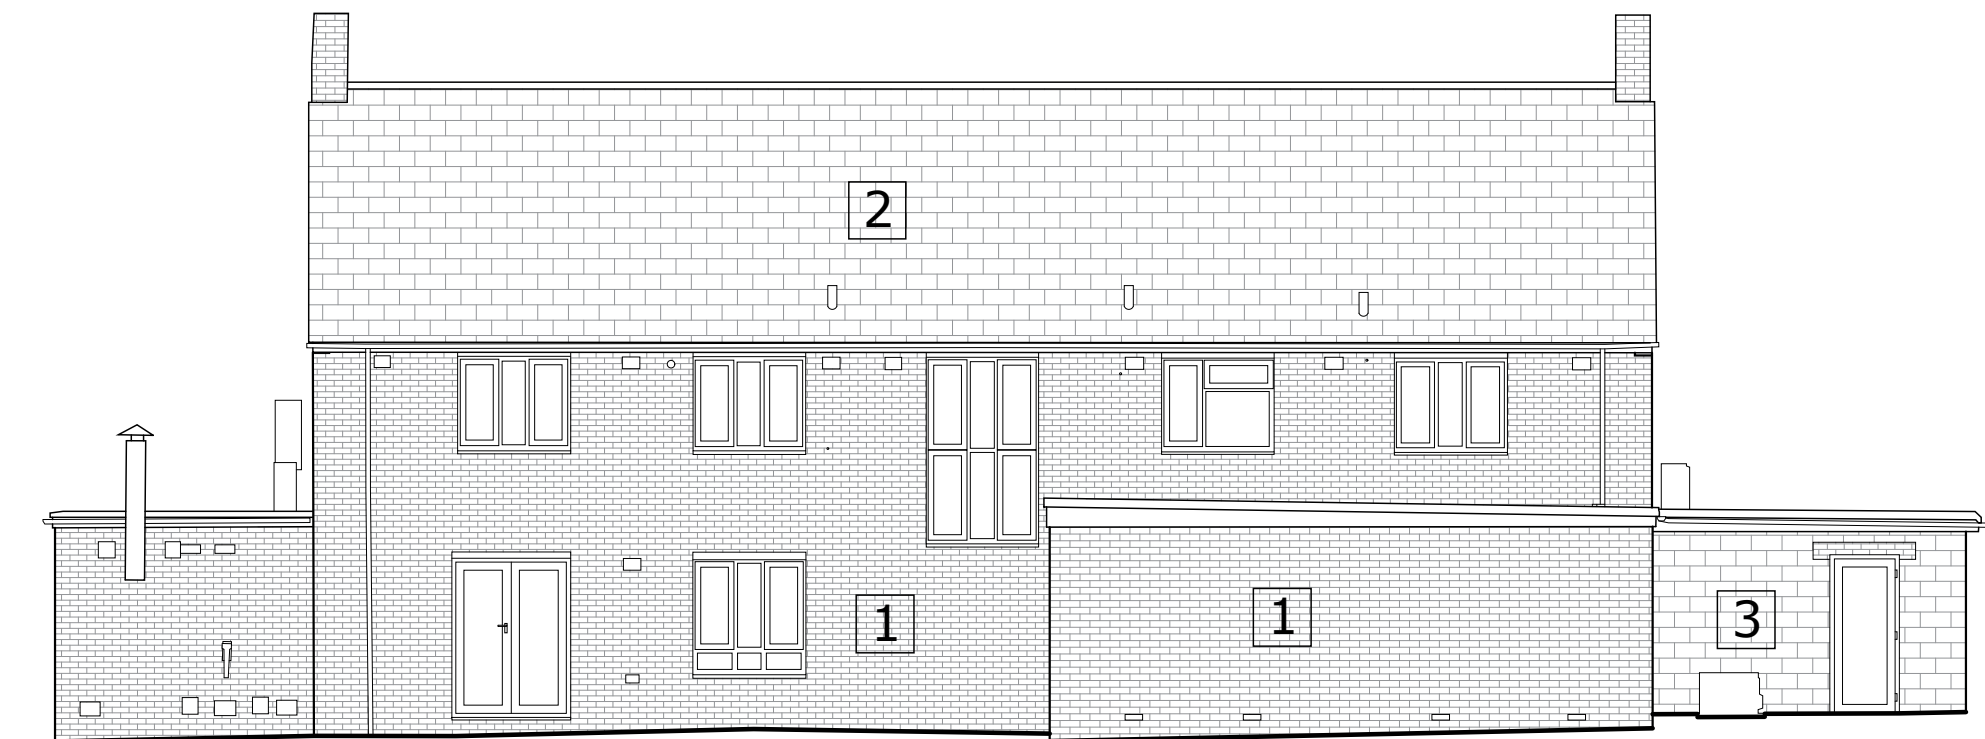

South West Elevation

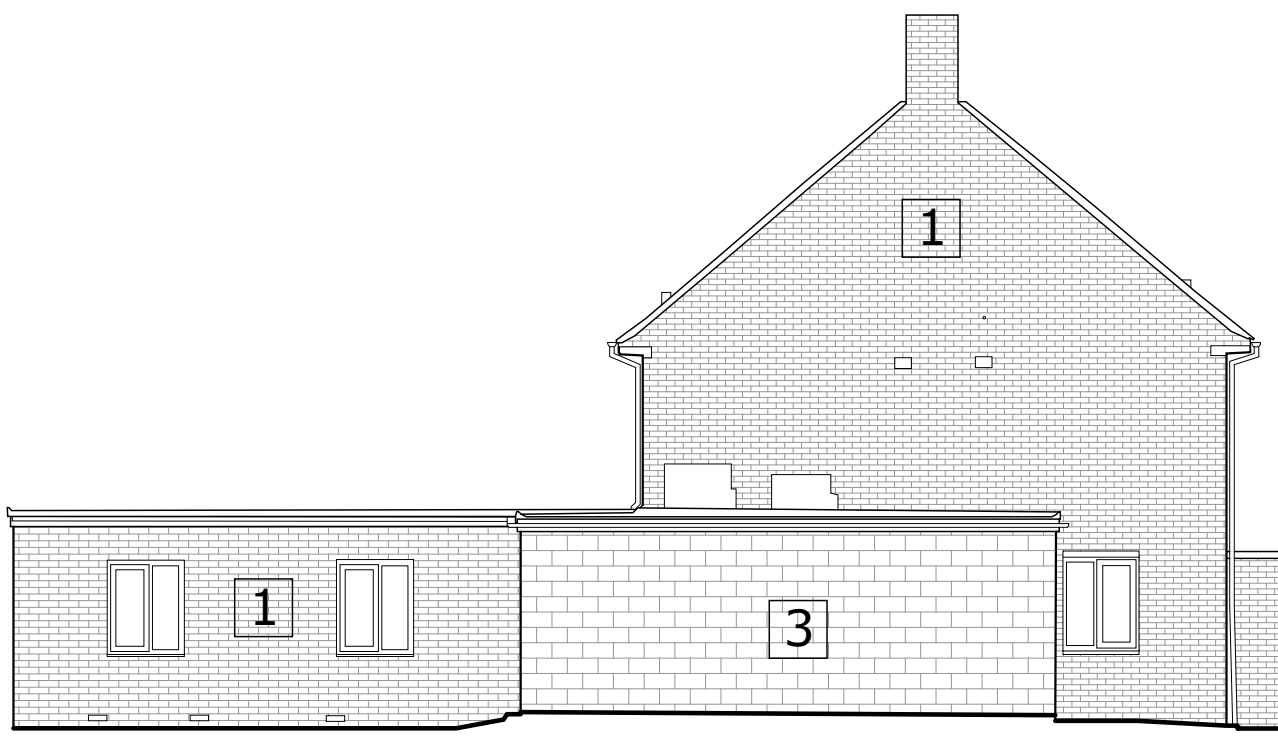

South East Elevation

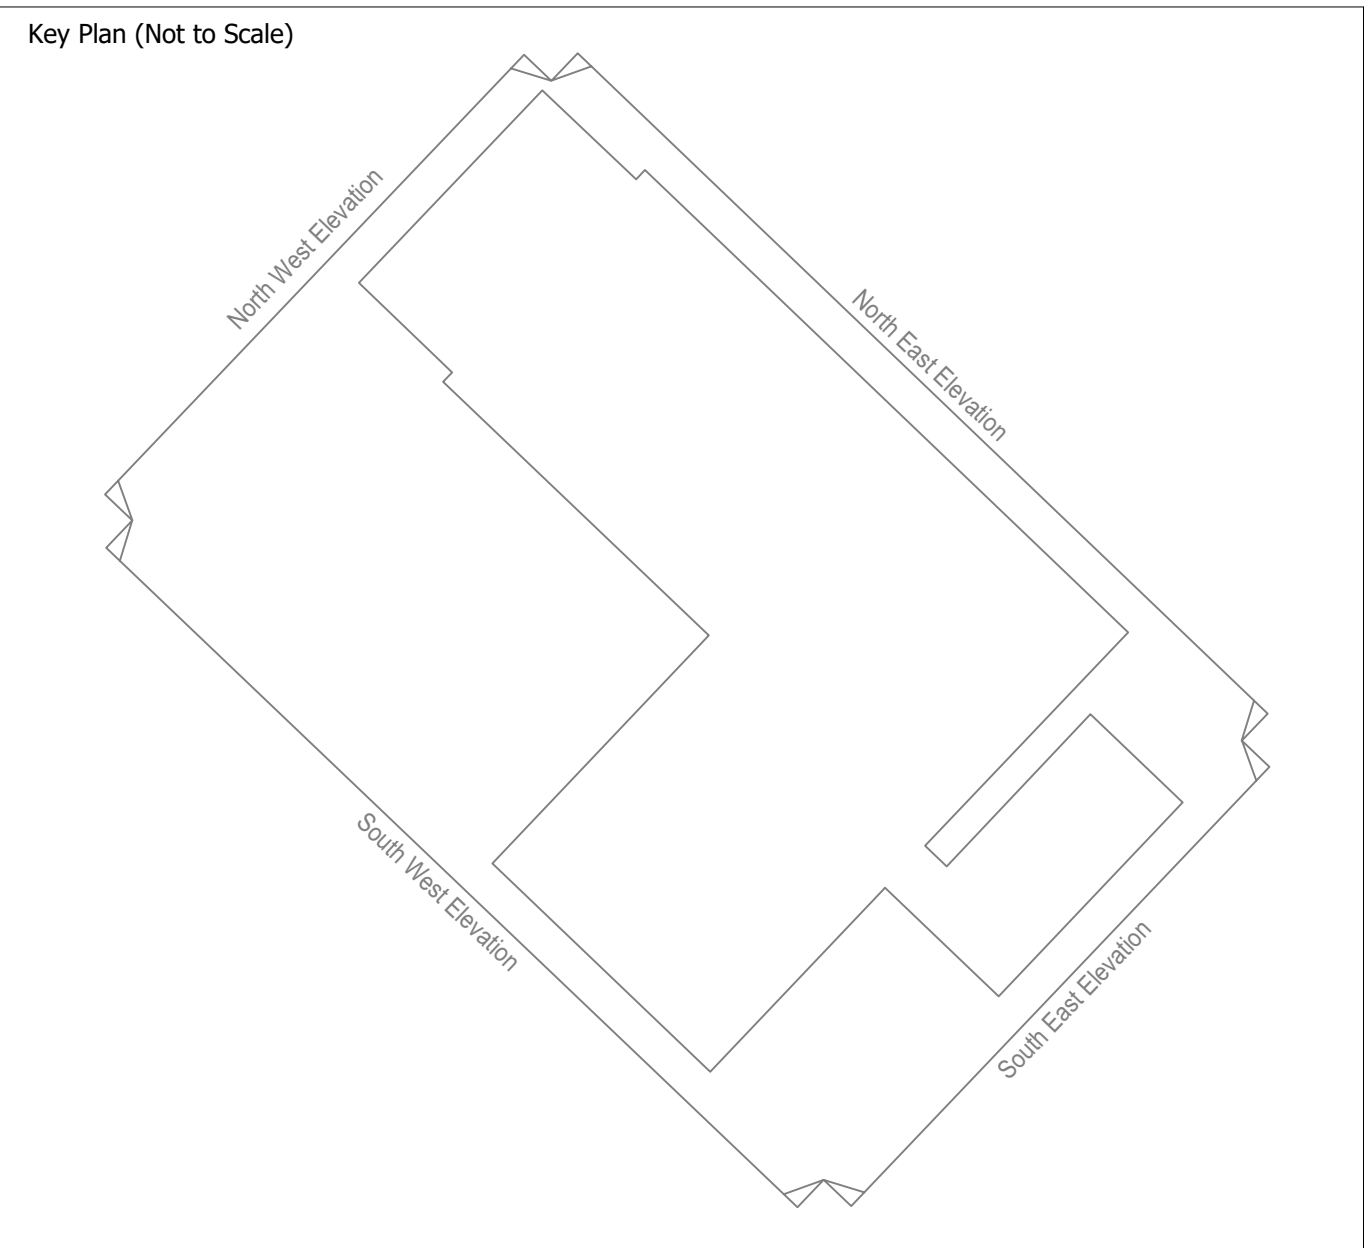

|     |             |          |    |    |
|-----|-------------|----------|----|----|
| P1  | First Issue | 04-09-24 | DR | CH |
| Rev | Comments    | Date     | Dr | Ch |

Existing Floor Plans, Elevations and Section

RHE - BSL - ZZ - ZZ - DR - A - 0102 - P1

Russell House Extension 24106

Chalcroft Business Park 1:100 @ A1

FIPWEL PRELIMINARY

Suite E, Ferry House  
Canute Road  
Southampton  
Hampshire  
SO14 3FJ

023 8063 1432  
boyleandsummers.co.uk

Boyle & Summers

Existing Floor Plans, Elevations and Section

1:100