


Scale 1:50

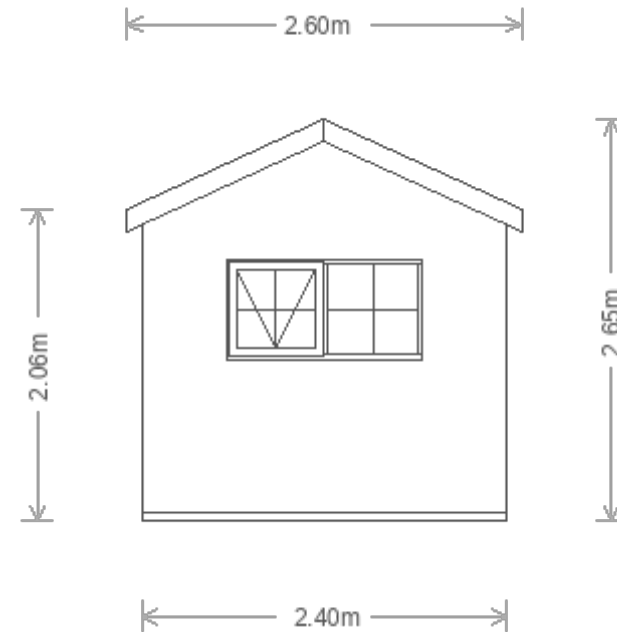

Customer Name	Fiona Hudd	Building	2.4 x 3.0m Superior		
		Drawing Date	29th October 2024		
		Drawing Title	Elevation A View	Sheet	3/6
Customer Address	Church Lane Barns, Church Lane, Botley, Southampton, Hampshire, SO30 2EQ		CRANE GARDEN BUILDINGS 		