


Scale 1:50

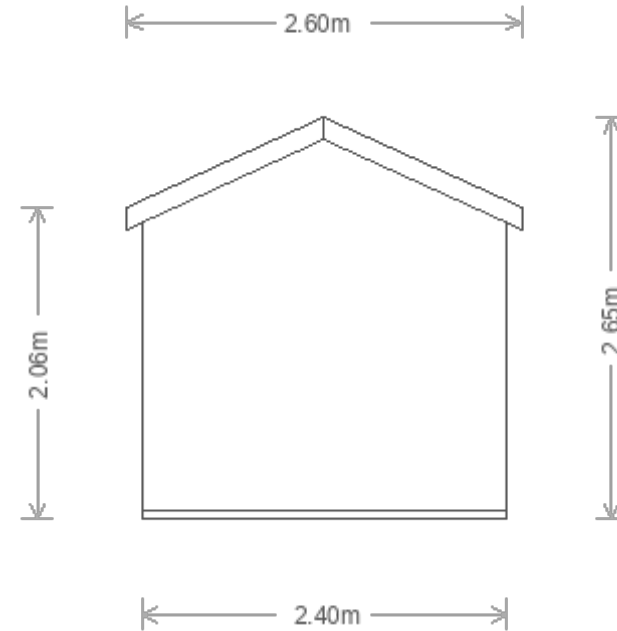

Customer Name	Fiona Hudd	Building	2.4 x 3.0m Superior		CRANE GARDEN BUILDINGS 	
Customer Address	Church Lane Barns, Church Lane, Botley, Southampton, Hampshire, SO30 2EQ	Drawing Date	29th October 2024			
		Drawing Title	Elevation C View		Sheet	5/6