



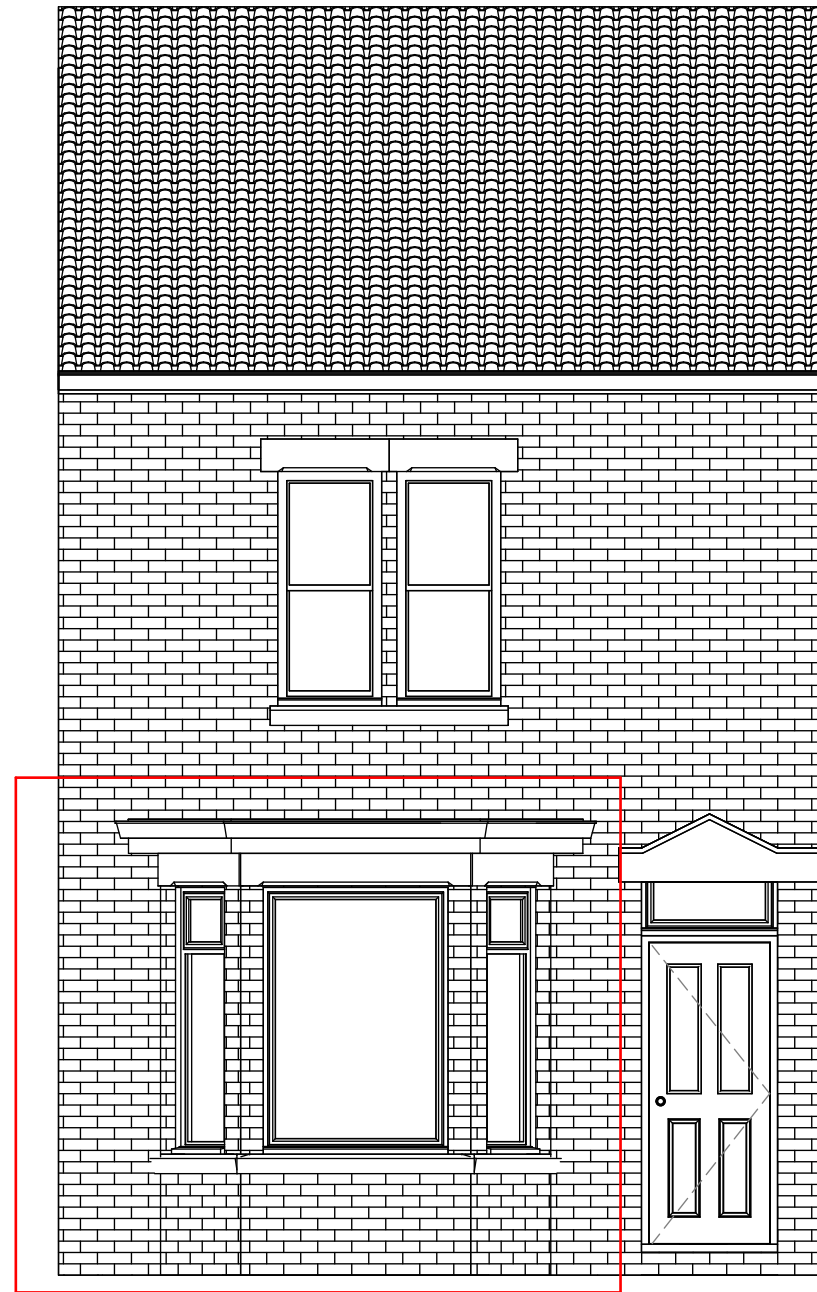

1 Front Existing
1 : 50

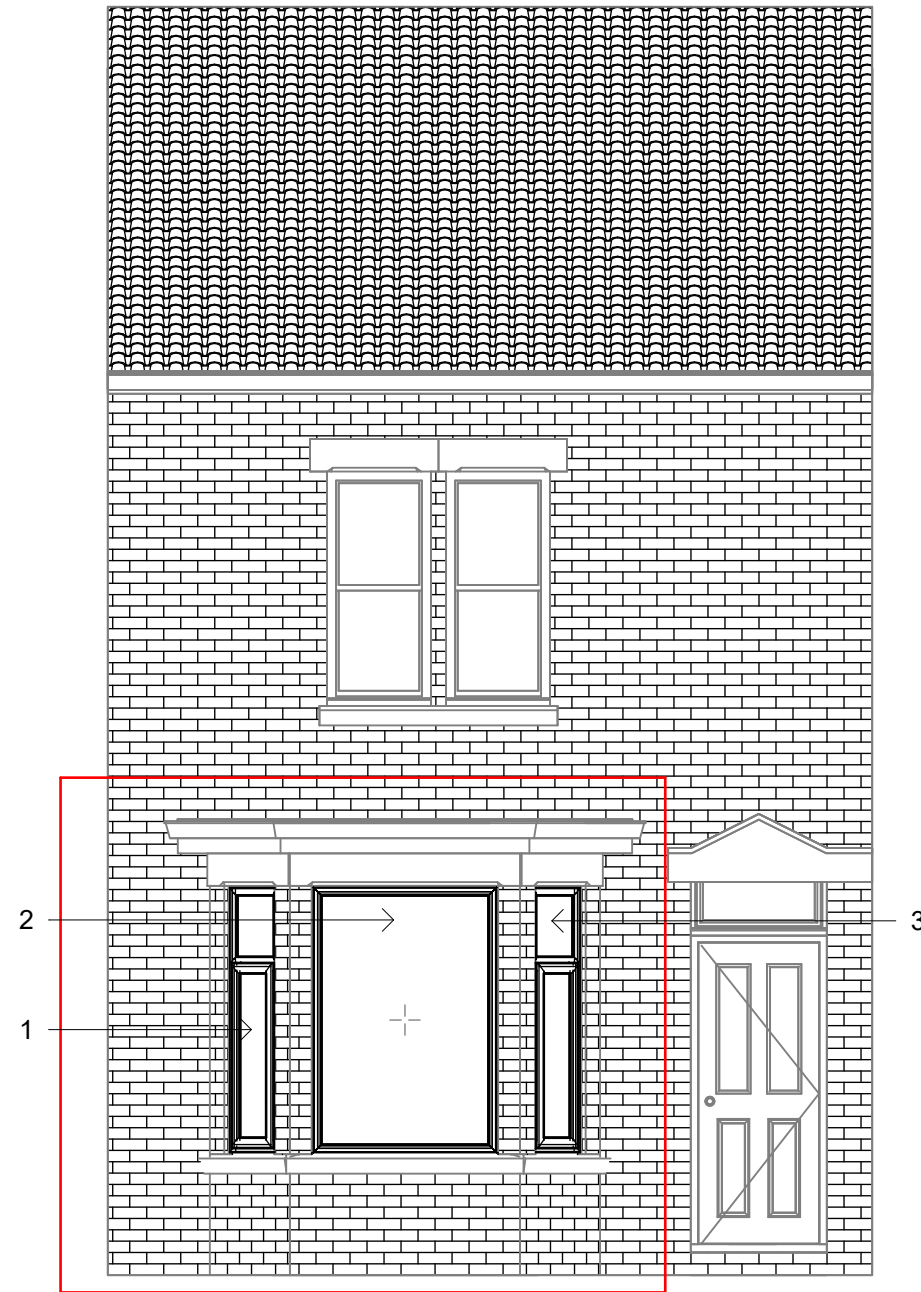

2 Front Proposed
1 : 50

Window Style Schedule							
Window Number	Window Type	Window Width (mm)	Window Height (mm)	Window Colour	Window Material	Window Glazing	Sealed Unit Depth
1	Type D	449	1754	White Smooth	PVCu	TUF Clear Double	4-20-4
2	Type A	1212	1754	White Smooth	PVCu	TUF Clear Double	4-20-4
3	Type D	449	1754	White Smooth	PVCu	TUF Clear Double	4-20-4

Scale 1:100

Scale 1:50

Contract No.
FHI 122421

Site Address -
7 Archers Road
Eastleigh
Hampshire
SO50 9AQ

Drawing No.
1 of 3

Elevations

All Dimensions in mm

Scale: 1 : 50

Signed Off on - 30/10/24

Review on -



First Home Improvements
Station Road Industrial
Estate Lenwade Norfolk
NR9 5LY

© Drawings, associated documentation and intellectual property is protected under copyright law.
All documentation by First Home Improvements prohibits unauthorised actions such as (but not limited to) the re-issuing and re-production thereof without prior consent.