


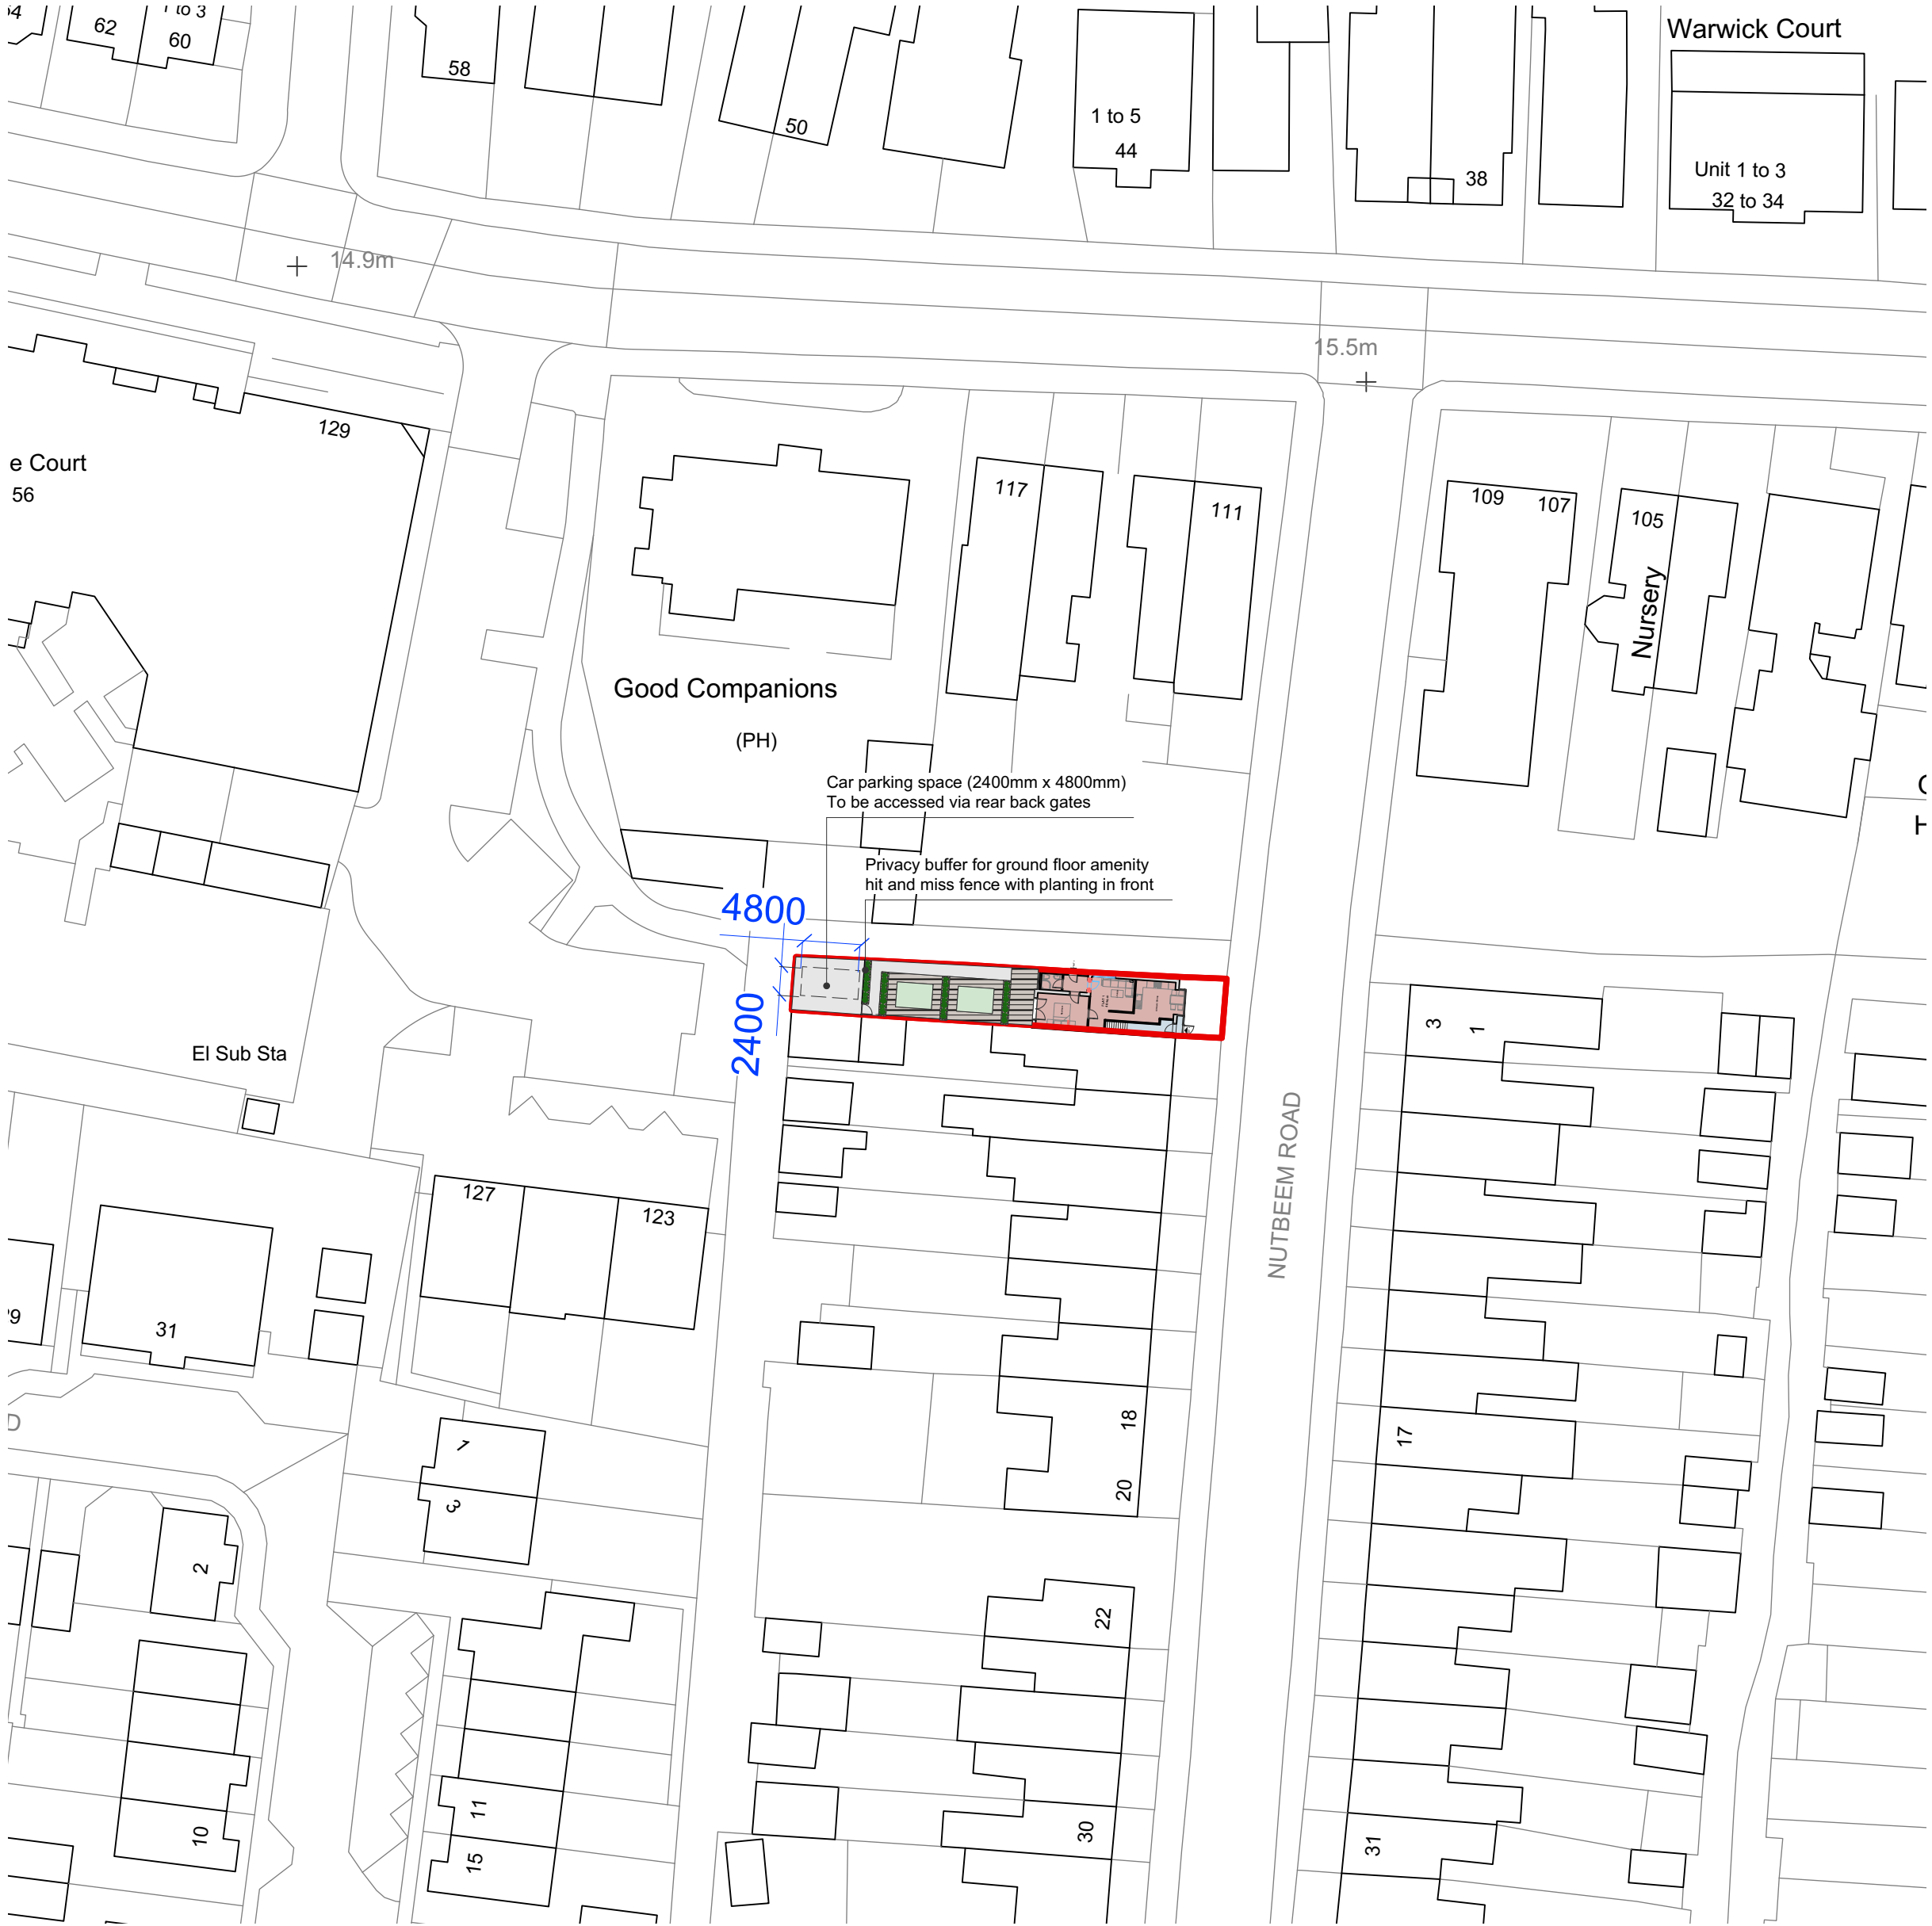


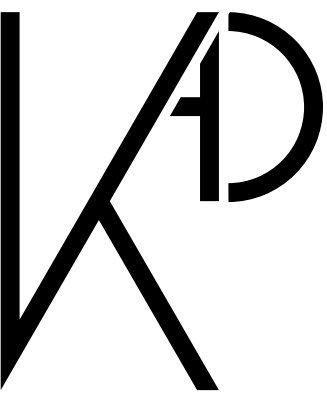

Location Plan @1:1250

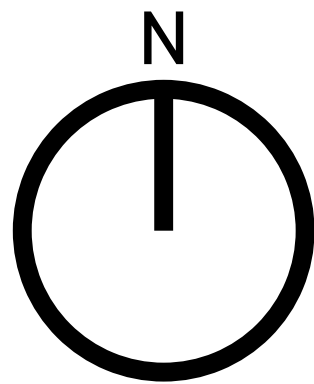

Block Plan @1:500

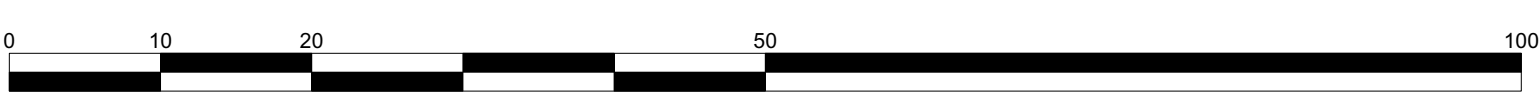

KIYANI ARCHITECTURE
AND DEVELOPMENTS

| +44 7960 714649

| ik@kiyaniad.com

| www.kiyaniad.com

1. Copyright of Kiyani Architecture and Developments Ltd
2. Scale from drawings for planning purposes only.
3. Use figured dimensions only.
4. All dimensions to be checked on site.

- Key:
- Site Boundary
 - Existing Wall
 - Proposed Wall
 - Demolition
 - Proposed Openings
 - 45 Degree Code Line
 - Proposed Beams

F	Landscaping amended	31.10.2024
E	Landscaping and privacy buffer added	26.10.2024
D	Parking space added to Block Plan	21.10.2024
C	Revised Scheme	05.08.2024
B	Revised Scheme	02.08.2024
A	Revised Scheme	21.05.2024
/	First Issue	28.04.2024

Revision	Description	Date
----------	-------------	------

Client:
Anna

Project:
4 Nutbeem Road, Eastleigh, SO50 5JQ

Drawing Title:
Location and Block Plan

Project Number: **2017** Drawing Number: **10**

First Issue Date: 28.04.2024	Revision: F	Drawn By: IK	Checked By: KAD
--	-----------------------	------------------------	---------------------------

Drawing Status: **Planning** Scale: **Varies @A1**