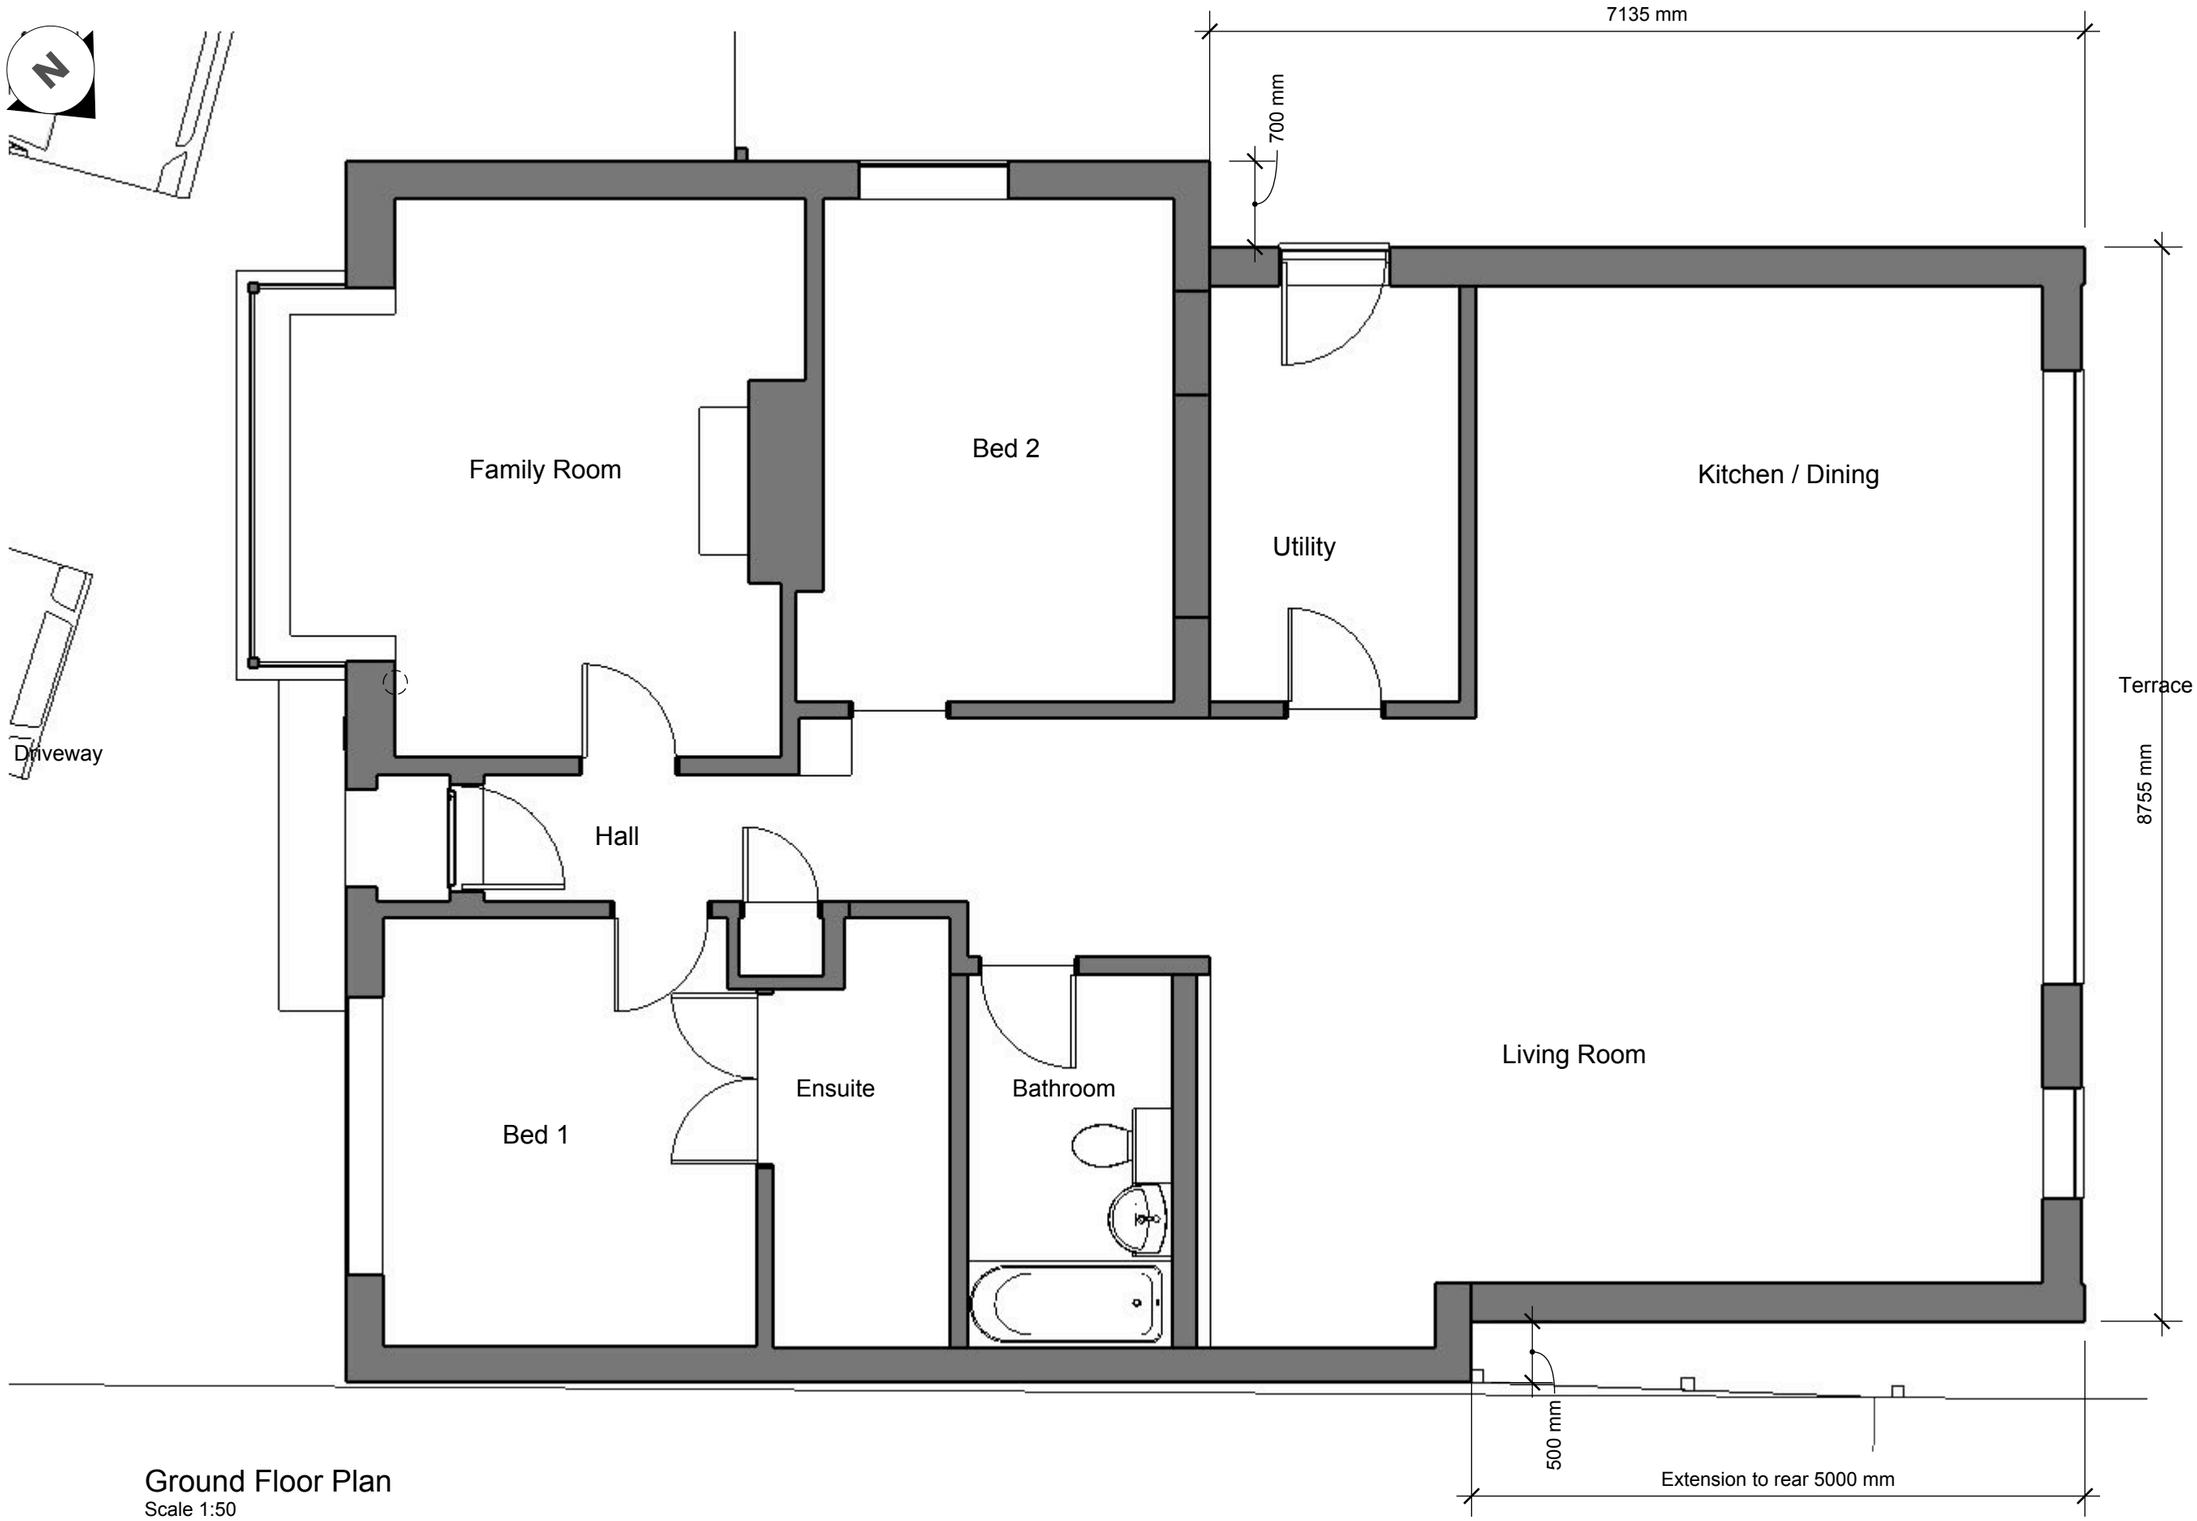

Ground Floor Plan
Scale 1:50

0 0.5 1 1.5 2 2.5 1:50 5m

5B Fryern Court Road, Burgate, Fordingbridge, Hants SP6 1NG Tel: 079 0224 2524

ANMERO property services

Drawings must be read in conjunction with current Structural Engineer's Calculations and drawings.
Party Wall Act 1996. Where building within 3m of a neighbouring building, the Party Wall Act could apply. It is the responsibility of the site owner to implement the Act prior to commencement of the works - time constraints may also apply.
Construction work should only commence once necessary Planning and Building Regulation Consents have been obtained. Work done outside those consents is entirely at the site owner's risk.
All dimensions shown must be re-checked on site by the Contractor prior to commencement of works.
Additional dimensions can be provided from the CAD model - if in doubt please ask.
© Drawings and CAD model remain the property of ANMERO. Unauthorised copying is prohibited.

CLIENT
Lucy & Joe Hillier
27 Peverells Road
Chandler's Ford
SO53 2AR

ISSUE
Nov 04, 2024
RE-ISSUE
. .

PROJECT NO.
02455
PROJECT
Proposed Extension Wks

DRAWN BY
AWB
DESCRIPTION
Proposed Floor Plans Ground Floor

Planning Application

a

04

Original Sheet Size A3