A3
ORIGINAL
PLOT SIZE

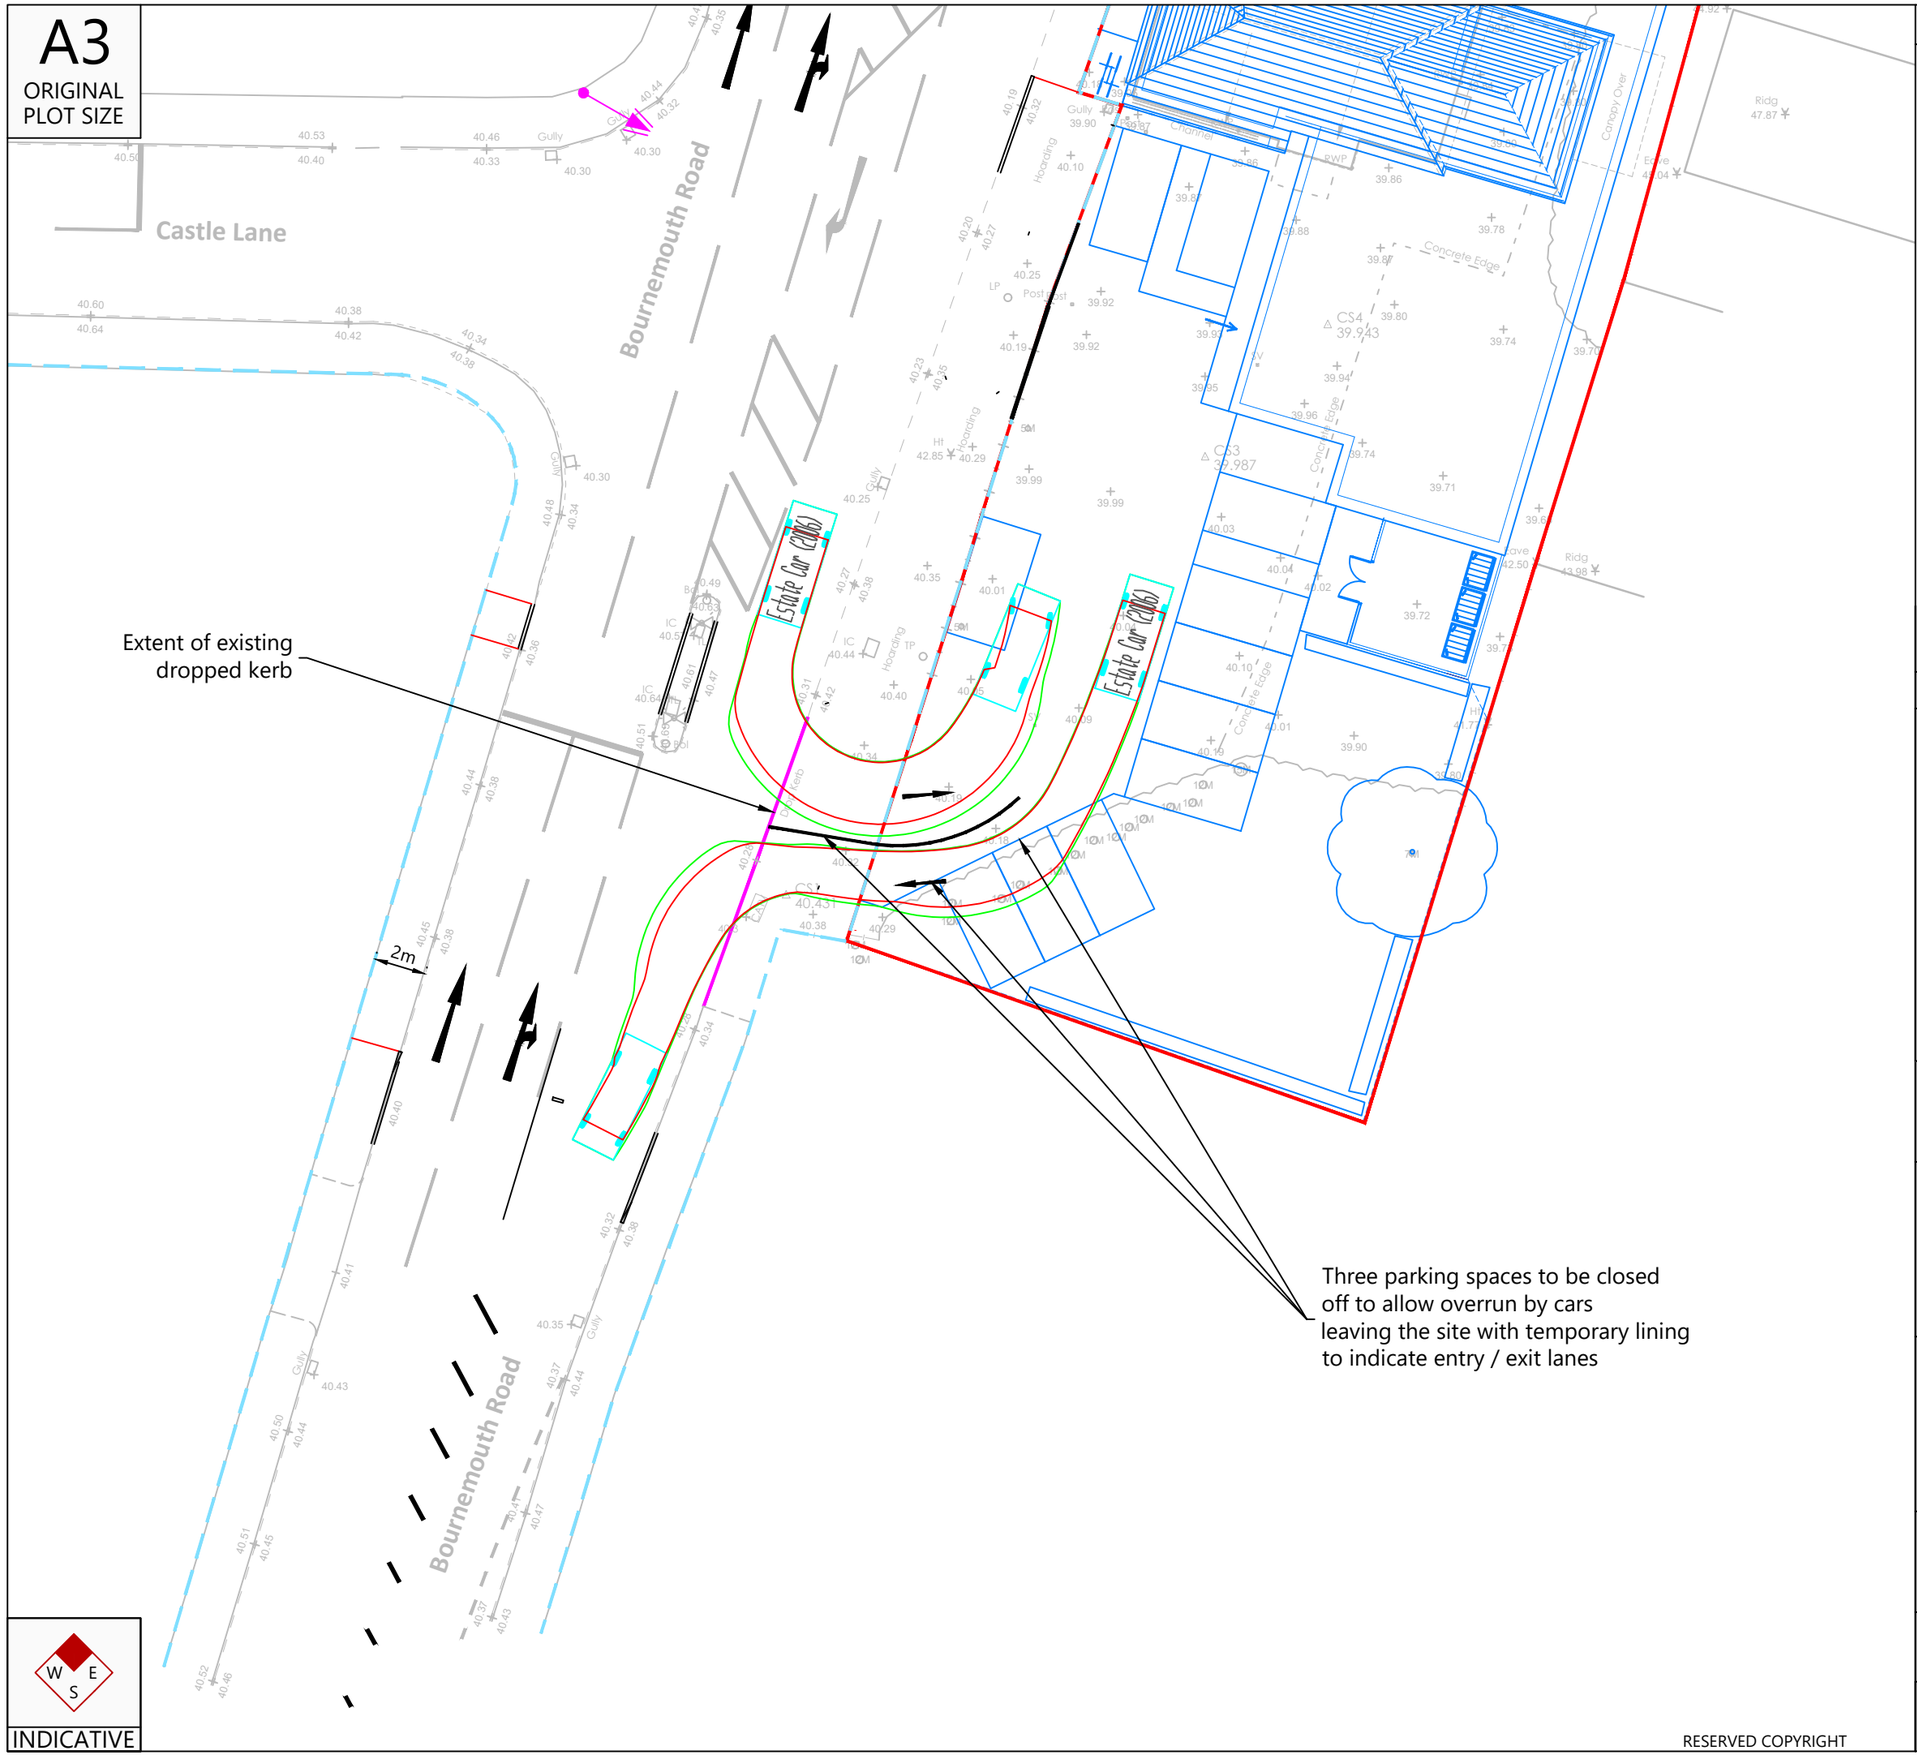

RESERVED COPYRIGHT

Reproduced from Ordnance Survey Superplan Data with the permission of The Controller of His Majesty's Stationery Office. Crown Copyright - Licence No. AL100034021

NOTES:

Rev	Date	Details	Drawn by	Checked by	Approved by
-	-	-	-	-	-

Bristol
Cambridge
London
Oxford
Welwyn Garden City

tpa
Transport Planning Associates

1 Giltspur Street
London
EC1A 9DD
020 7119 1155
www.tpa.uk.com

CLIENT:
CORDAGE 13 LTD.

PROJECT:
Bournemouth Road
Chandlers Ford

TITLE:
Proposed temporary access arrangement (left-in / left-out)

STATUS:
FOR INFORMATION

SCALE:	DATE:	DRAWN:	CHECKED:	APPROVED:
1:250	07/10/25	NH		NH

JOB NO:	DRAWING NO:	REVISION:
2307-018	SK02	A