


A3
ORIGINAL
PLOT SIZE

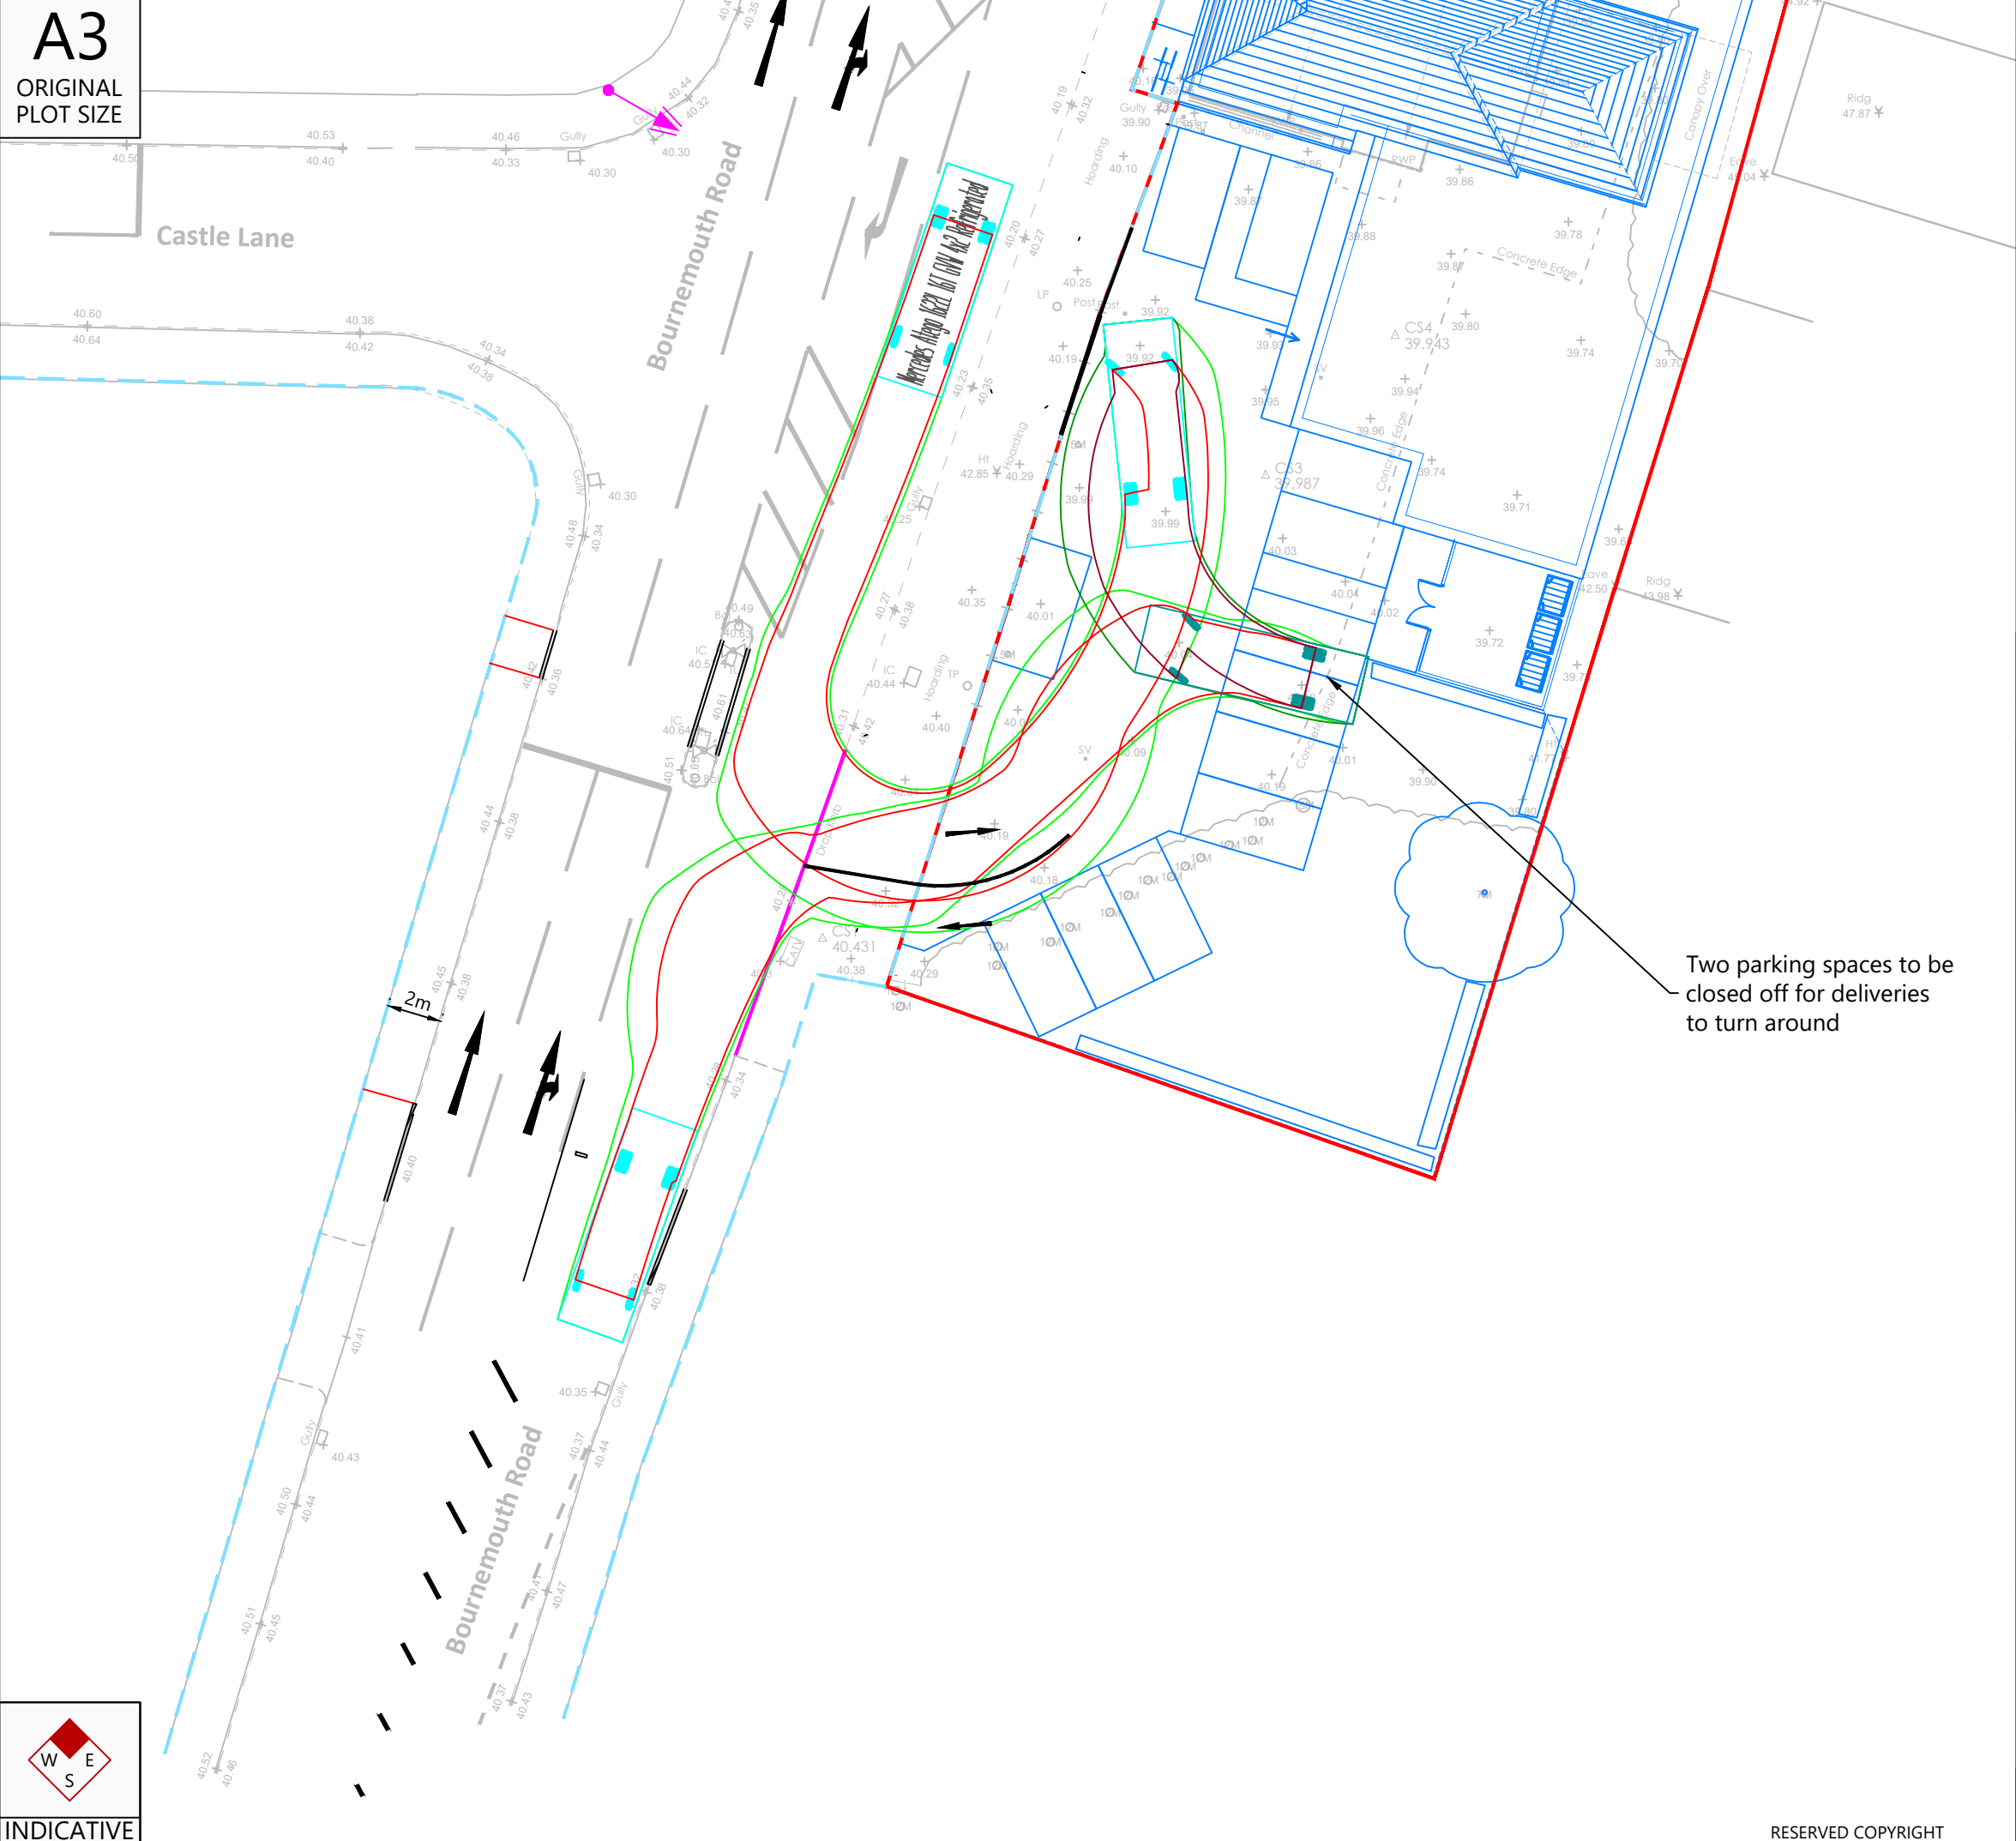

INDICATIVE

Reproduced from Ordnance Survey Superplan Data with the permission of The Controller of His Majesty's Stationery Office. Crown Copyright - Licence No. AL100034021

NOTES:

Rev	Date	Details	Drawn by	Checked by	Approved by
-	-	-	-	-	-

Bristol
Cambridge
London
Oxford
Welwyn Garden City



1 Giltspur Street
London
EC1A 9DD
020 7119 1155
www.tpa.uk.com

Two parking spaces to be closed off for deliveries to turn around

CLIENT:
CORDAGE 13 LTD.

PROJECT:
**Bournemouth Road
Chandlers Ford**

TITLE:
**Proposed temporary
servicing arrangement**

STATUS:
FOR INFORMATION

SCALE: 1:250	DATE: 07/10/25	DRAWN: NH	CHECKED:	APPROVED: NH
JOB NO: 2307-018	DRAWING NO: SP06	REVISION:		

RESERVED COPYRIGHT