


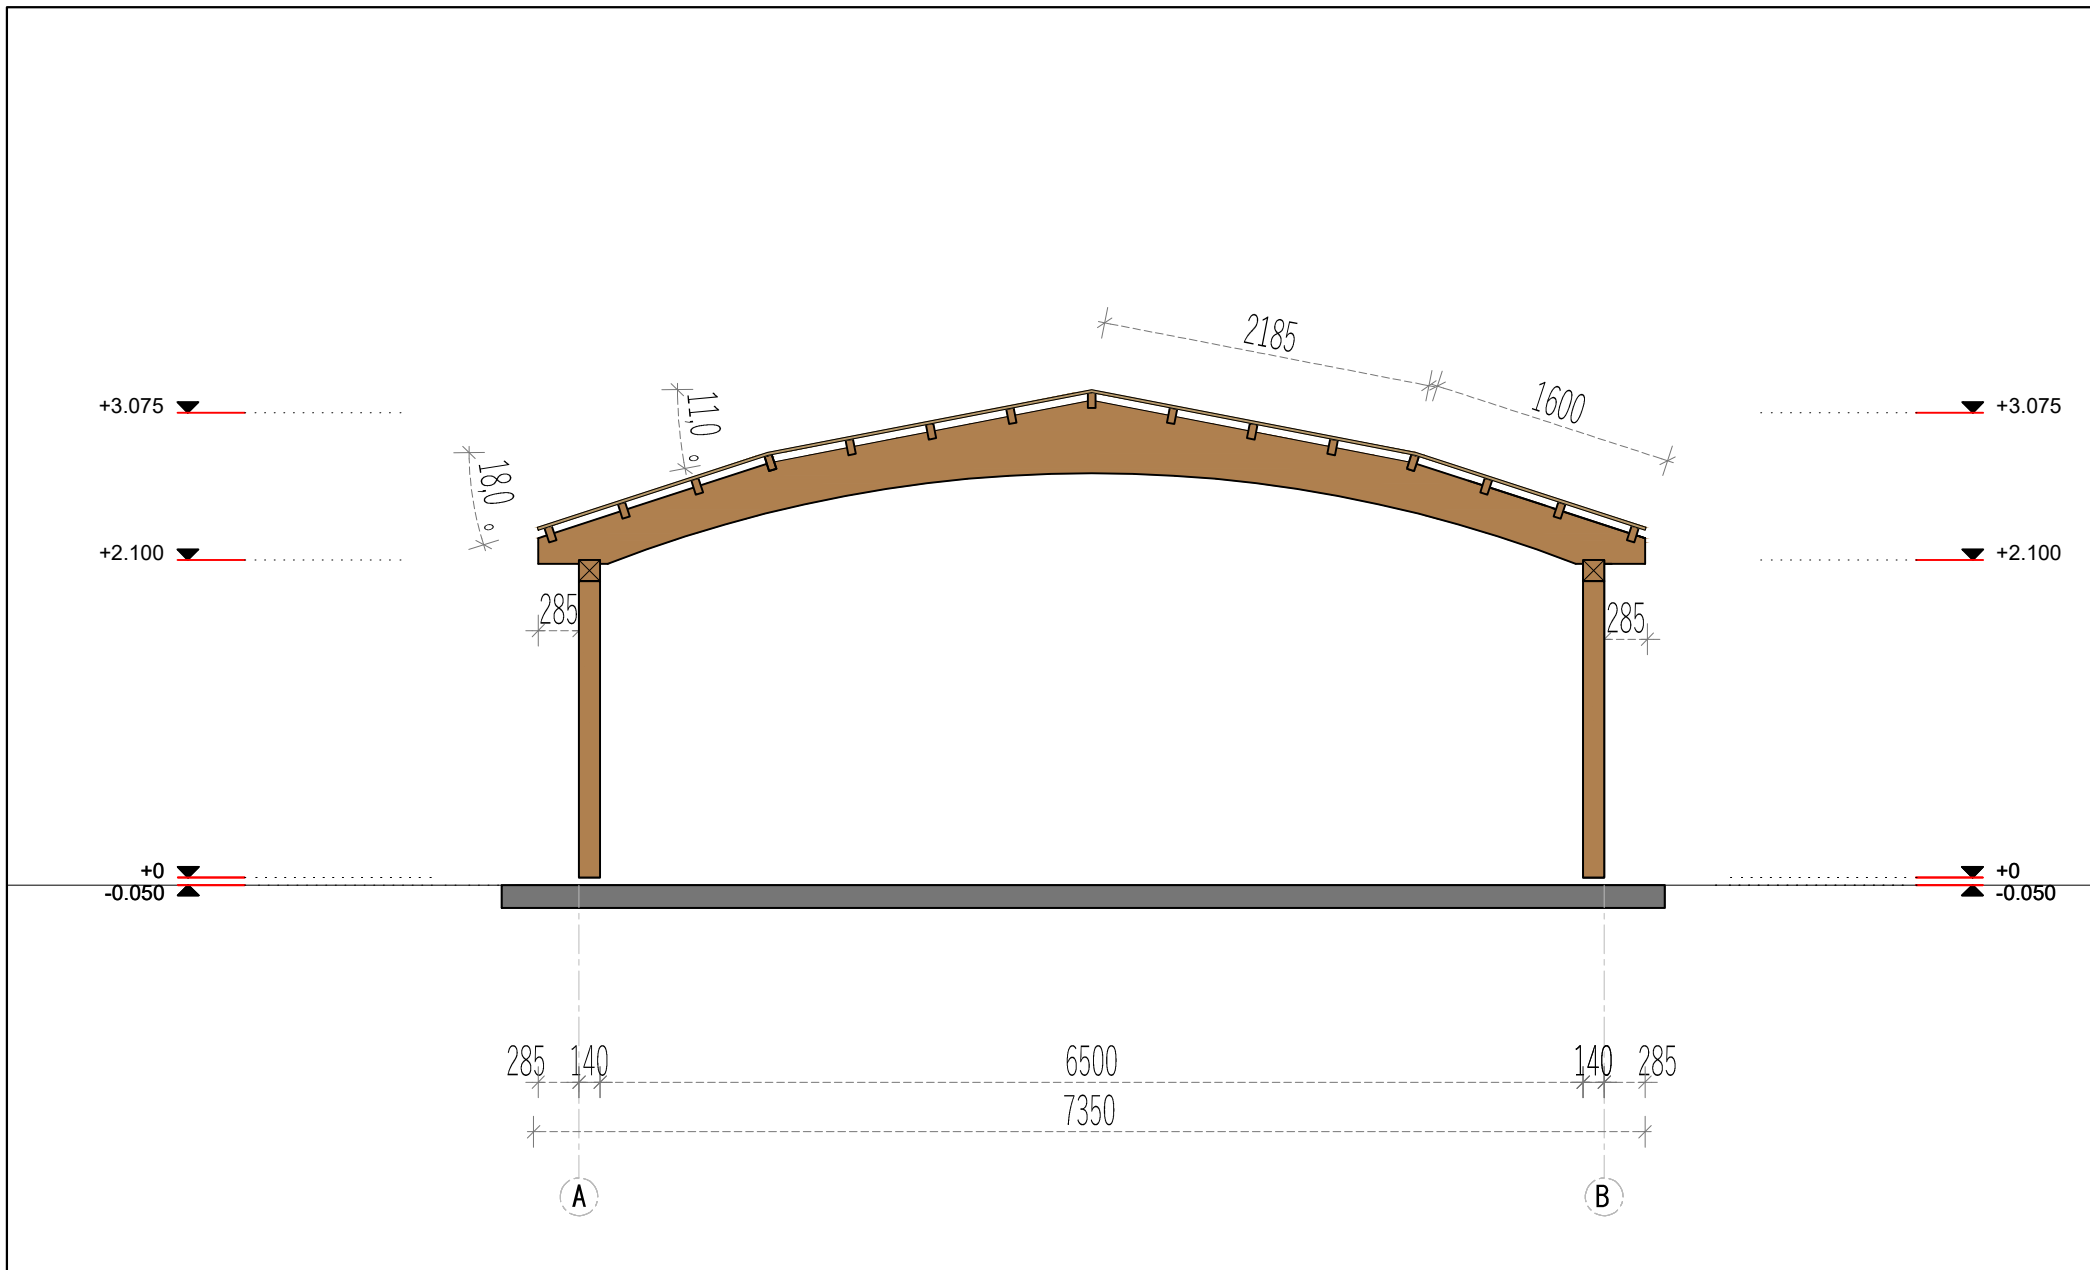

	Project Nr.	2 Frome Road, Southampton			Interior area	-m²	Wall thickness		140X140	D.M.	Paper size / scale	A4 / 1:50
	137632				Built - up area	39.45 m²	Built height	min	2100	1 cm - 0.50 meter 01.00 m2.00 m3.00 m 2 cm4 cm6 cm		
	2023 11 15	Name	Date		Roof angle	11.00°/18.00°		max	3075			
					Roof area	45.90 m²		▲	-			
					Description		FACADE A-B					