




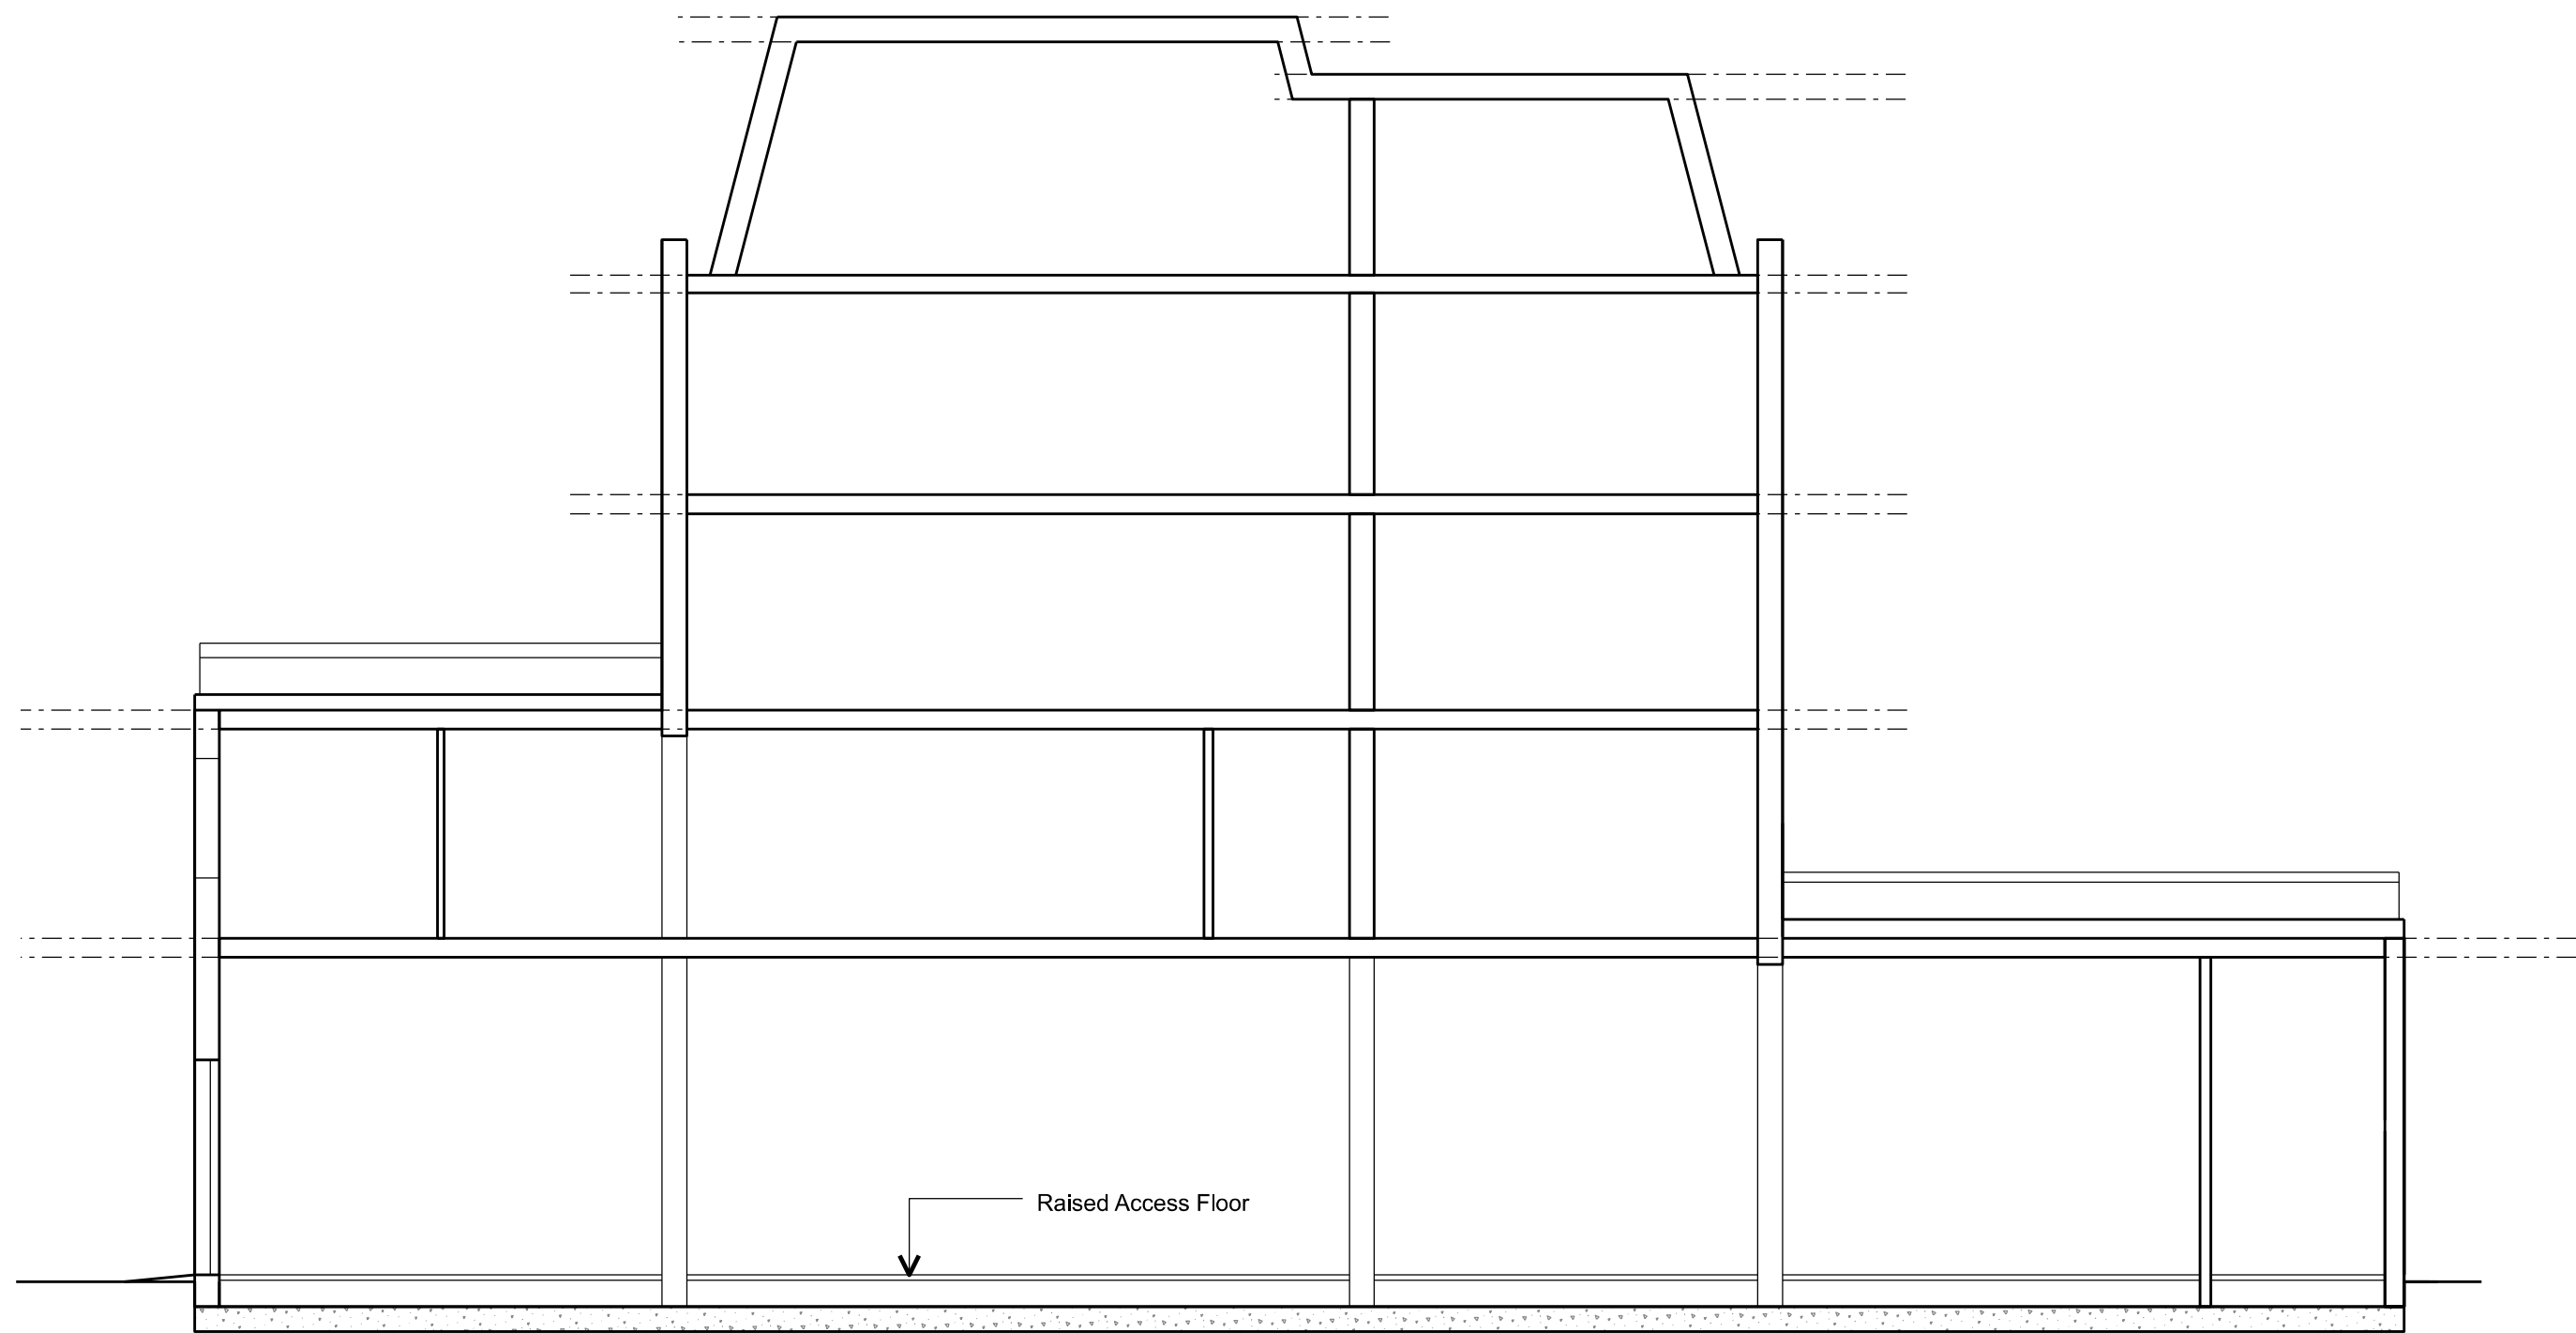

01 EXISTING SECTION A-A
SCALE 1:100

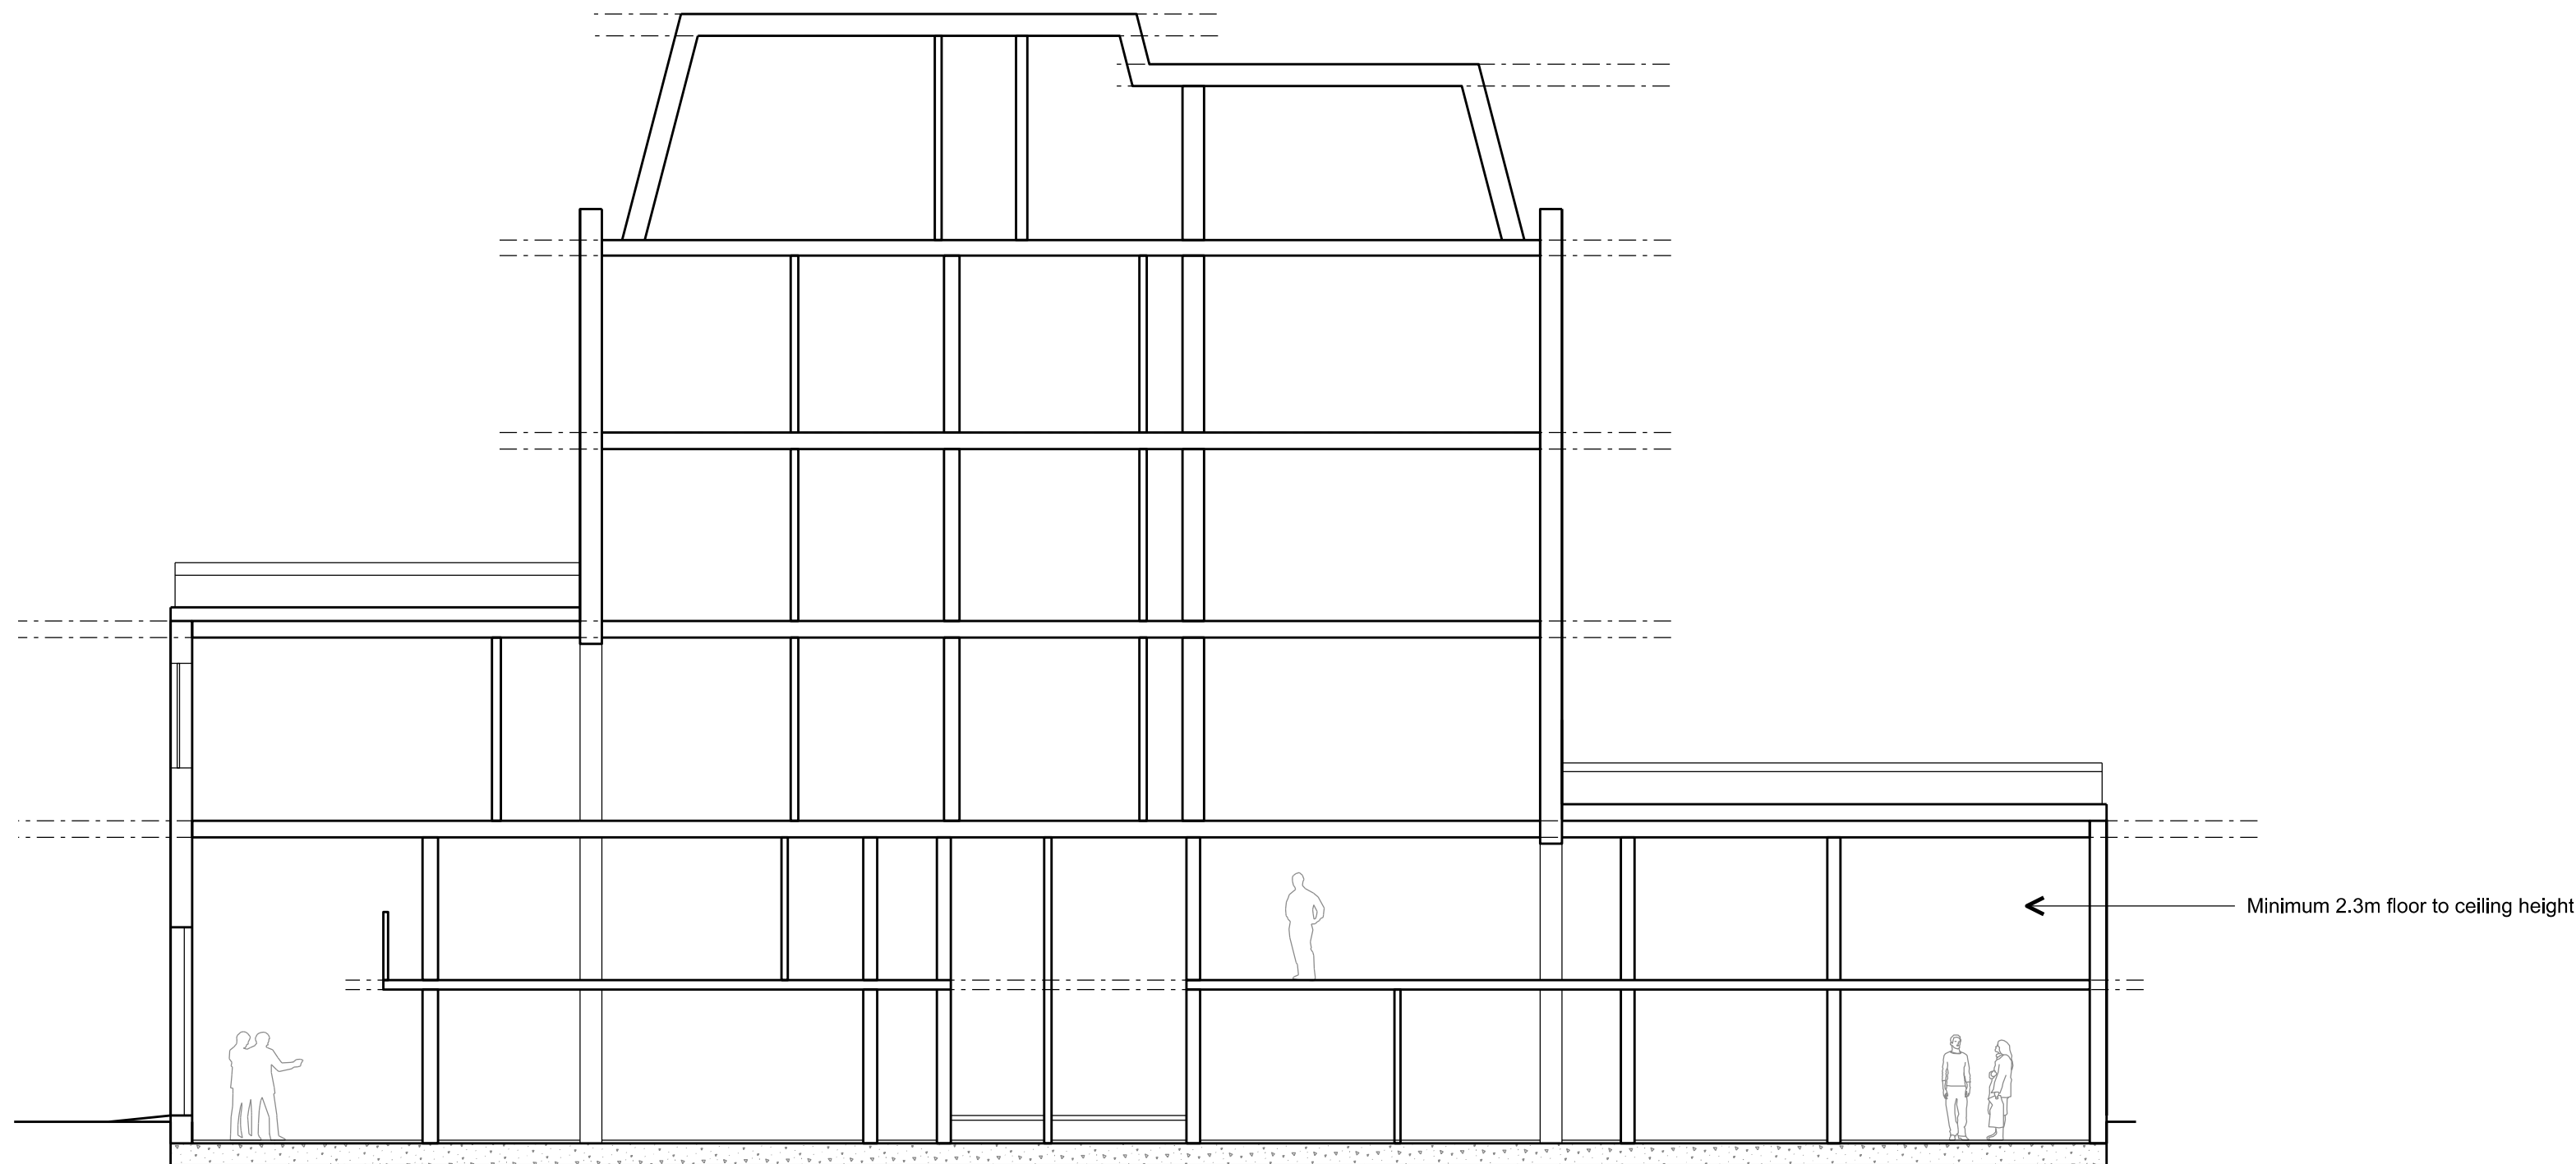

02 PROPOSED SECTION A-A
SCALE 1:100

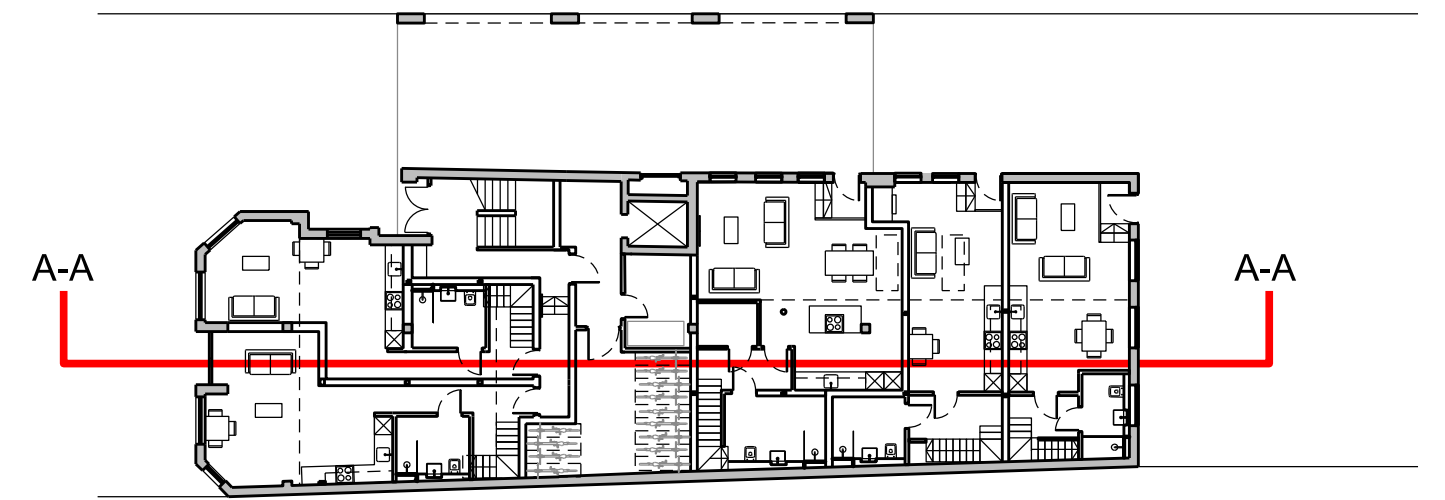

03 SECTION PLAN
SCALE 1:250

General Notes

- Do not scale from this drawing unless for planning.
- All dimensions to be verified on site by the contractor, before proceeding, and such dimensions to be his responsibility.
- Report all drawing errors, omissions and discrepancies to Habtec Ltd.
- All stated areas on this drawing are approximate and to be treated as strictly indicative.
- Any Ordnance Survey mapping data in this drawing is used under license. Its use is strictly for the preparation of information for this project. Where used Ordnance Survey copyright acknowledgement must be displayed.

REV	DATE	DESCRIPTION	CKD
P00	06/11/24	Planning	DD

1m 2m 10m

JOB TITLE
Barclays House, Eastleigh

CLIENT
--

DRAWING TITLE
Existing/Proposed Sections

DRAWING STATUS
Planning

SCALE
1:100@A1; 1:200@A3

DATE
06/11/24

DRAWN BY
DD

CHECKED
DD

PROJECT
2401

DRAWING NUMBER
(PL)_502

REVISION
P02