




ACCOMMODATION SCHEDULE			
NAME	TYPE	GIA	STORAGE
FLAT 1	1 BEDROOM	58.94m2	3.22m2
FLAT 2	1 BEDROOM	61.02m2	1.80m2
FLAT 3	1 BEDROOM	86.10m2	2.87m2
FLAT 4	1 BEDROOM	58.86m2	2.34m2
FLAT 5	1 BEDROOM	58.14m2	1.67m2
FLAT 6	1 BEDROOM	51.75m2	2.41m2
FLAT 7	1 BEDROOM	37.52m2	2.04m2
FLAT 8	1 BEDROOM	40.29m2	2.65m2
FLAT 9	1 BEDROOM	40.31m2	2.32m2
FLAT 10	2 BEDROOM	64.22m2	2.02m2
FLAT 11	1 BEDROOM	52.10m2	2.43m2
FLAT 12	1 BEDROOM	40.29m2	2.65m2
FLAT 13	1 BEDROOM	40.31m2	2.32m2
FLAT 14	1 BEDROOM	52.20m2	2.14m2
FLAT 15	1 BEDROOM	52.10m2	2.43m2
FLAT 16	1 BEDROOM	40.29m2	2.65m2
FLAT 17	1 BEDROOM	40.31m2	2.32m2
FLAT 18	1 BEDROOM	52.20m2	2.14m2
FLAT 19	1 BEDROOM	39.49m2	1.80m2
FLAT 20	1 BEDROOM	38.57m2	1.85m2
FLAT 21	1 BEDROOM	37.49m2	1.56m2
FLAT 22	1 BEDROOM	41.52m2	1.88m2
TOTAL		1084.02m2	

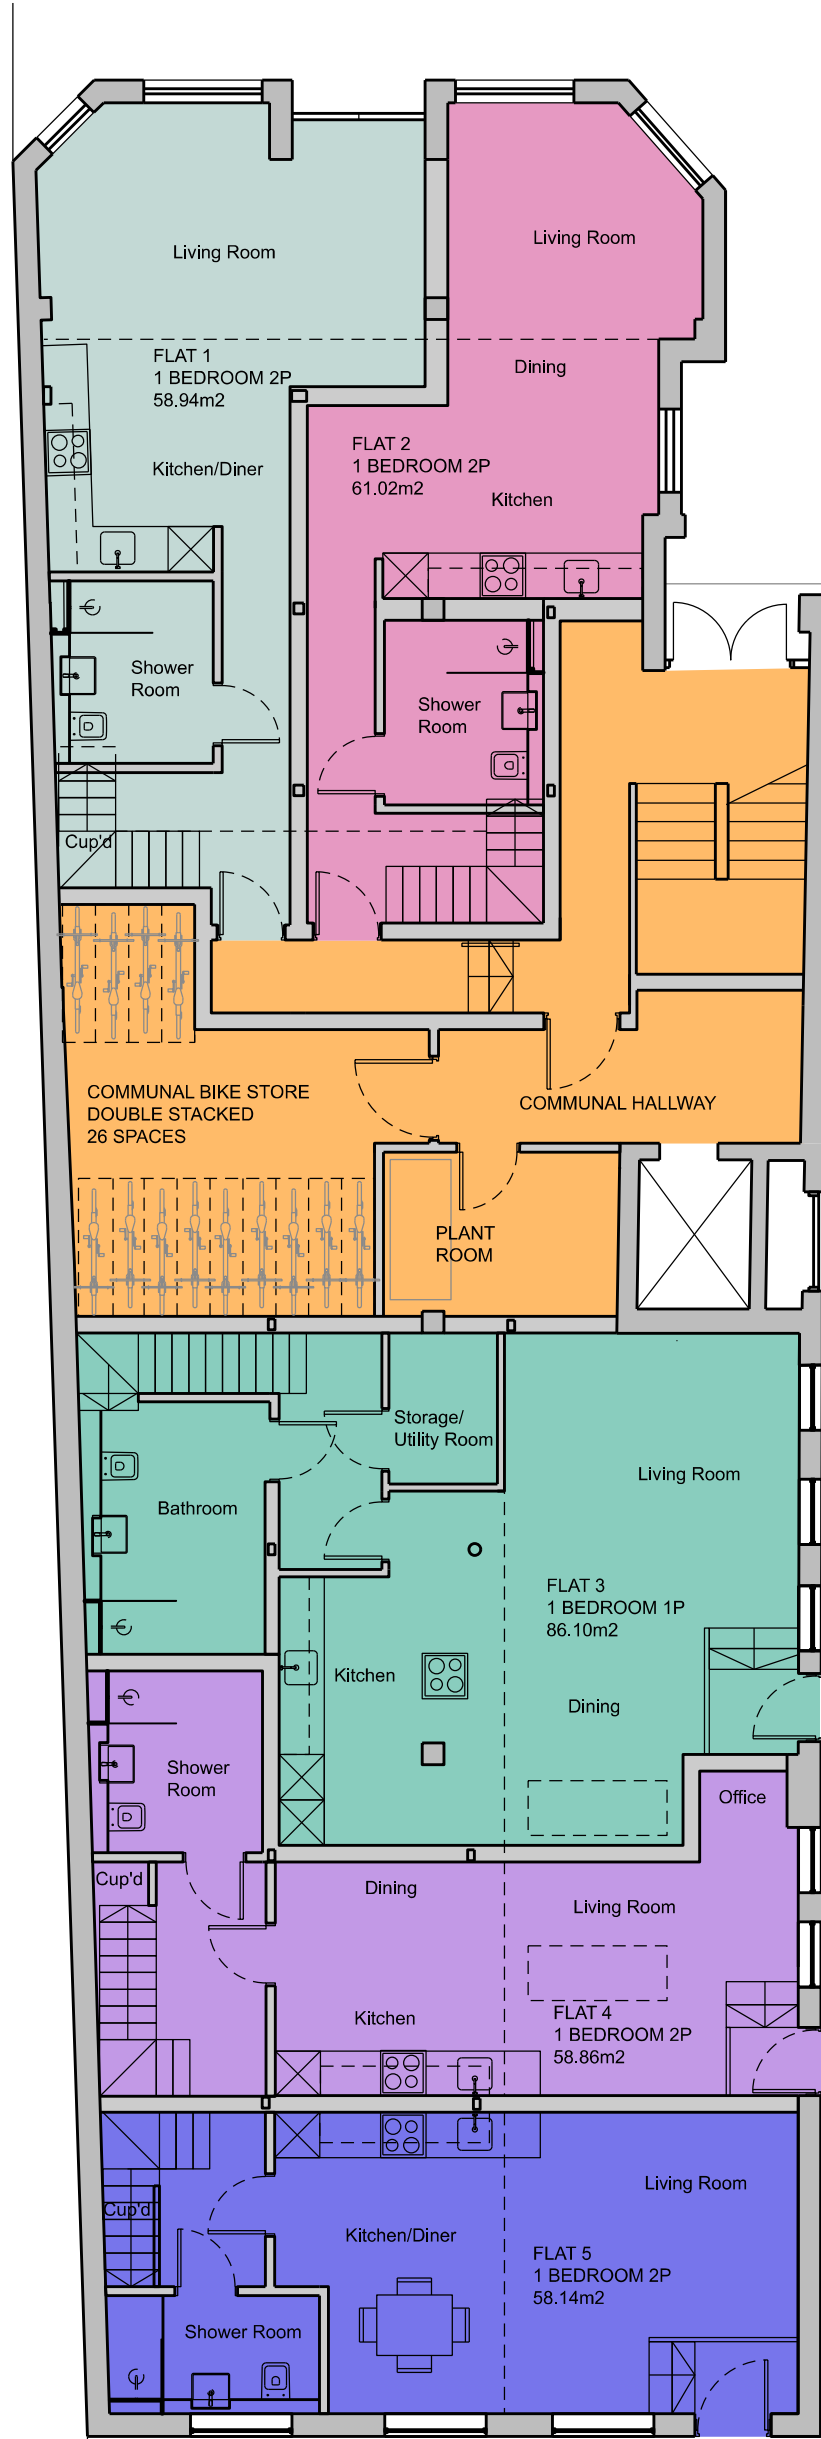

01 GROUND FLOOR
PL-100 SCALE 1:100

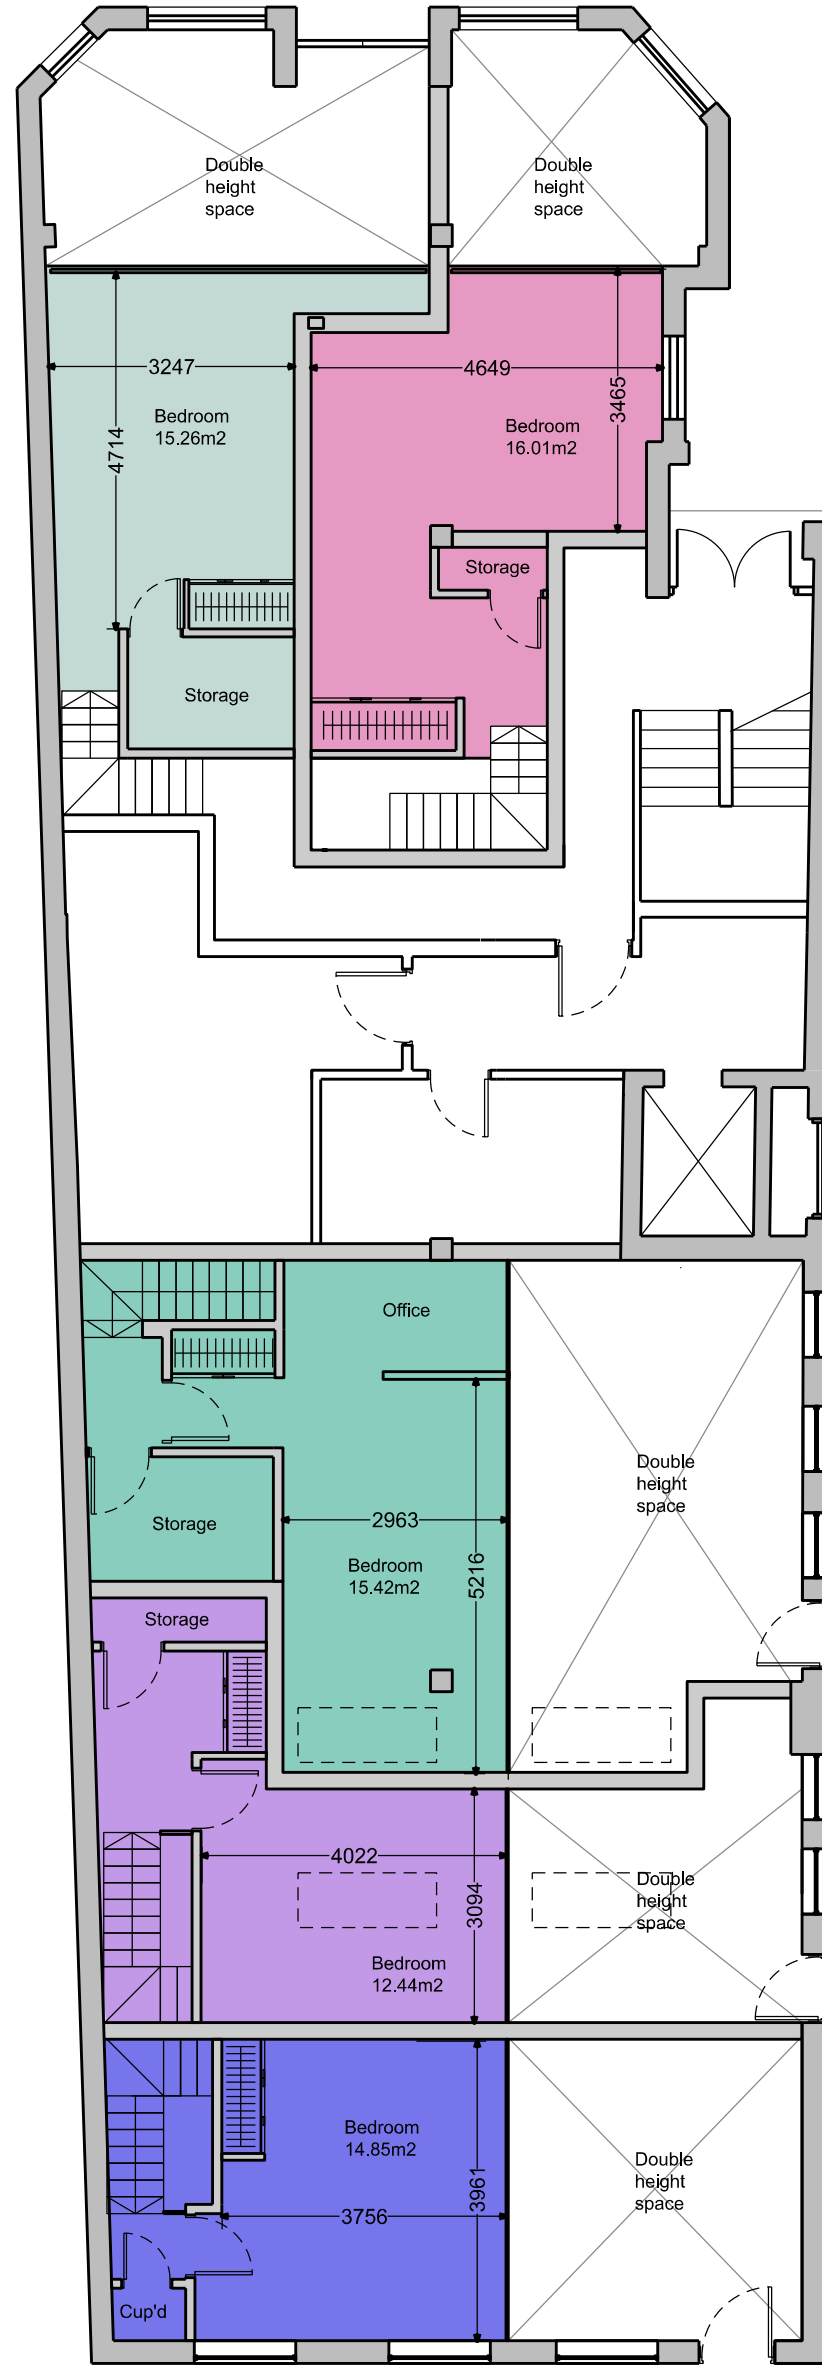

02 MEZZANINE FLOOR
PL-100 SCALE 1:100

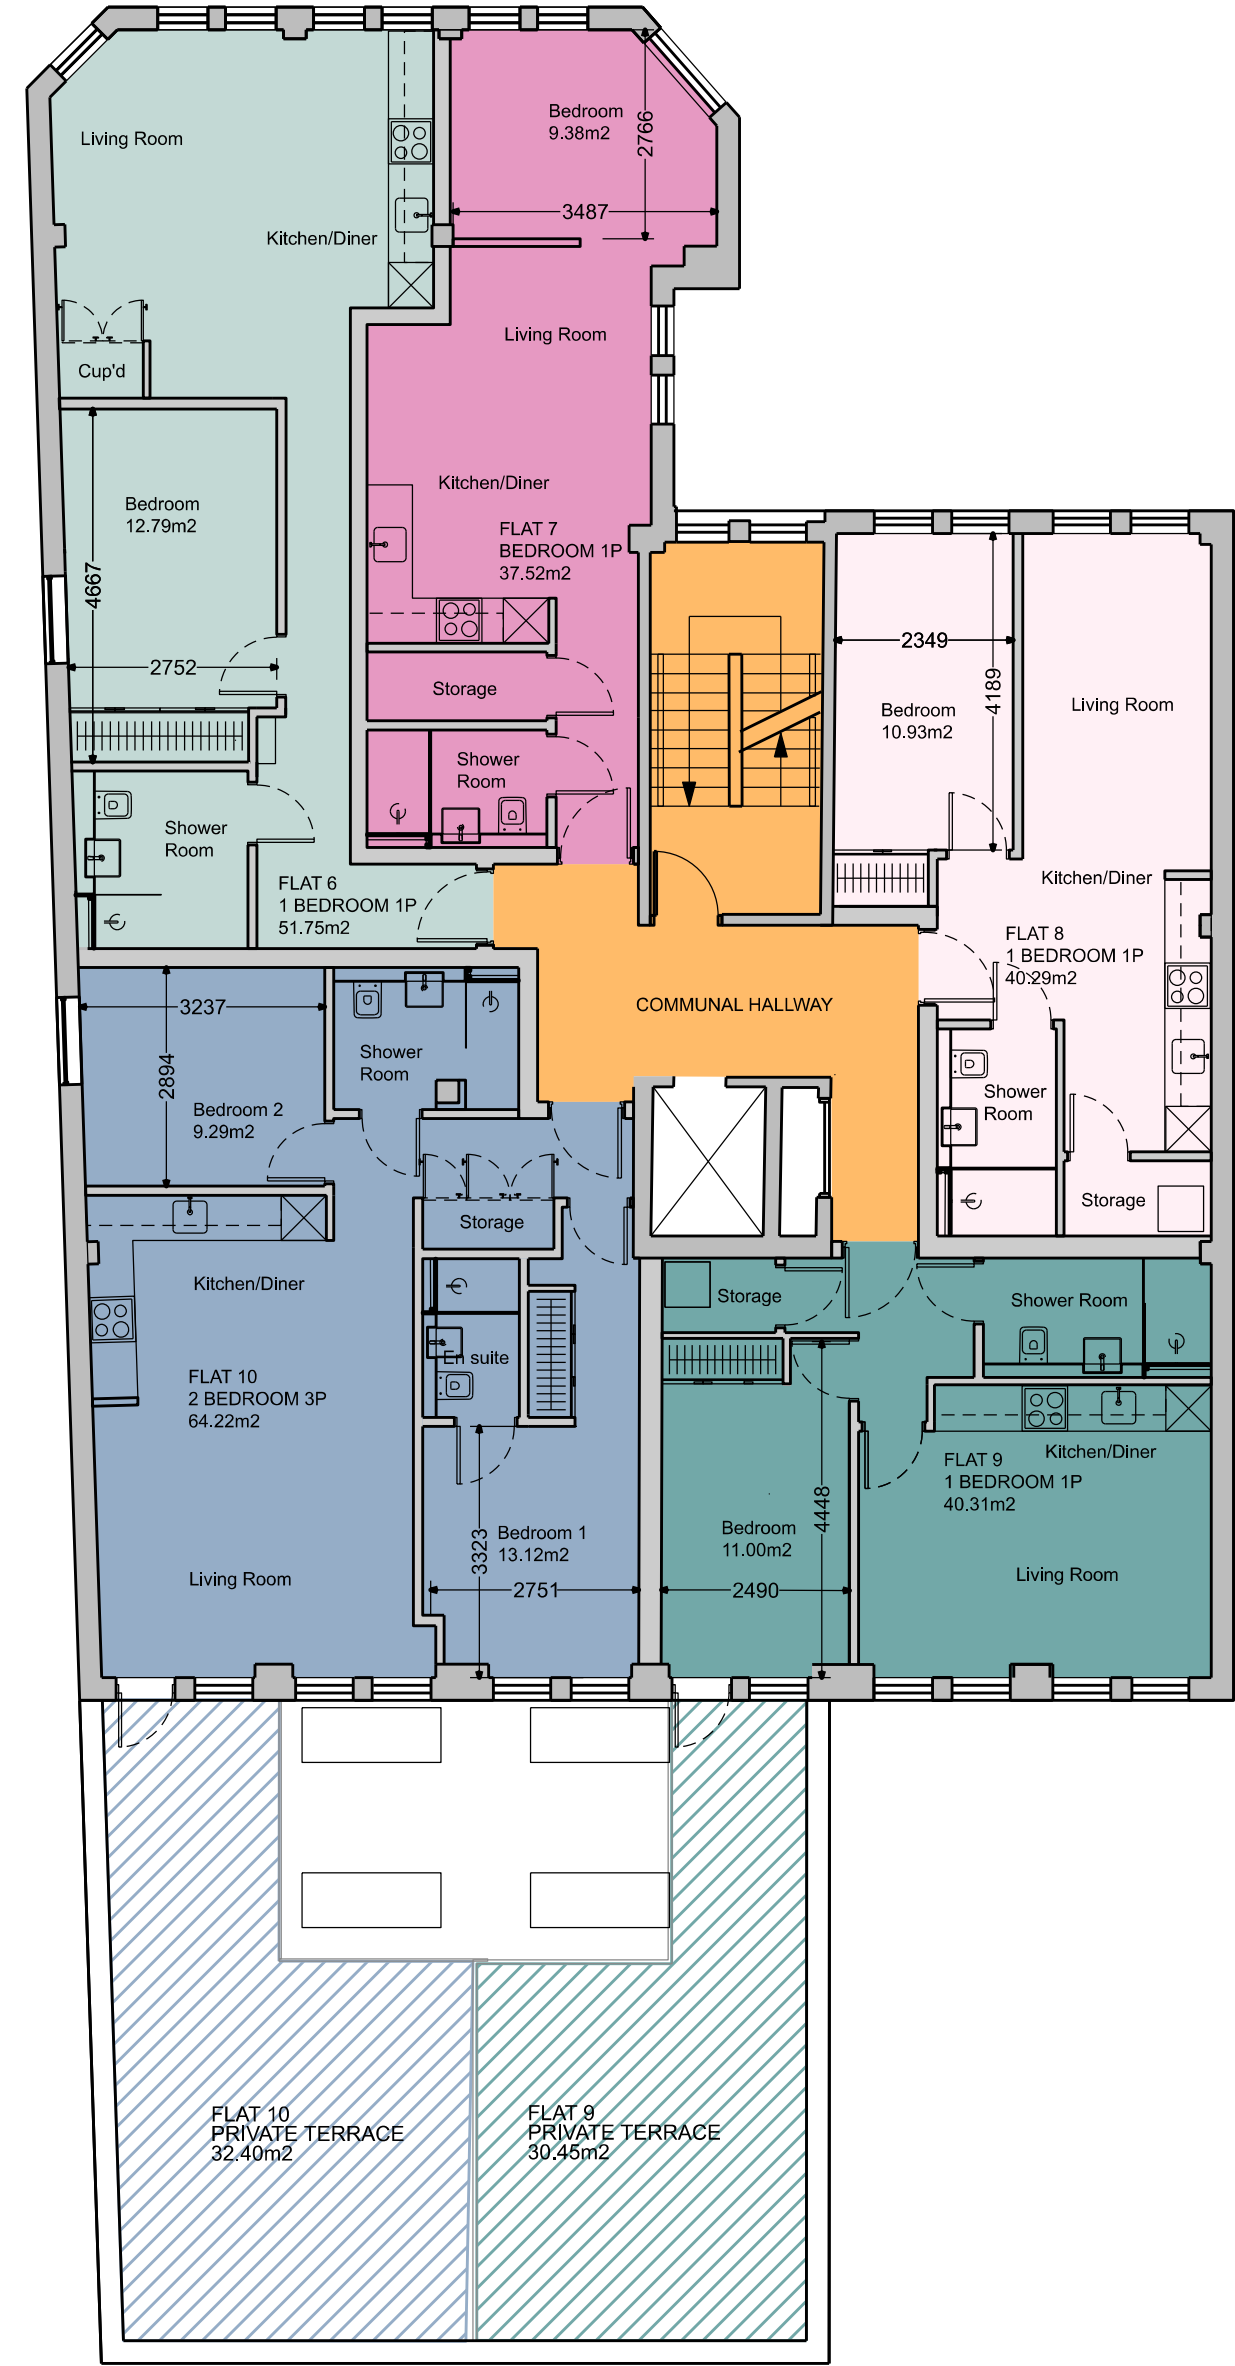

03 FIRST FLOOR
PL-100 SCALE 1:100



General Notes

- Do not scale from this drawing unless for planning.
- All dimensions to be verified on site by the contractor, before proceeding, and such dimensions to be his responsibility.
- Report all drawing errors, omissions and discrepancies to Habtec Ltd.
- All stated areas on this drawing are approximate and to be treated as strictly indicative.
- Any Ordnance Survey mapping data in this drawing is used under license. Its use is strictly for the preparation of information for this project. Where used Ordnance Survey copyright acknowledgement must be displayed.

REV	DATE	DESCRIPTION	CKD
P00	06/11/24	Planning	DD



JOB TITLE
Barclays House, Eastleigh

CLIENT
--

DRAWING TITLE
Proposed Plans L00 LMZ L01DD

DRAWING STATUS
Planning

SCALE
1:100@A1; 1:200@A3

DATE
06/11/24

DRAWN BY
DD

CHECKED
DD

PROJECT
2401

DRAWING NUMBER
(PL)_100

REVISION
P00