


Plans to be read in conjunction with accompanying notes and structural engineers' details.

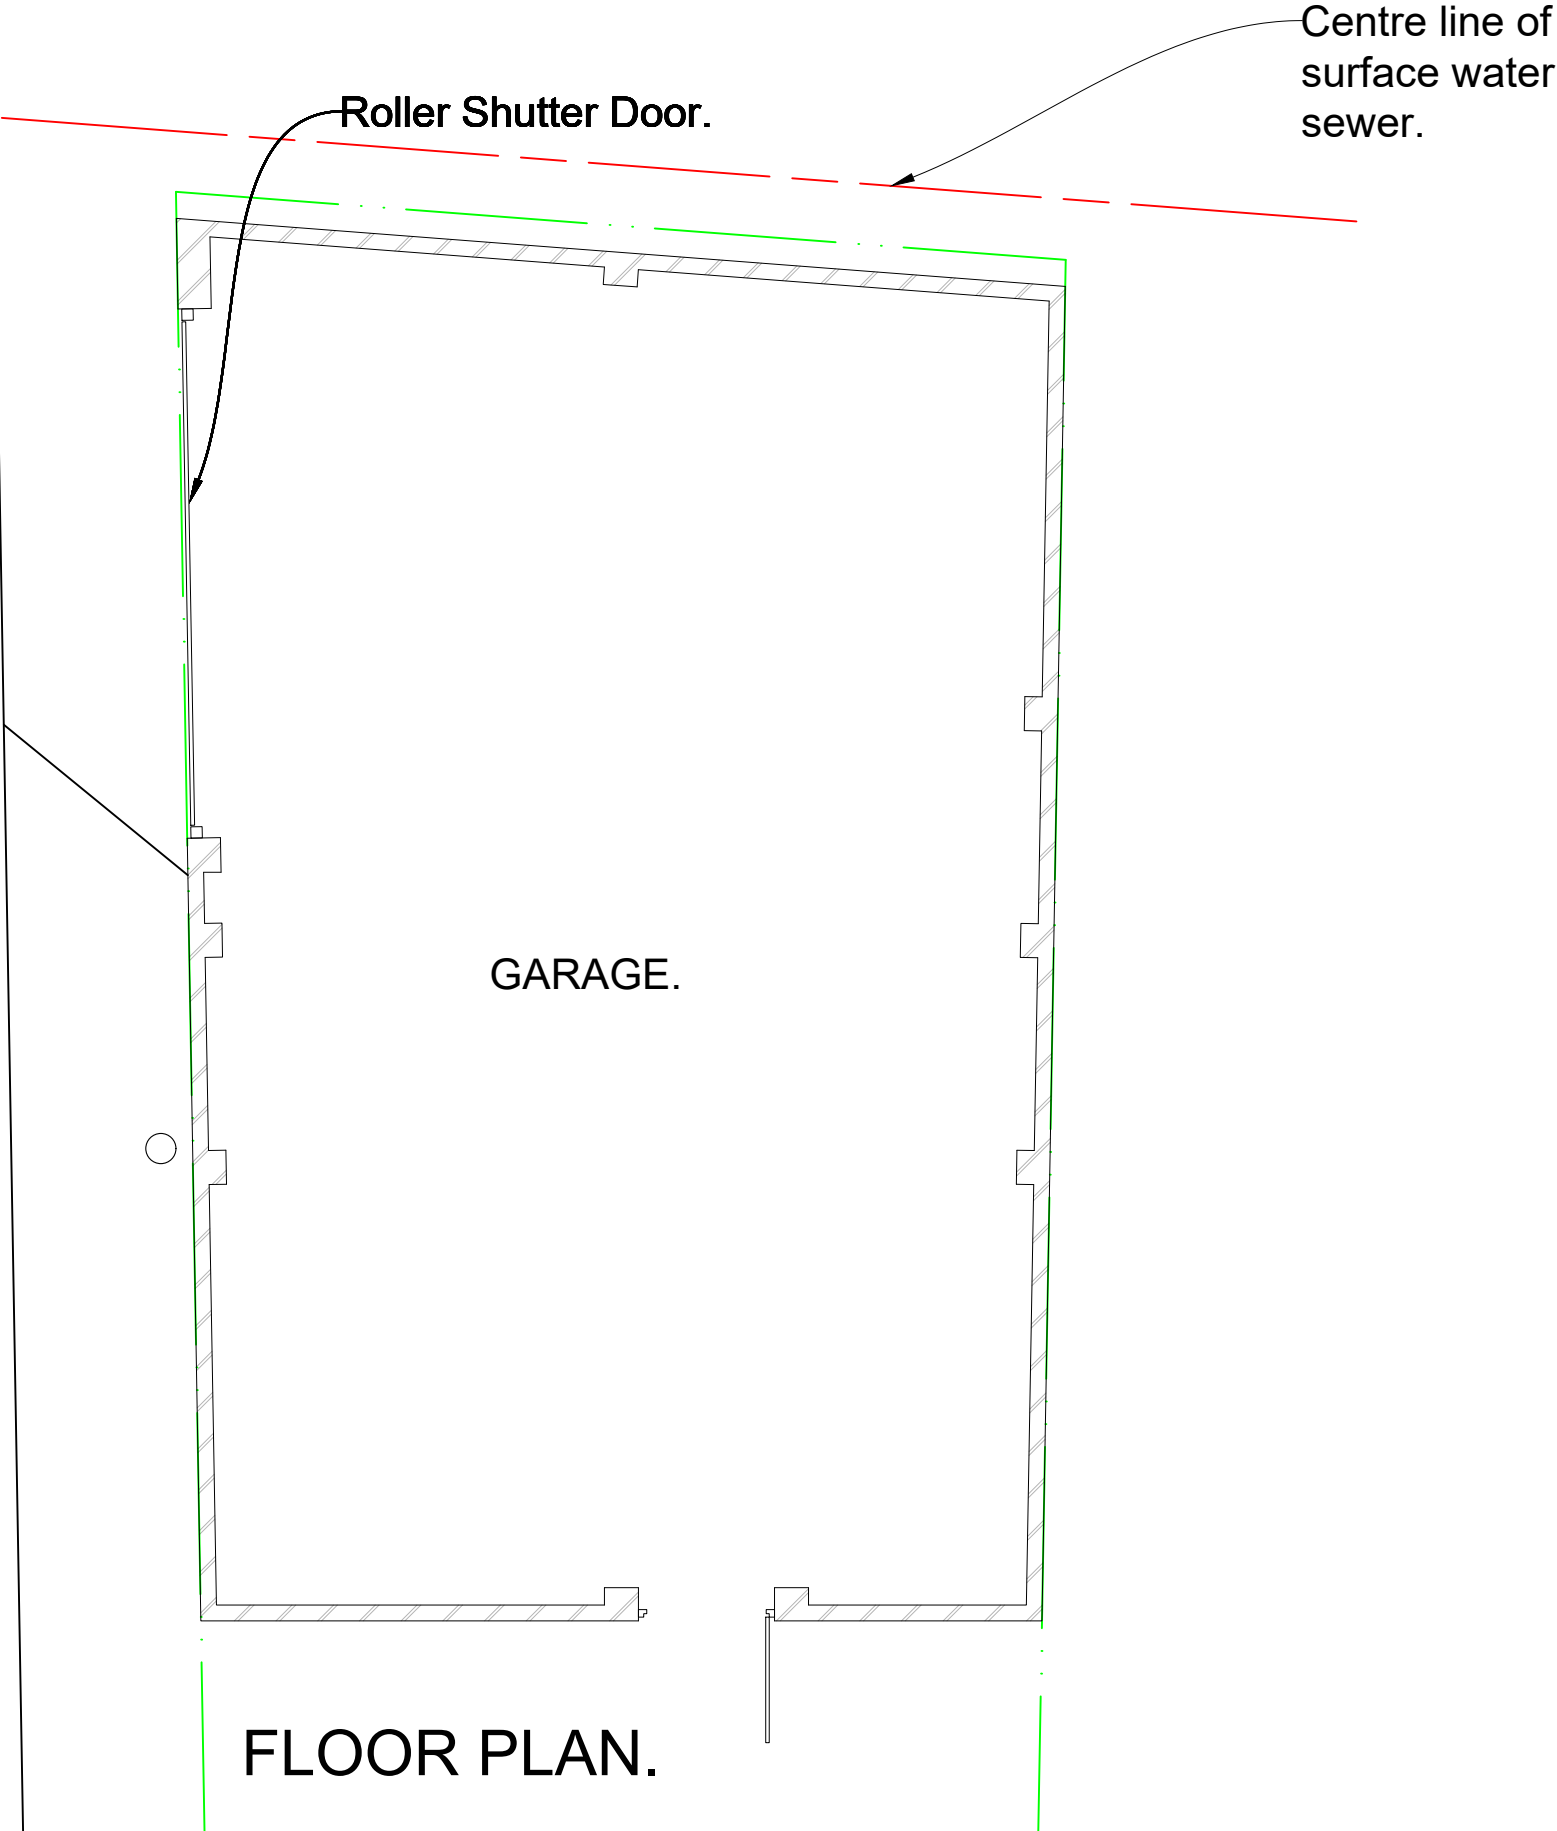

Proposed Plans.

294 High Street
Eastleigh
SO50 5ND

DRWG 02 - 18/23F

Scale 1:50 @ A3

1:50 @ A3