
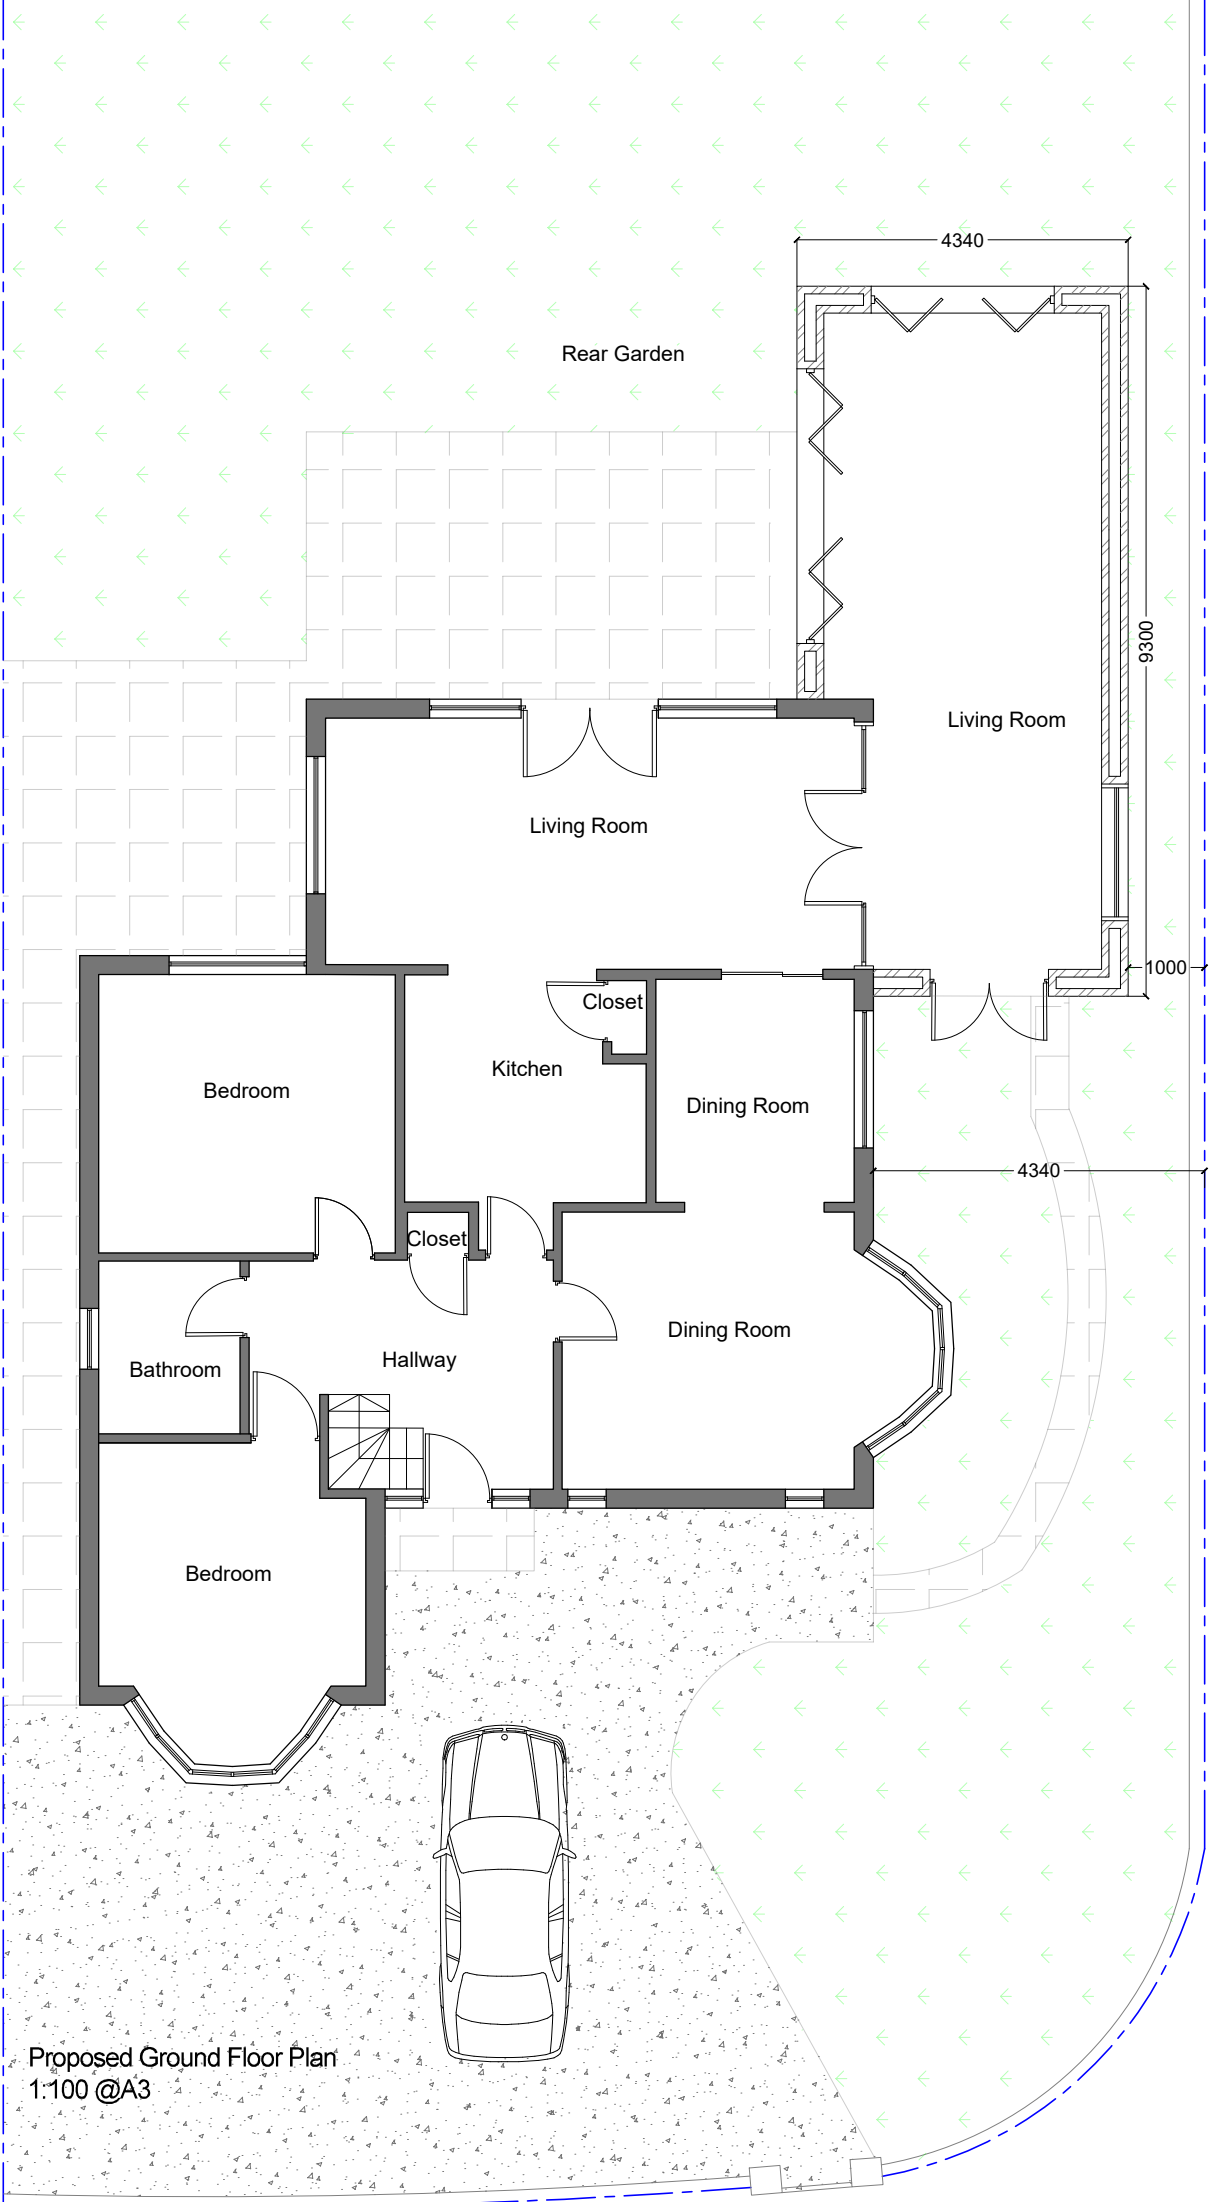


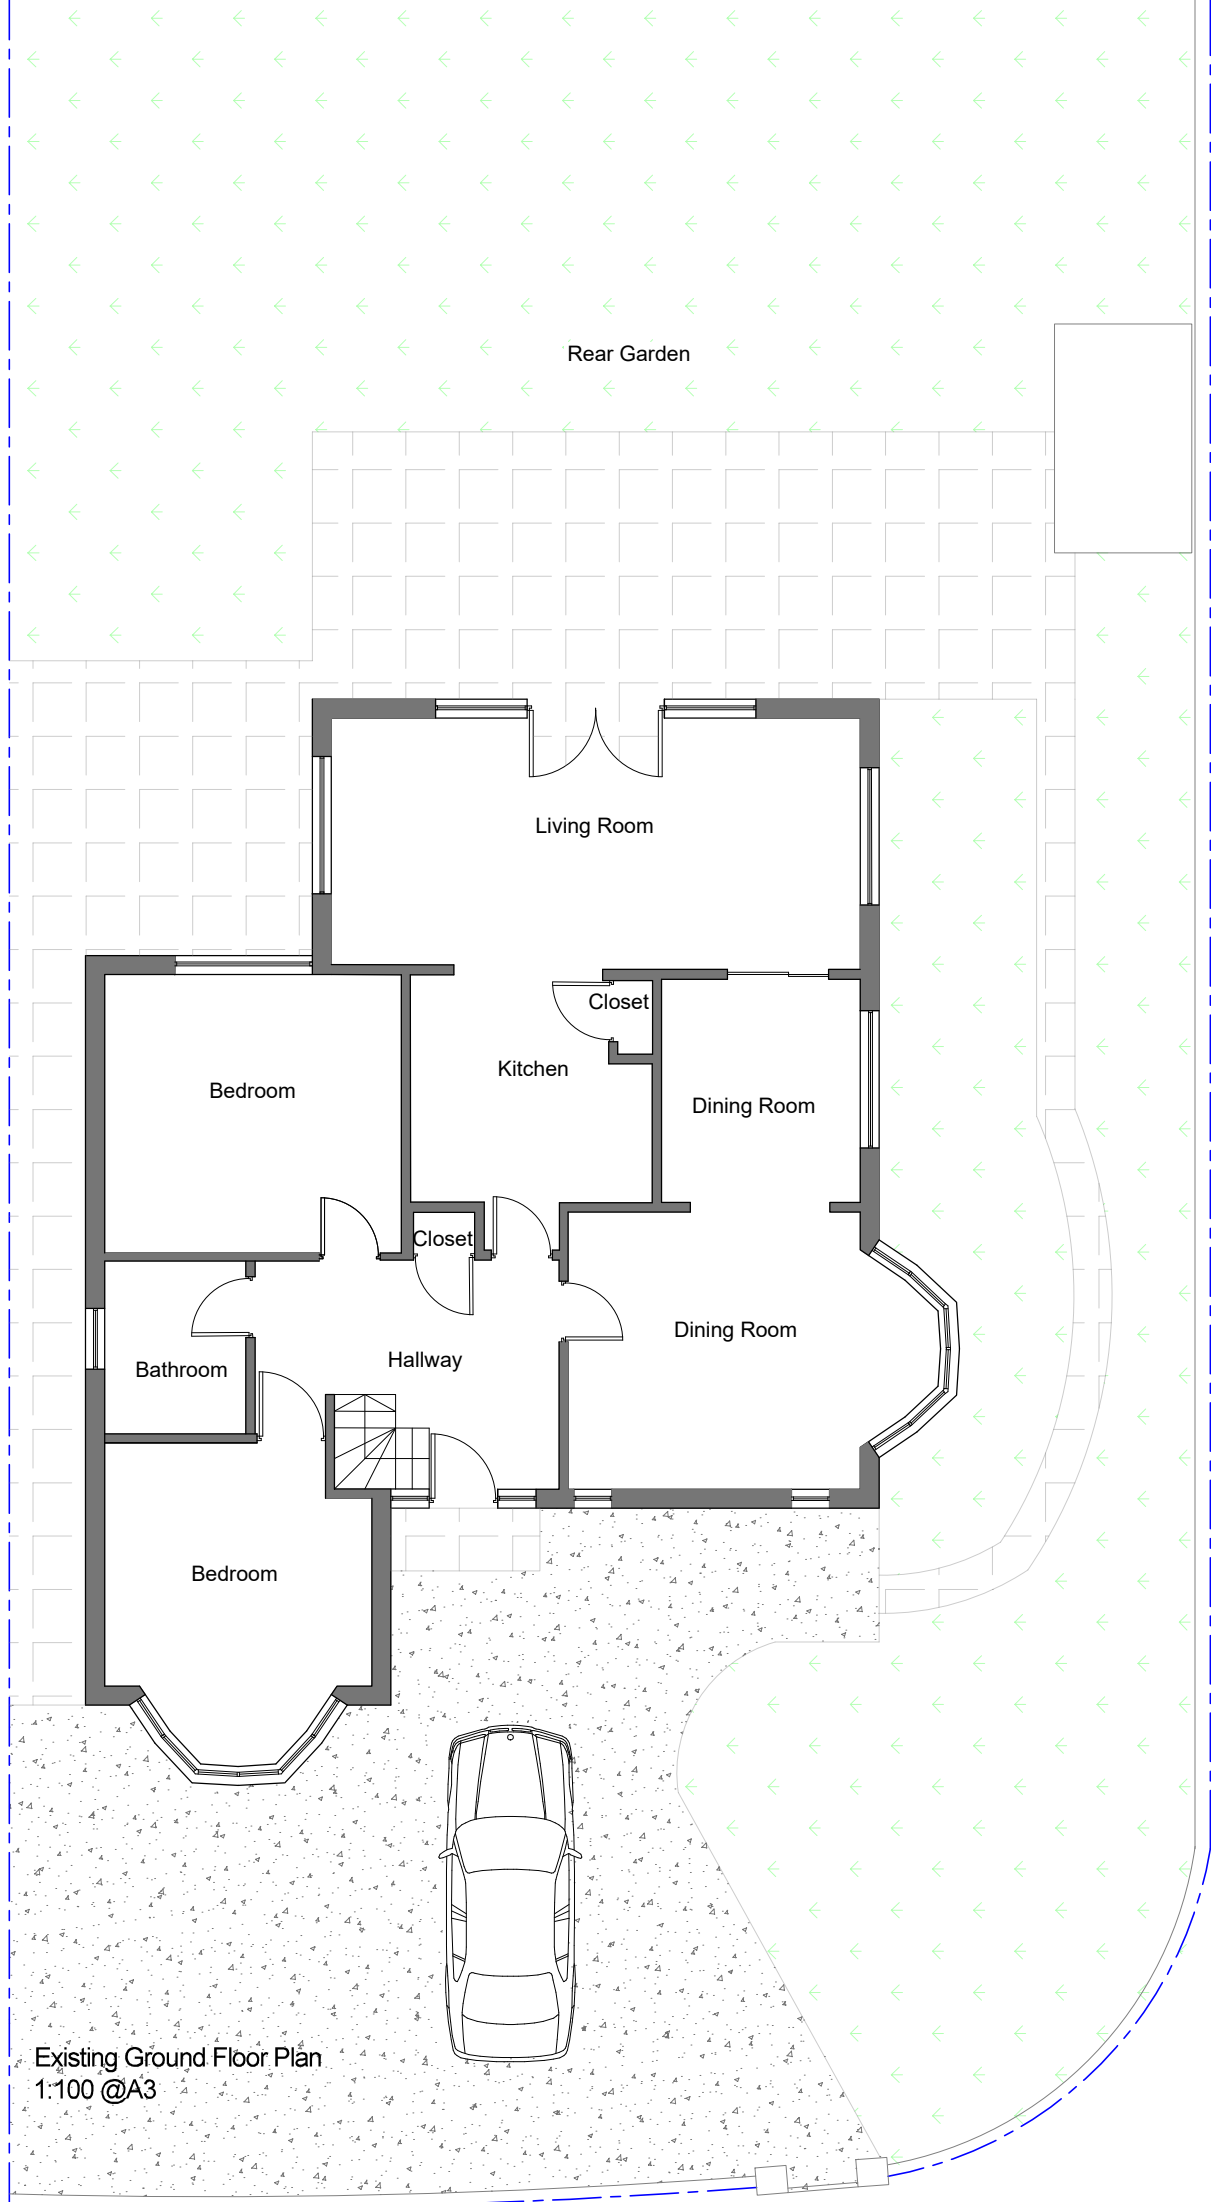

EXISTING WALLS

NEW CAVITY WALLS

NEW STUD WALLS

05m

19 St James Park road, Shirley,
Southampton, SO16 6HL
TEL: 077 4569 6432
E-MAIL: info@naplanning.co.uk
WEB: www.naplanning.co.uk

Project

2 Sarum Road, Chandlers Ford, SO53 2AN

Drawing

Single Storey Side Extension

Title

Existing & Proposed Ground Floor Plans

Drawing Status:

Scale

1:100 @ A3

Drawn

N.ALI

Date

24.10.2024

Project

339

Page

02

Revision

P6