



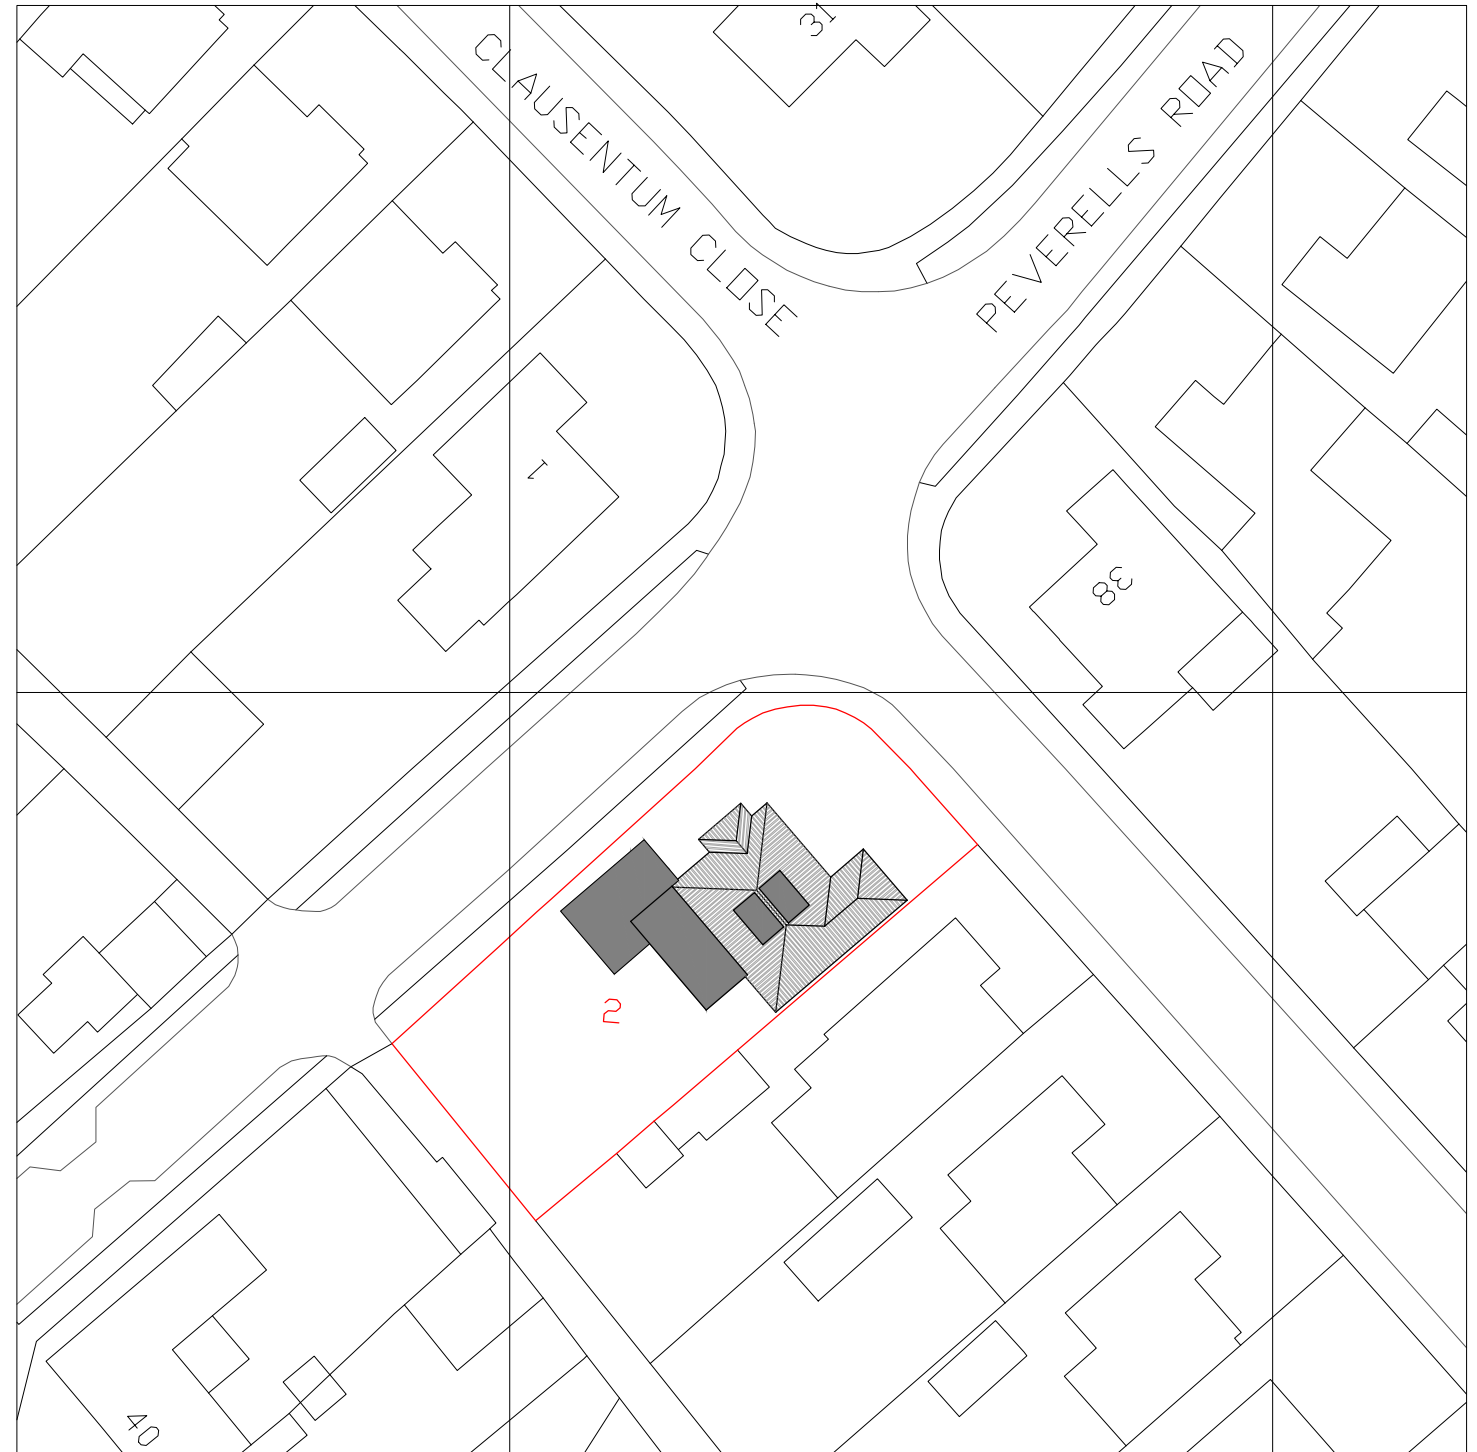

Existing Location Plan
1:1250 @A3

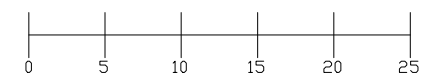

Proposed Site Plan
1:500 @A3



19 St James Park road, Shirley,
Southampton, SO16 6HL
TEL: 077 4569 6432
E-MAIL: info@naplanning.co.uk
WEB: www.naplanning.co.uk

Project:
2 Sarum Road,
Chandlers Ford, SO53 2AN

Drawing:
Single Storey Side Extension

Title:
Existing Location & Proposed Site Plan

Drawing Status:

Drawn	Scale	Date
N.ALI	1:1250-500 @ A3	24.10.2024
Project	Page	Revision
339	01	P6