
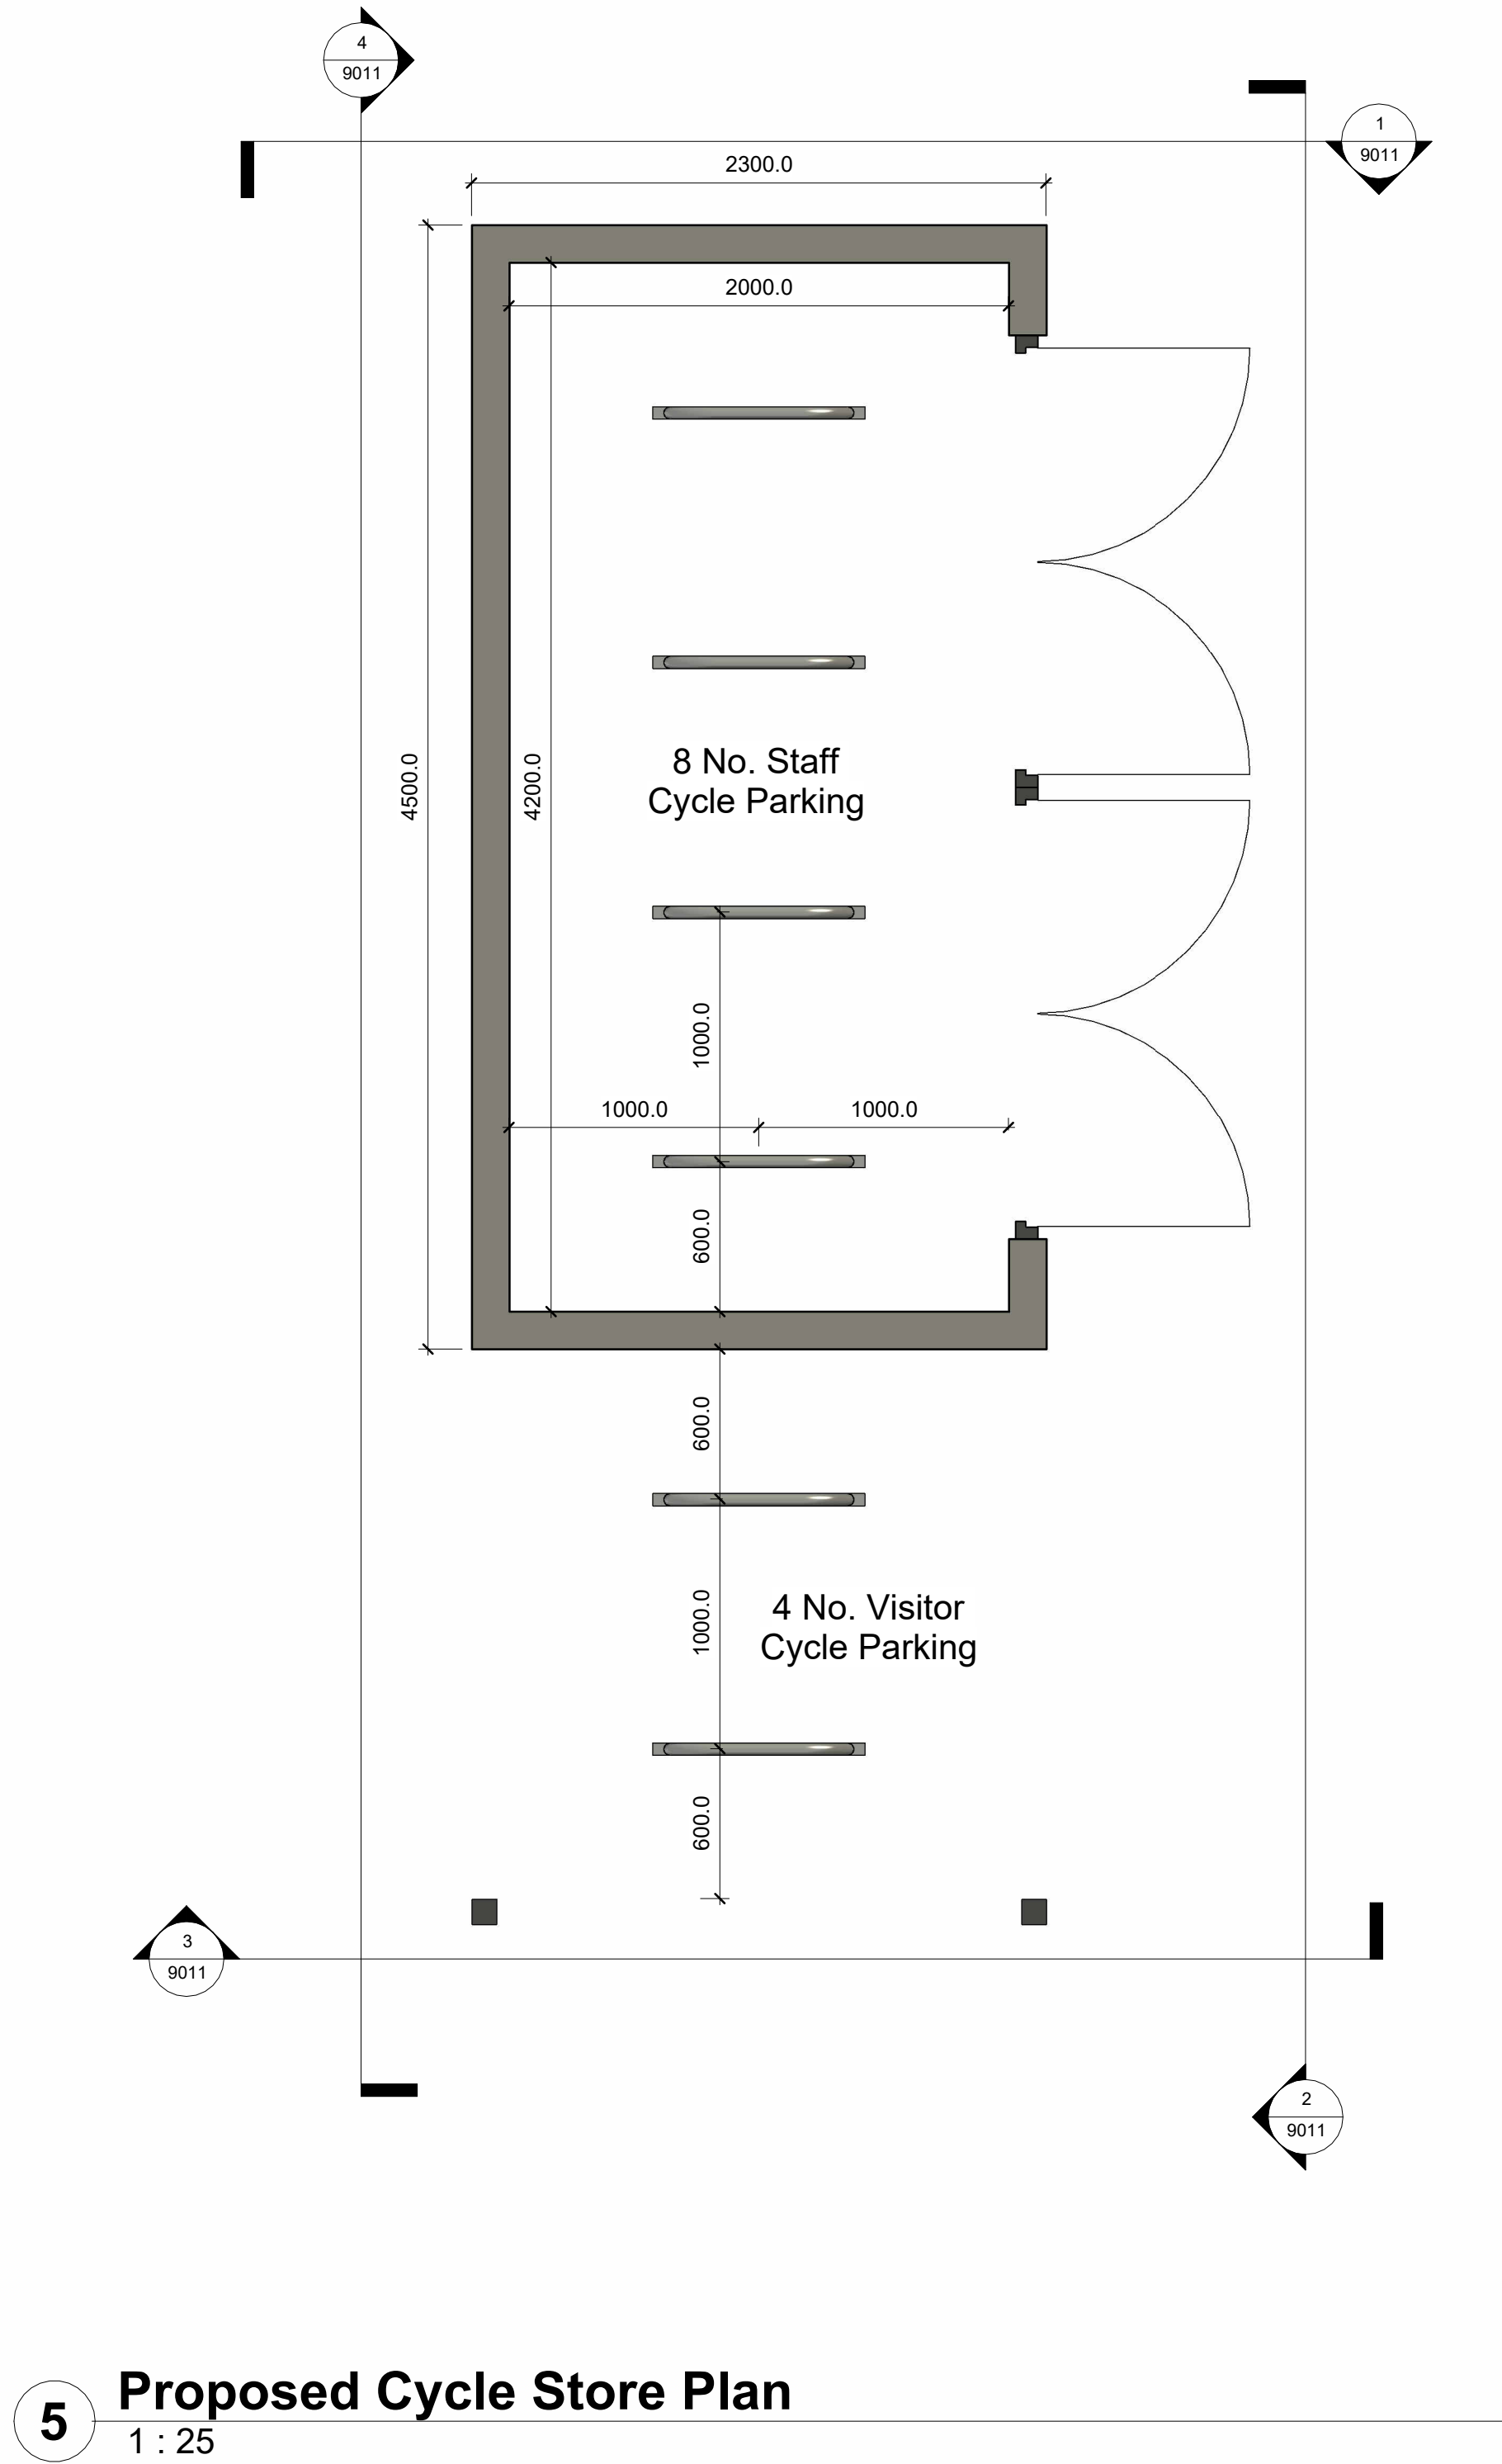
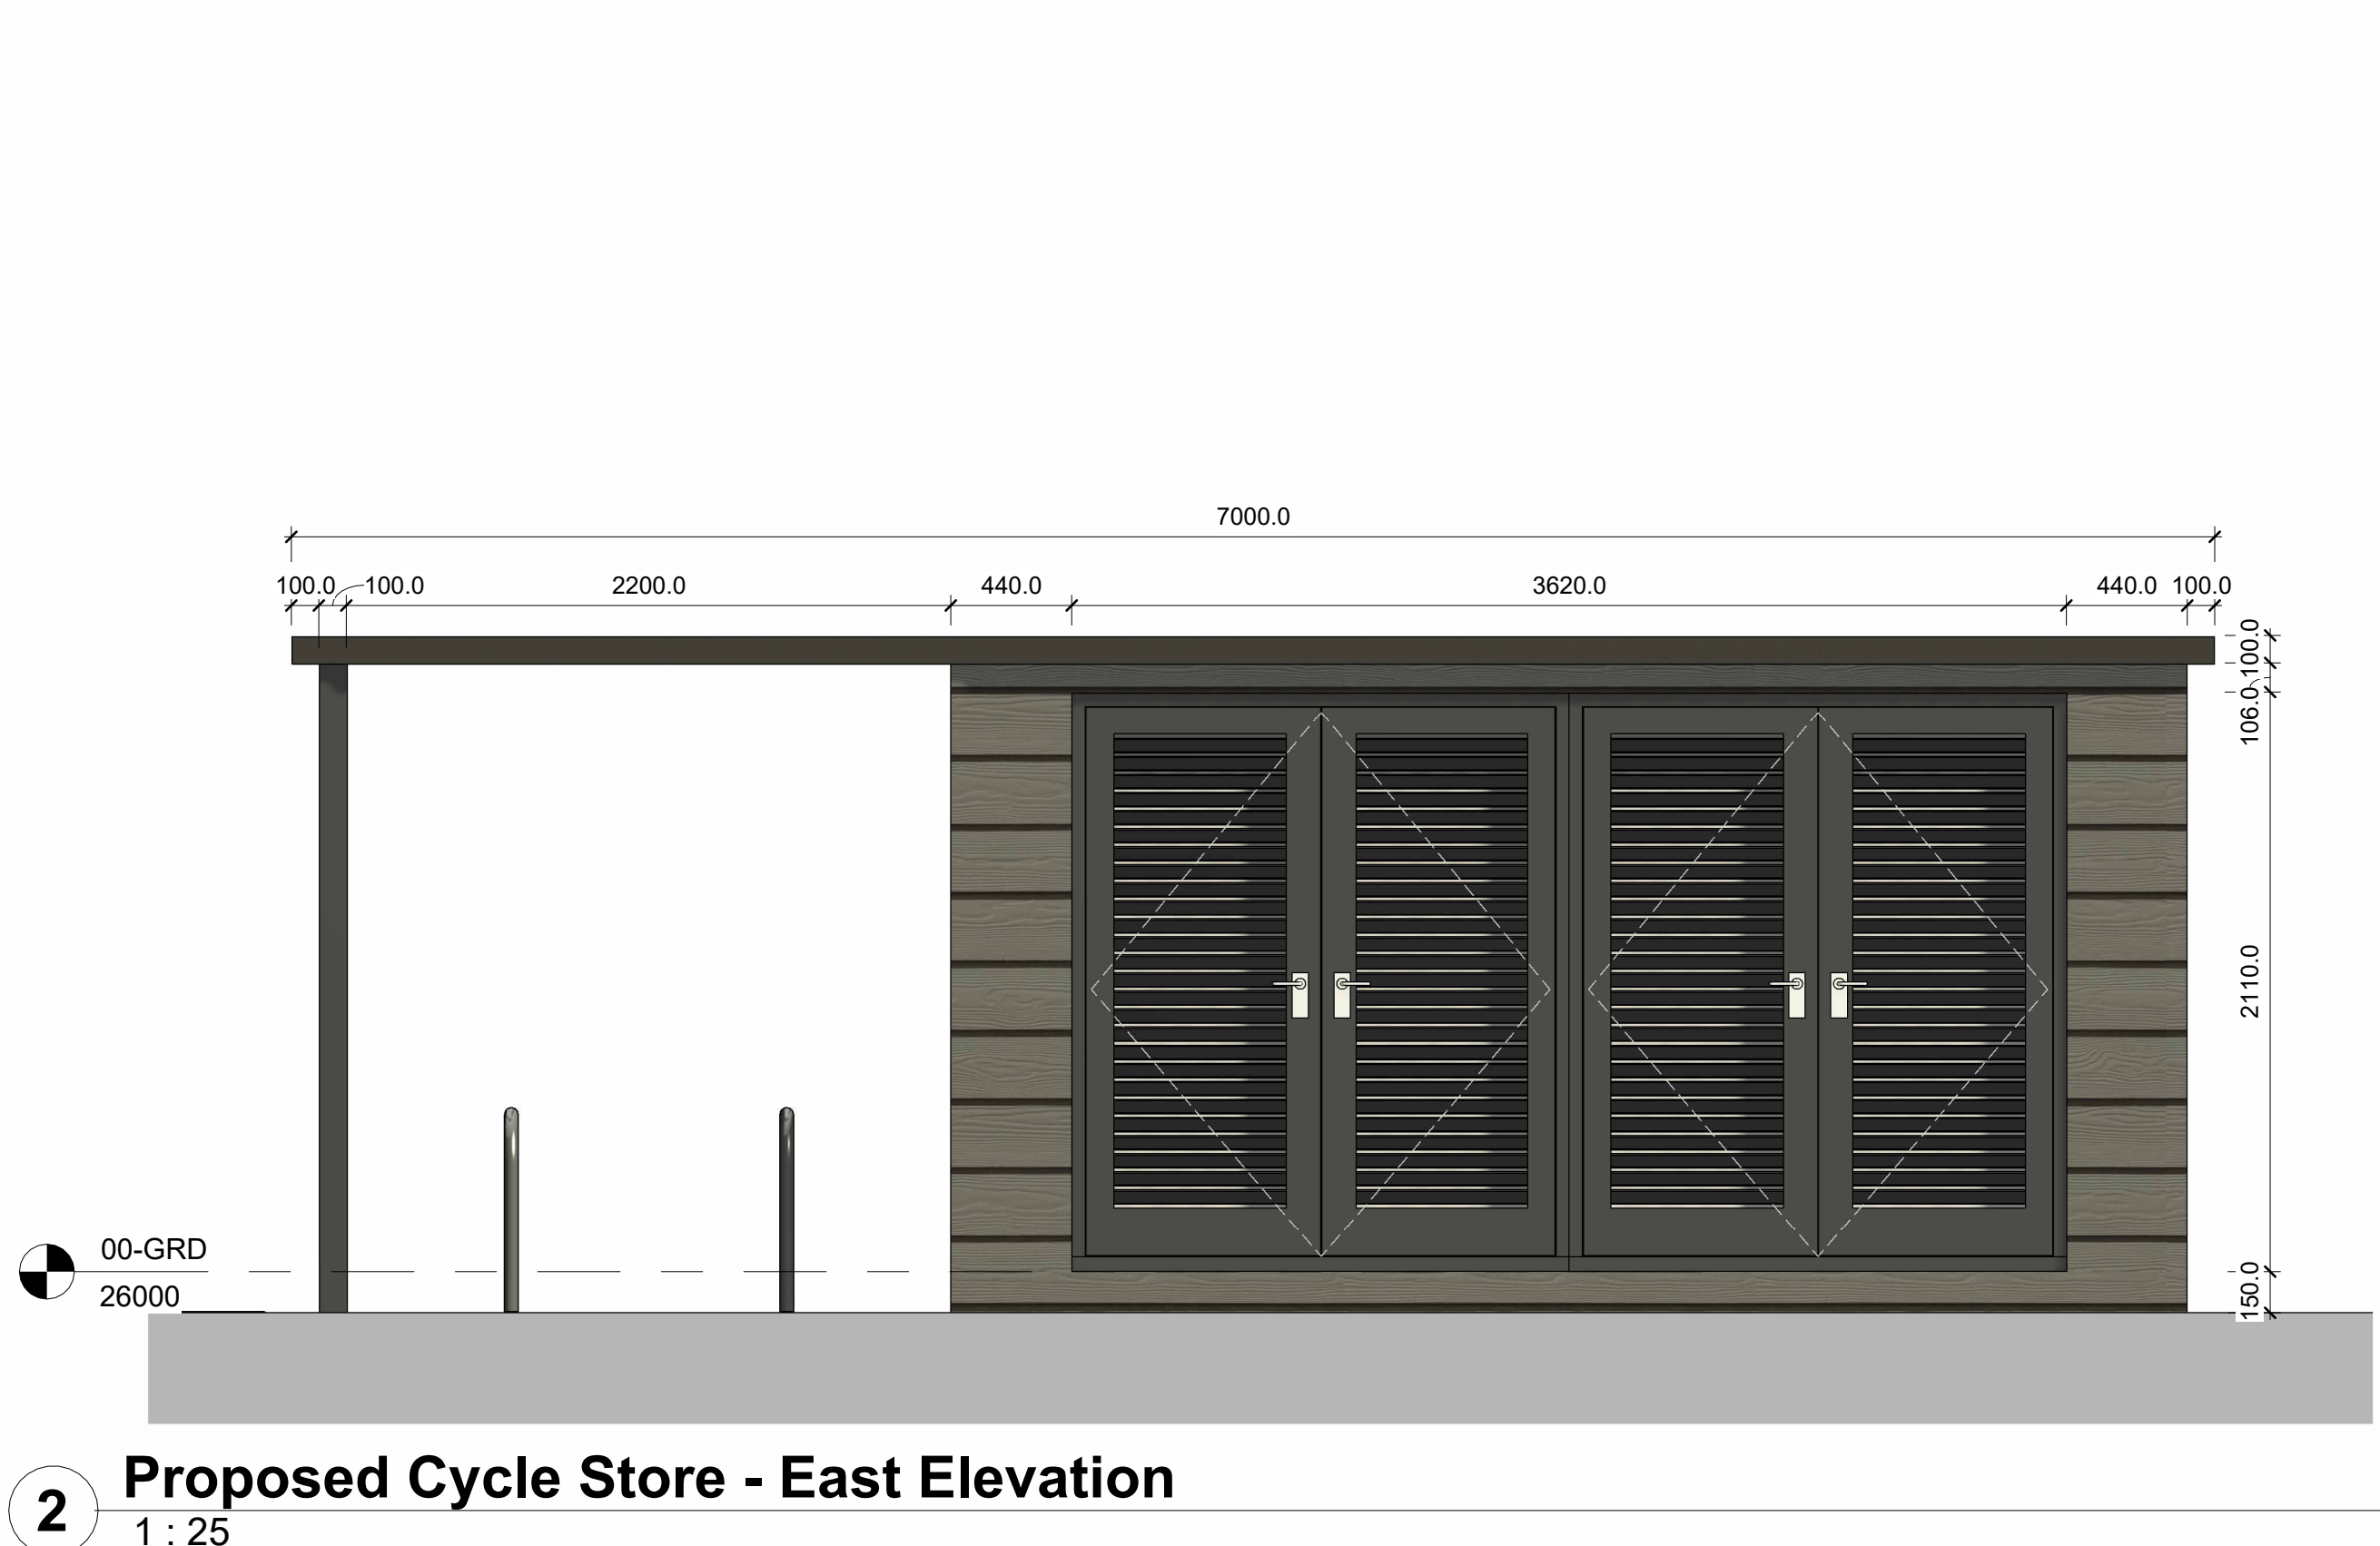


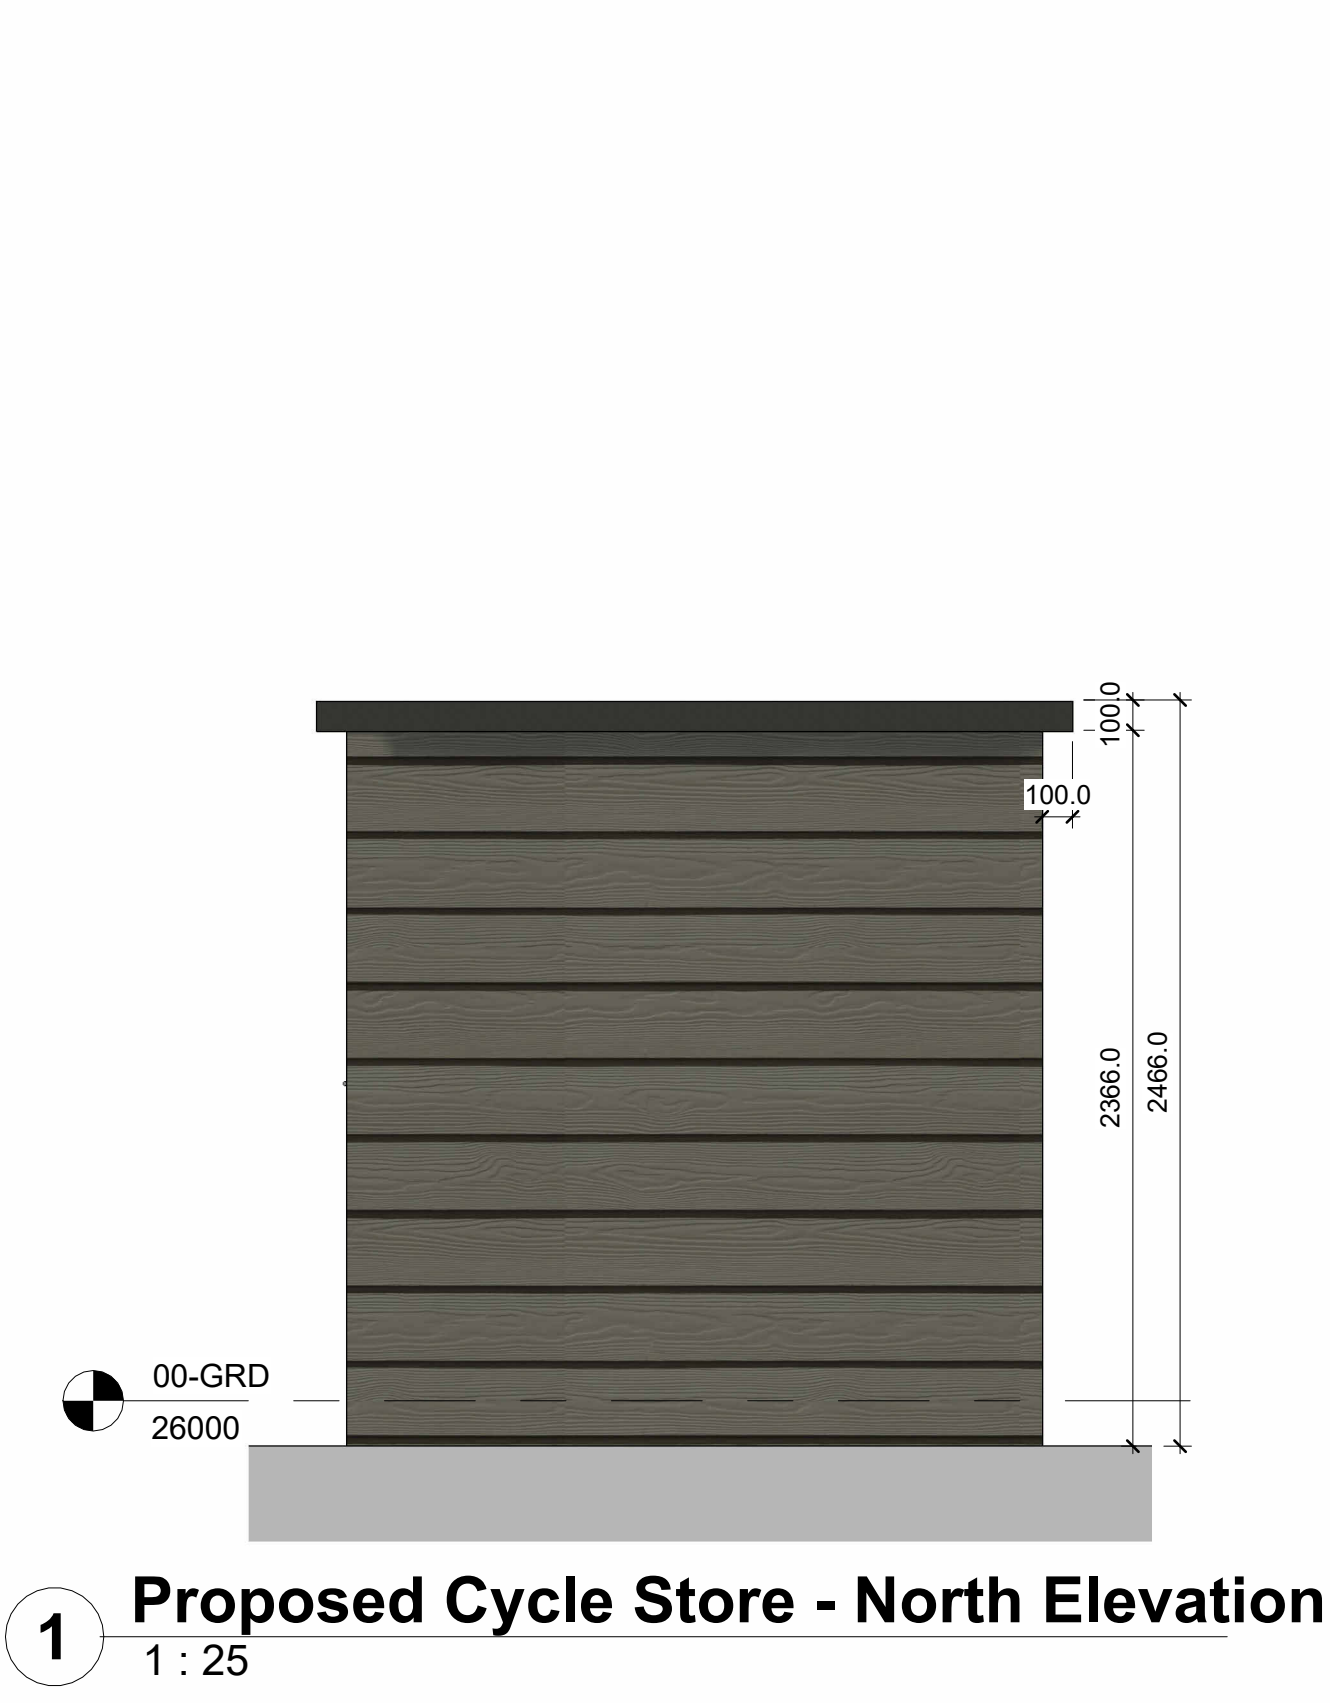

NOTE:
12 no. secure covered cycle spaces provided for staff and visitor use

COPYRIGHT All rights in this work are reserved. No part of this work may be reproduced, stored or transmitted in any form or by any means(including without limitation by photocopying or placing on a website) without the prior permission in writing of ADG except in accordance with the provisions of the Copyright, Designs and Patents Act 1988. Applications for permission to reproduce any part of this work should be addressed to ADG Architects at info@adgarchitects.co.uk		Rev No. Date Description <tr><td>1</td><td>11/10/24</td><td>Cycle store design updated</td></tr> <tr><td>2</td><td>22/10/24</td><td>4 No. visitor cycle spaces added</td></tr> <tr><td></td><td></td><td></td></tr> <tr><td></td><td></td><td></td></tr> <tr><td></td><td></td><td></td></tr>	1	11/10/24	Cycle store design updated	2	22/10/24	4 No. visitor cycle spaces added									
1	11/10/24	Cycle store design updated															
2	22/10/24	4 No. visitor cycle spaces added															

AREA CALCULATIONS

The areas shown are approximate only and have been measured off preliminary drawings as the likely areas at the current state of design using the stated option from the Code of Measuring Practice, 6th edition. These may be affected by future design development and construction tolerances, or the result of surveys for existing buildings. Take account of these factors before planning any financial or property development purpose or strategy and seek confirmation of latest areas before decision making.

6 Pioneer Court • Milton Palms Business Park • Dorking • GU14 4WD 01252 464 111 enquiries@adgarchitects.co.uk www.adgarchitects.co.uk		ADG	Drawing Title Proposed Cycle Store Description Proposed Care Home Development, Boorley Gardens, Botley, Hampshire, SO32 2BX Client Halebourne Group <table><tr><td>Checked By</td><td>Drawn By</td><td>File Name</td><td>Drawing No.</td></tr><tr><td>JB</td><td>CFF</td><td>H2161- ADG- ZZ- XX- DR- A-</td><td>9011</td></tr><tr><td>Scale</td><td>Sheet Size</td><td>Status</td><td>Revision</td></tr><tr><td>1 : 25</td><td>A1</td><td>FEASIBILITY</td><td>2</td></tr></table>	Checked By	Drawn By	File Name	Drawing No.	JB	CFF	H2161- ADG- ZZ- XX- DR- A-	9011	Scale	Sheet Size	Status	Revision	1 : 25	A1	FEASIBILITY	2
Checked By	Drawn By	File Name	Drawing No.																
JB	CFF	H2161- ADG- ZZ- XX- DR- A-	9011																
Scale	Sheet Size	Status	Revision																
1 : 25	A1	FEASIBILITY	2																