


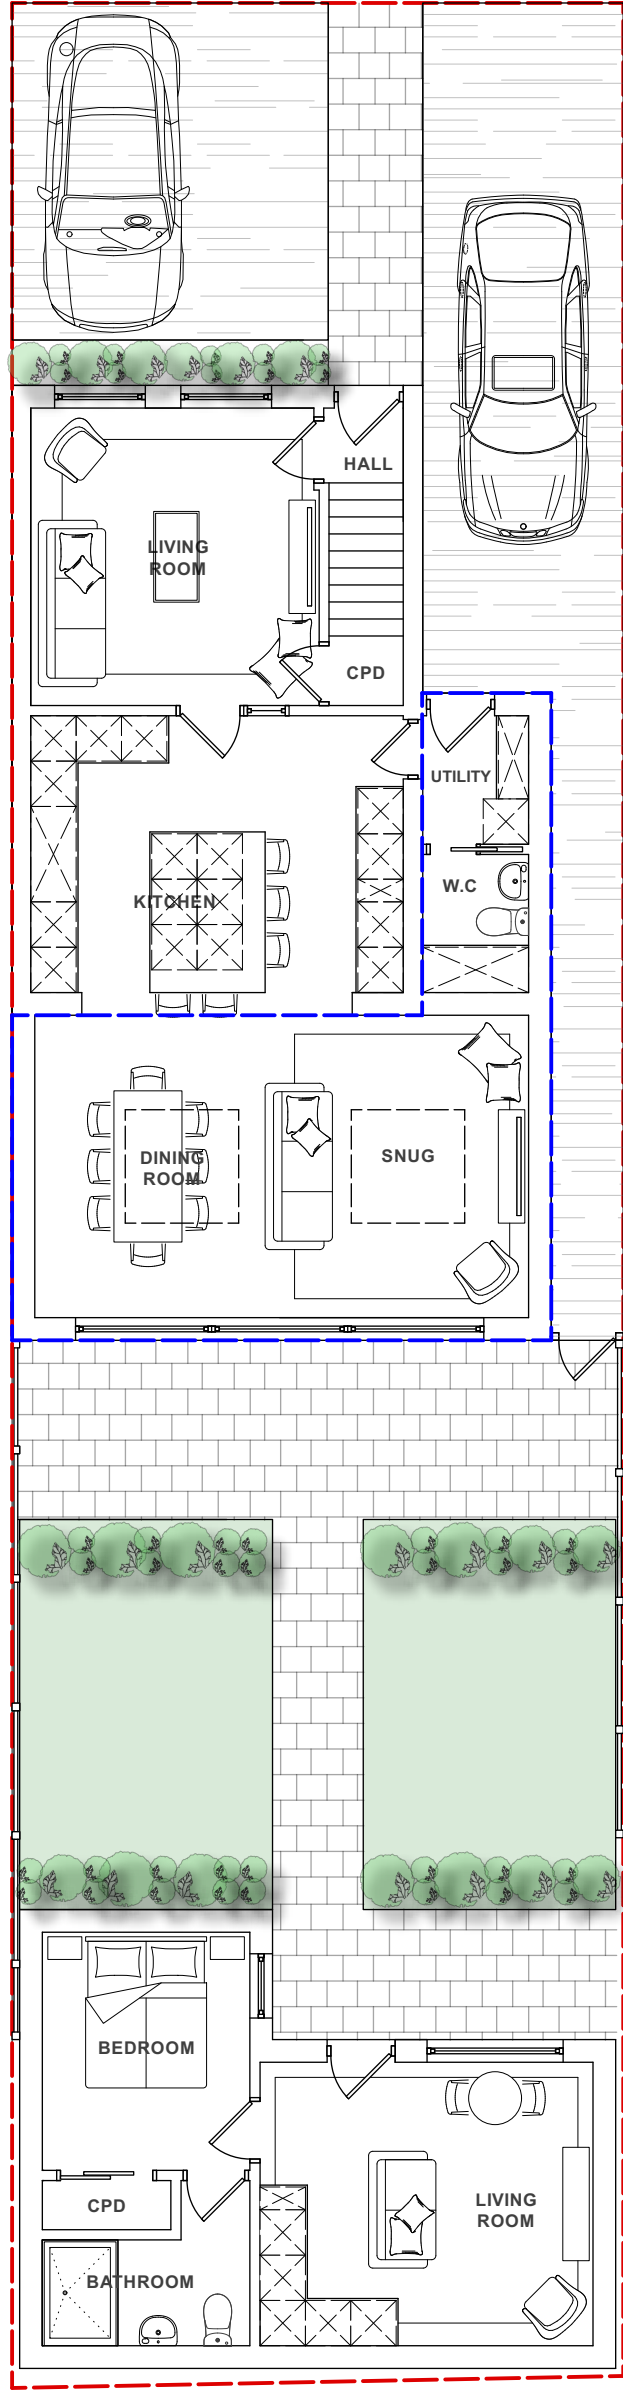


PROPOSED GROUND FLOOR PLAN 1:100

--- PREVIOUSLY PERMITTED EXTENSION (NOT PART OF APPLICATION)

0 2m 4m 6m 8m 10m

Scale 100

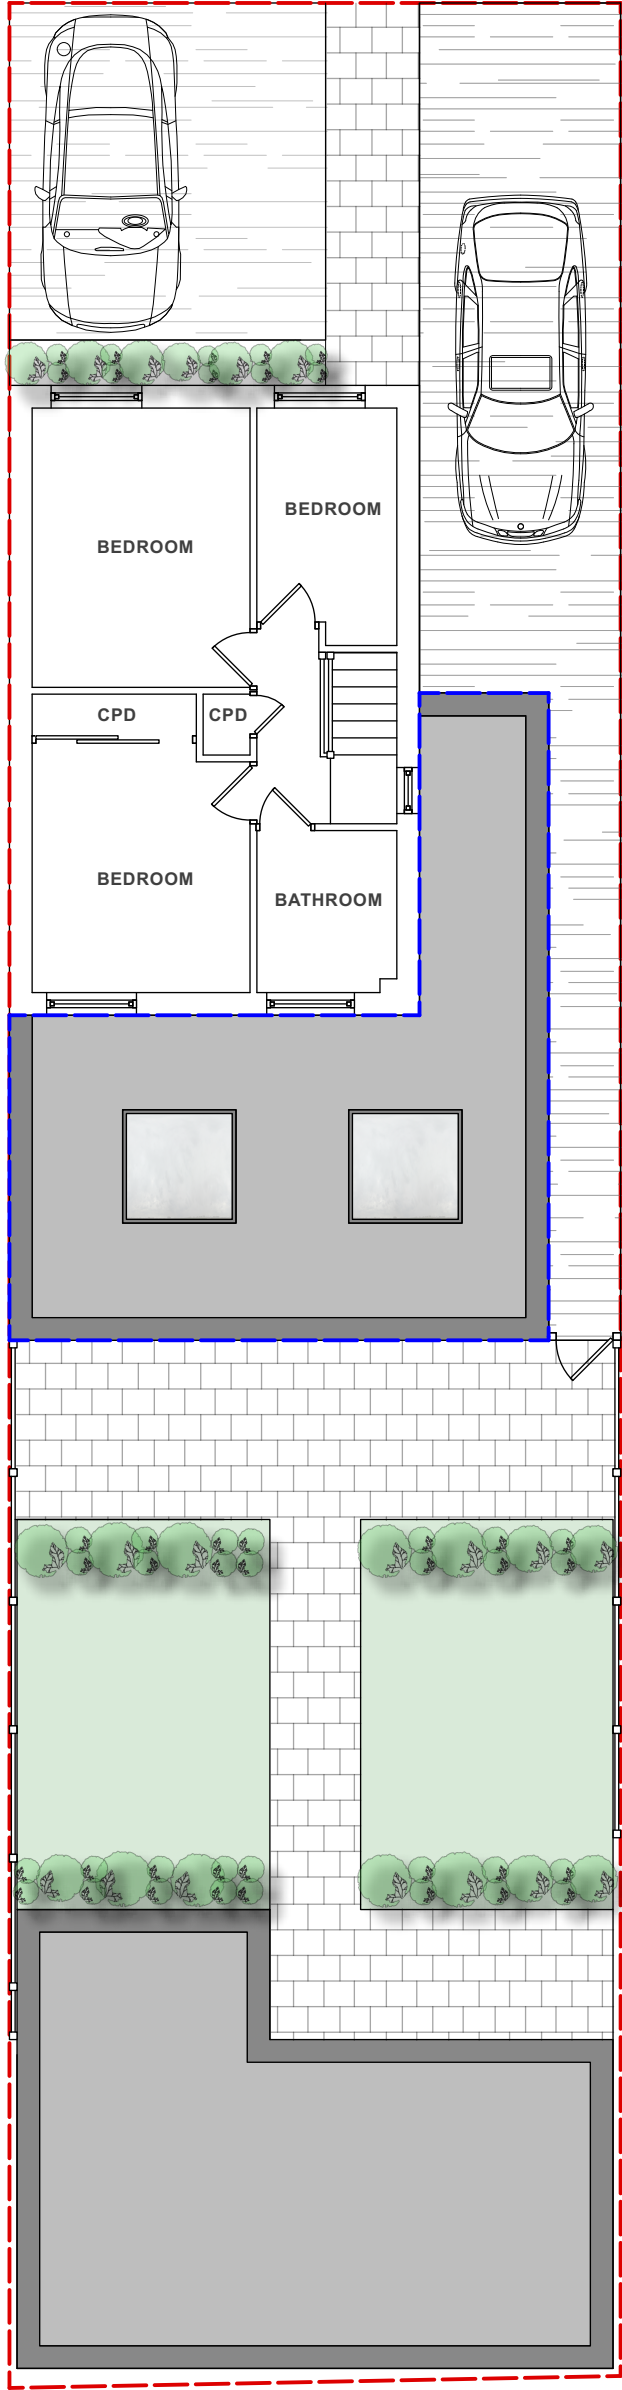

PROPOSED FIRST FLOOR PLAN 1:100

--- PREVIOUSLY PERMITTED EXTENSION (NOT PART OF APPLICATION)

0 2m 4m 6m 8m 10m

Scale 100




PROPOSED FRONT ELEVATION 1:100

--- PREVIOUSLY PERMITTED EXTENSION (NOT PART OF APPLICATION)

0 2m 4m 6m 8m 10m

Scale 100

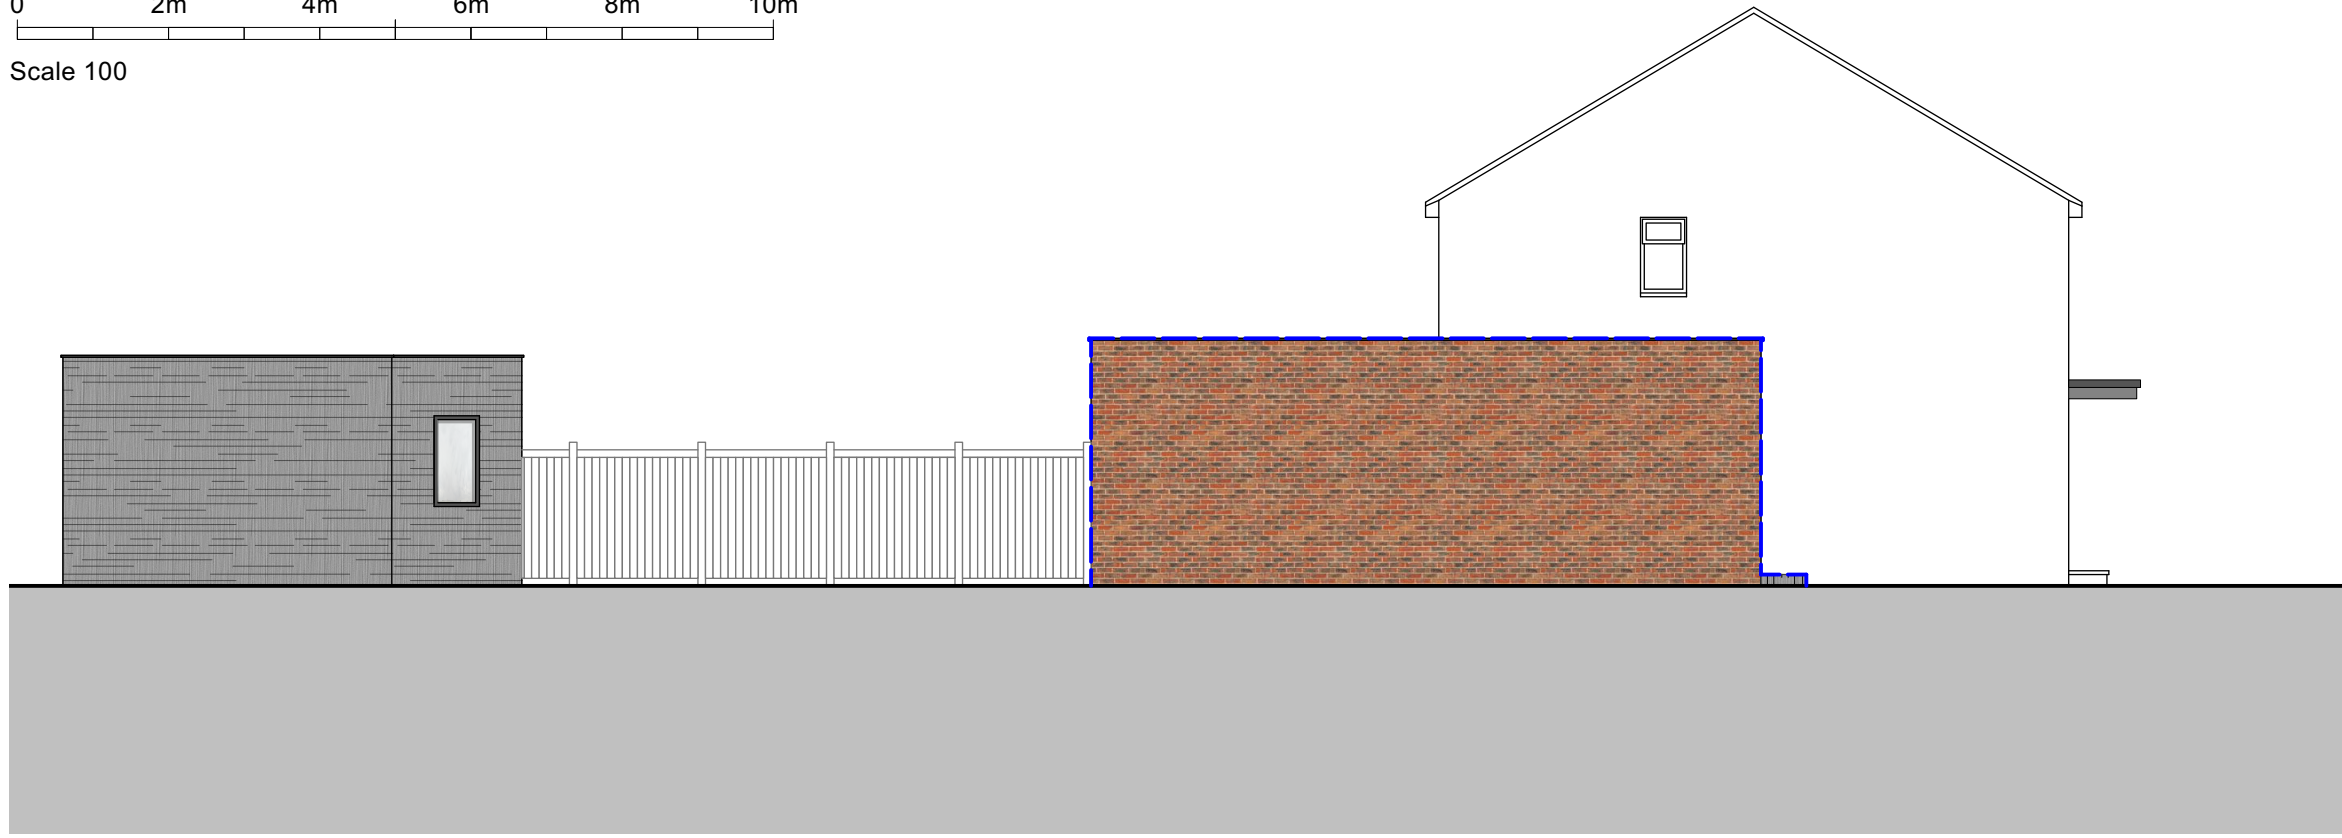


PROPOSED SIDE ELEVATION 1:100

--- PREVIOUSLY PERMITTED EXTENSION (NOT PART OF APPLICATION)

0 2m 4m 6m 8m 10m

Scale 100

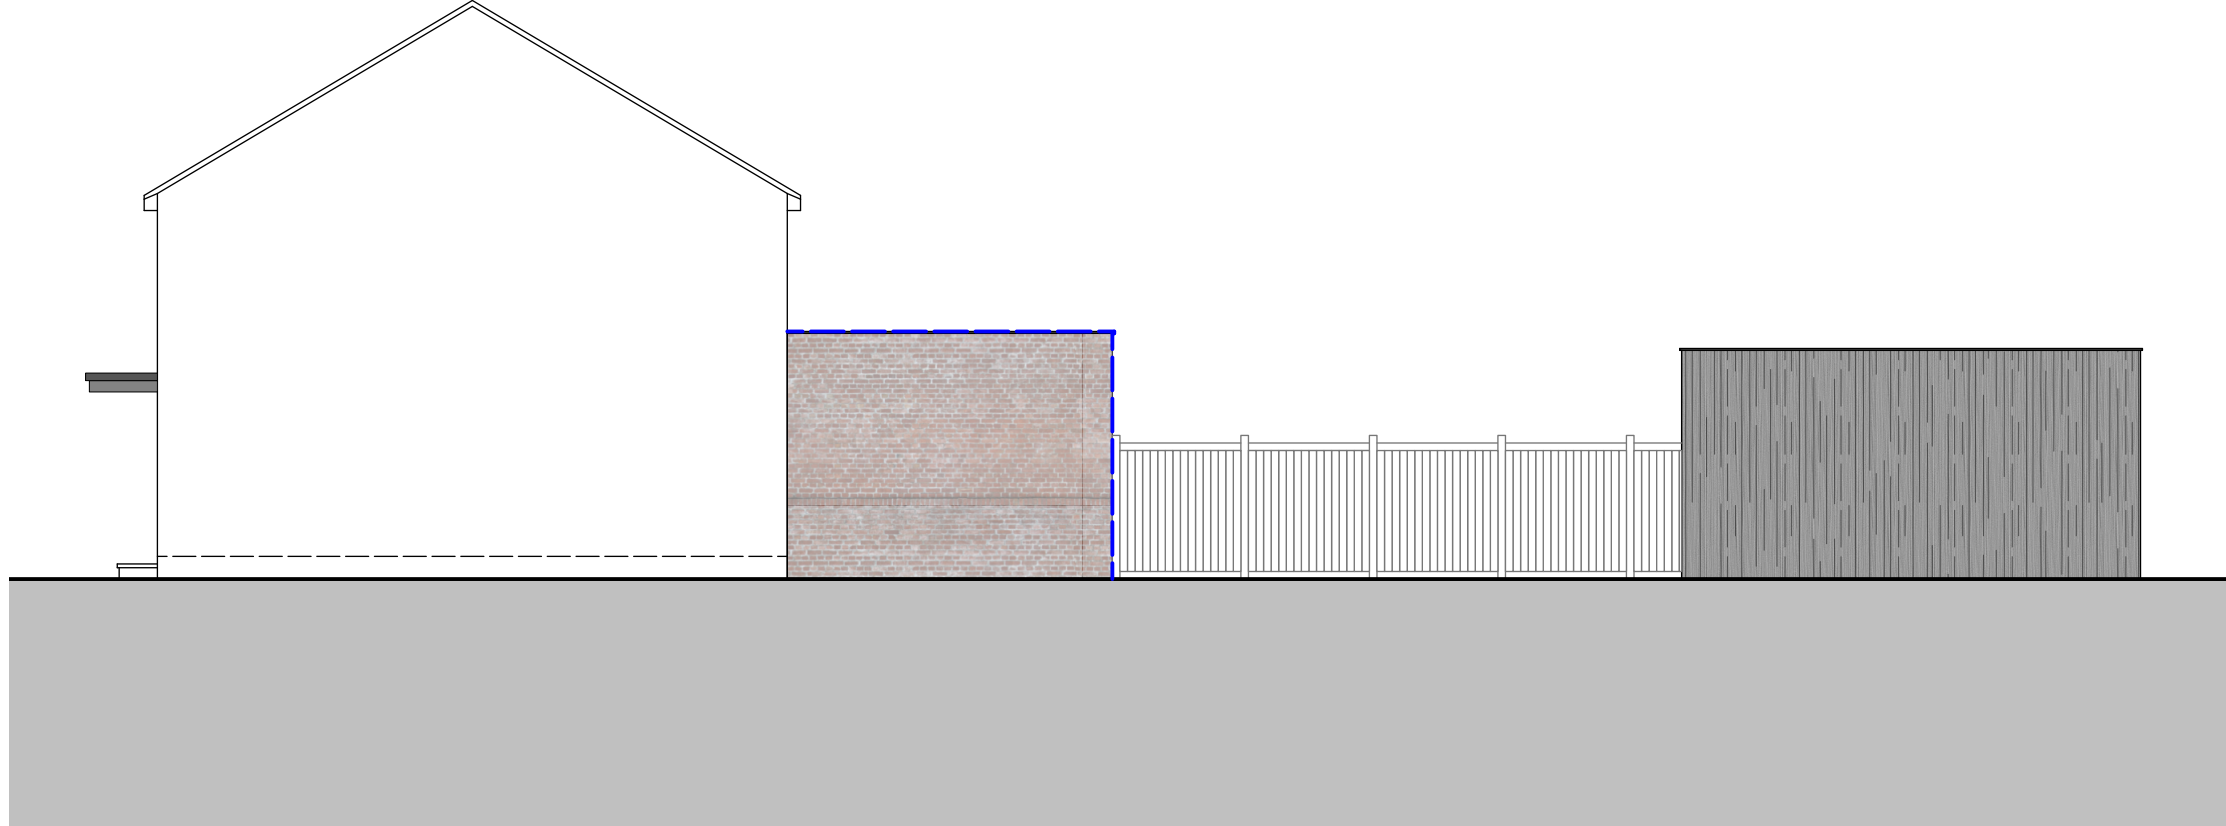


PROPOSED SIDE ELEVATION 1:100

--- PREVIOUSLY PERMITTED EXTENSION (NOT PART OF APPLICATION)

0 2m 4m 6m 8m 10m


Scale 100

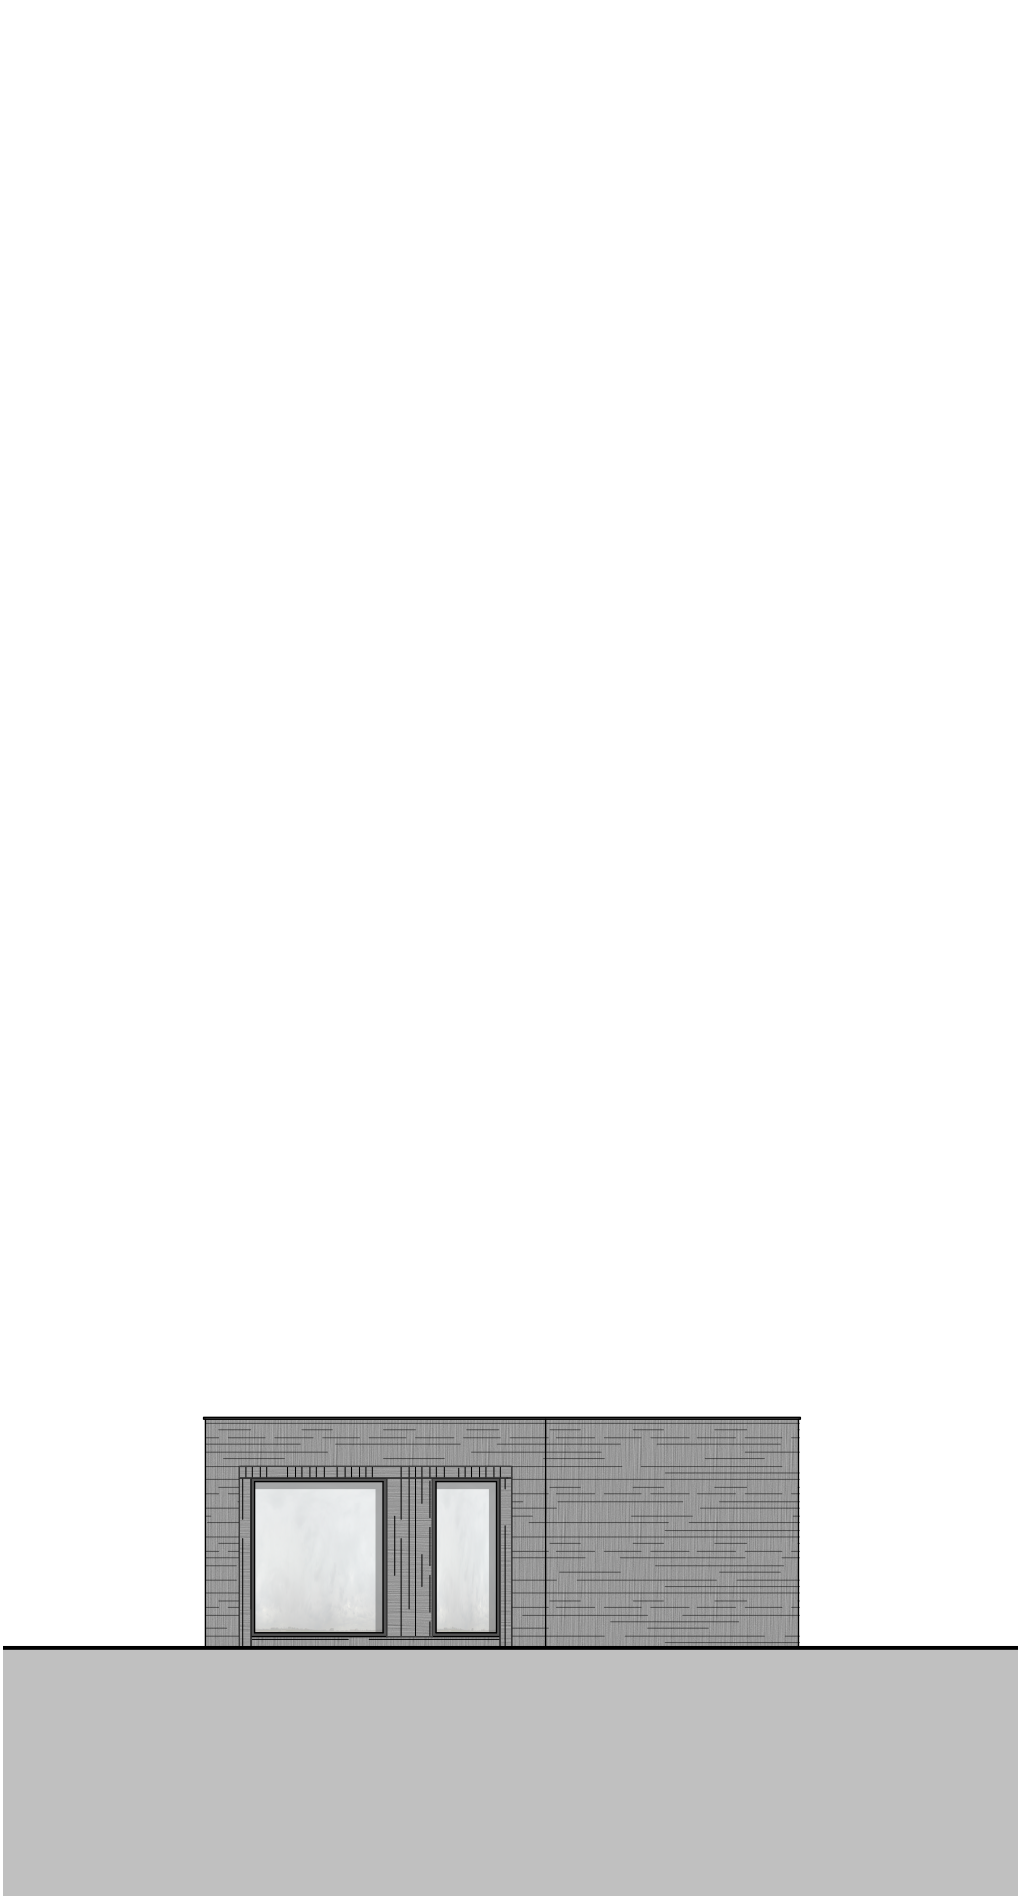

PROPOSED FRONT ELEVATION OF ANNEXE 1:100

0 2m 4m 6m 8m 10m

Scale 100

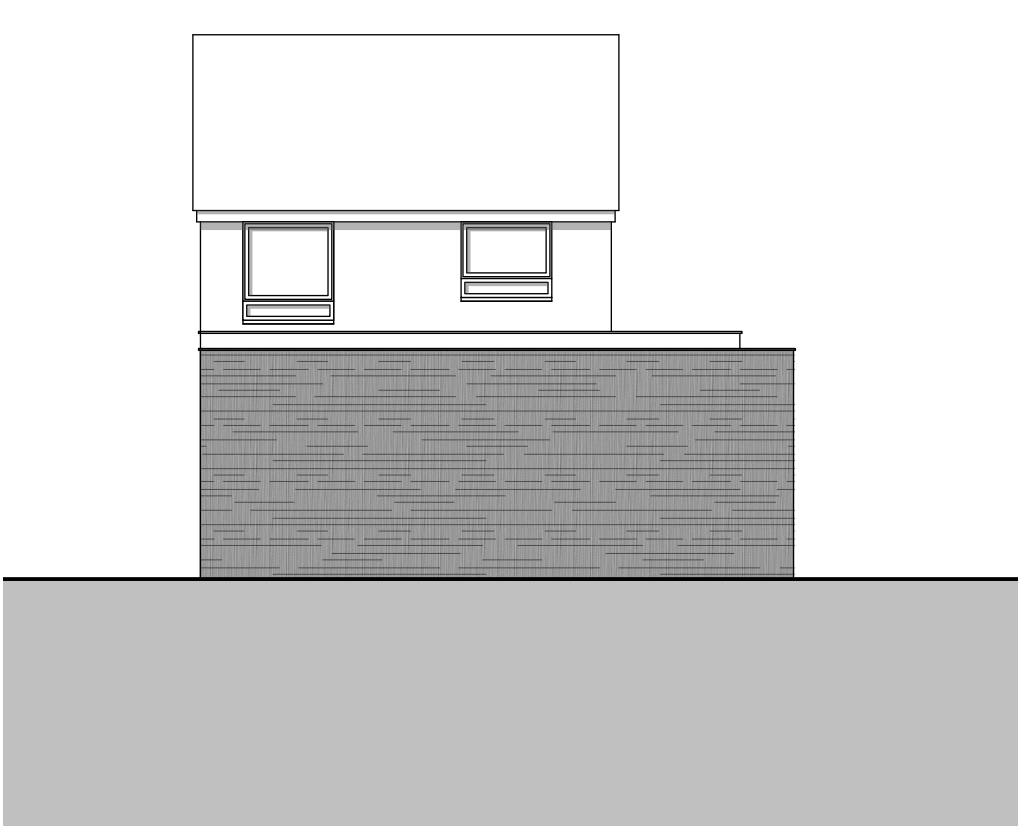

PROPOSED REAR ELEVATION 1:100

0 2m 4m 6m 8m 10m

Scale 100