
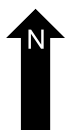
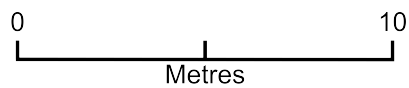


95-shed

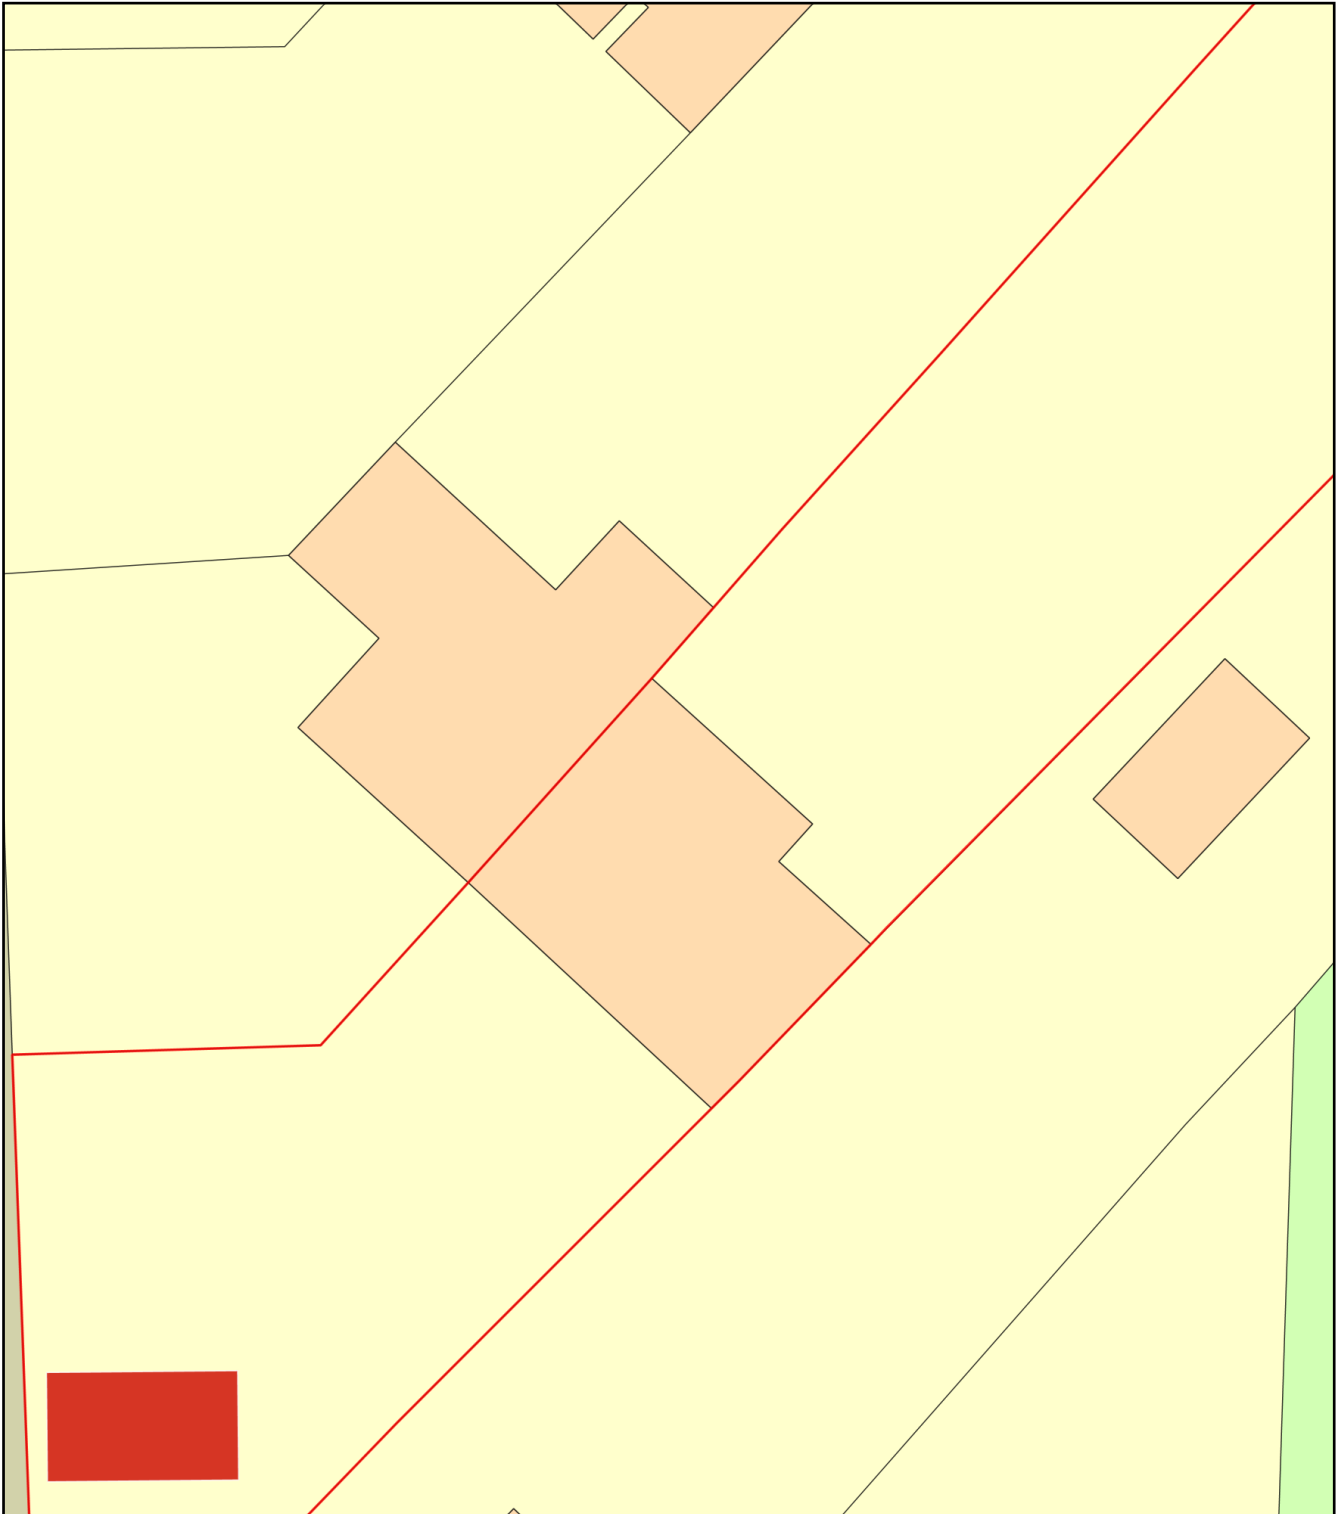

Plan Produced for: Eastleigh Borough Council

Date Produced: 12 Nov 2024

Plan Reference Number: TQRQM24317210953167

Scale: 1:200 @ A4