

Eastleigh Town Centre

Communication Hub Proposal

Site C Pavement outside
Swan Centre Car Park, Wells Place
SO50 5PB

SITE PLAN & IMAGES

JCDecaux



Pavement outside

o/s Swan Centre Car Park, Wells Place

SO50 5PB

Easting: 445621



Northing: 118849

 APPLICATION SITE



Scale 1:1250



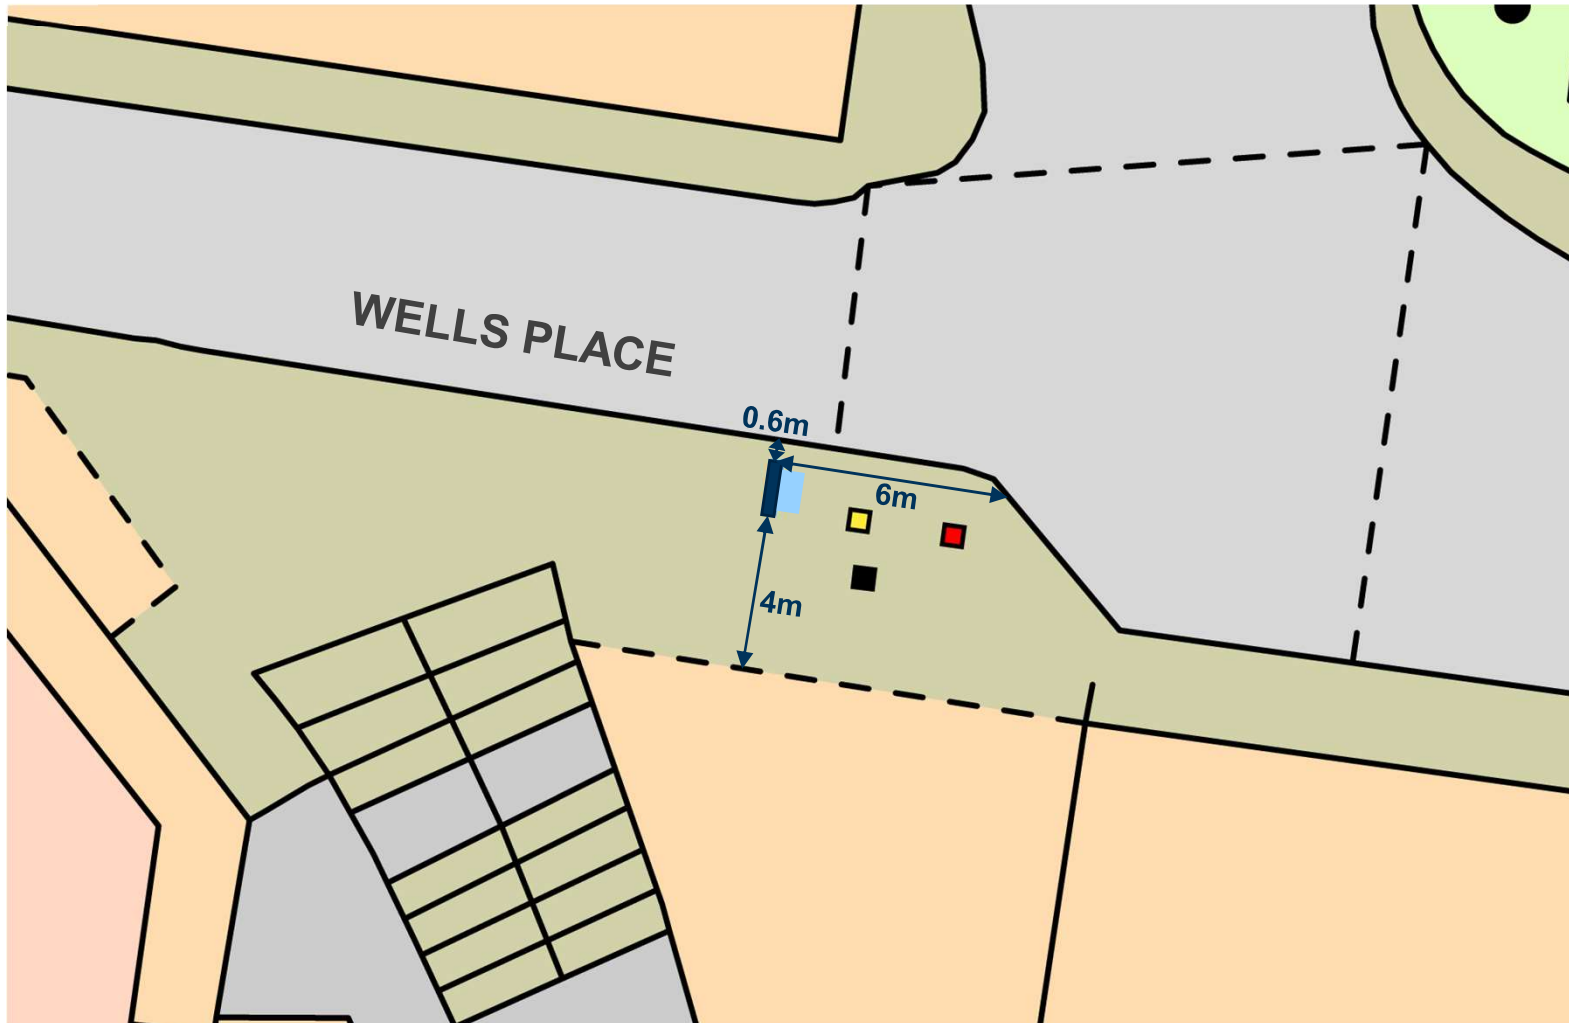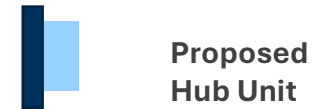

Pavement outside
o/s Swan Centre Car Park, Wells Place
SO50 5PB



Existing Street View



Proposed Street View

Pavement outside
o/s Swan Centre Car Park, Wells Place
SO50 5PB




Existing Street View



Proposed Street View

Hub Unit Elevations

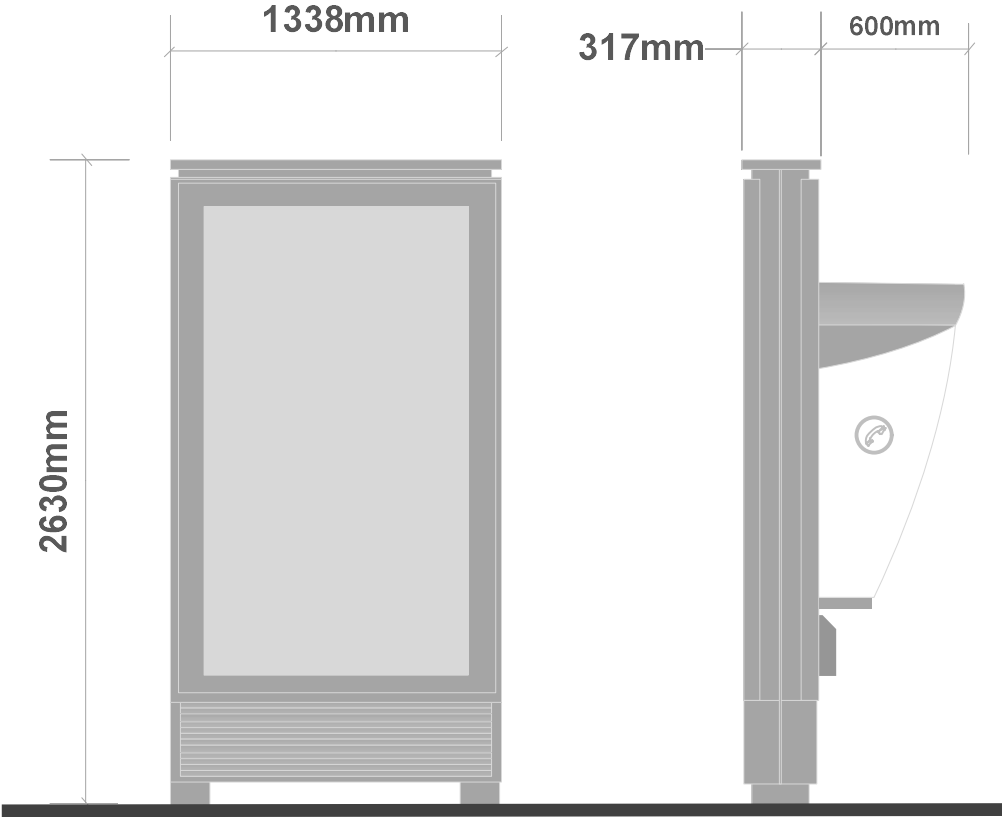

Scale 1:20



Hub Unit Examples

