

Eastleigh Town Centre

Communication Hub Proposal

Site A Pavement outside
44 – 50 High Street
SO50 5LE

SITE PLAN & IMAGES

JCDecaux



Pavement outside

o/s 44 – 50 High Street


SO50 5LE

Easting: 445491

Northing: 118894



APPLICATION SITE

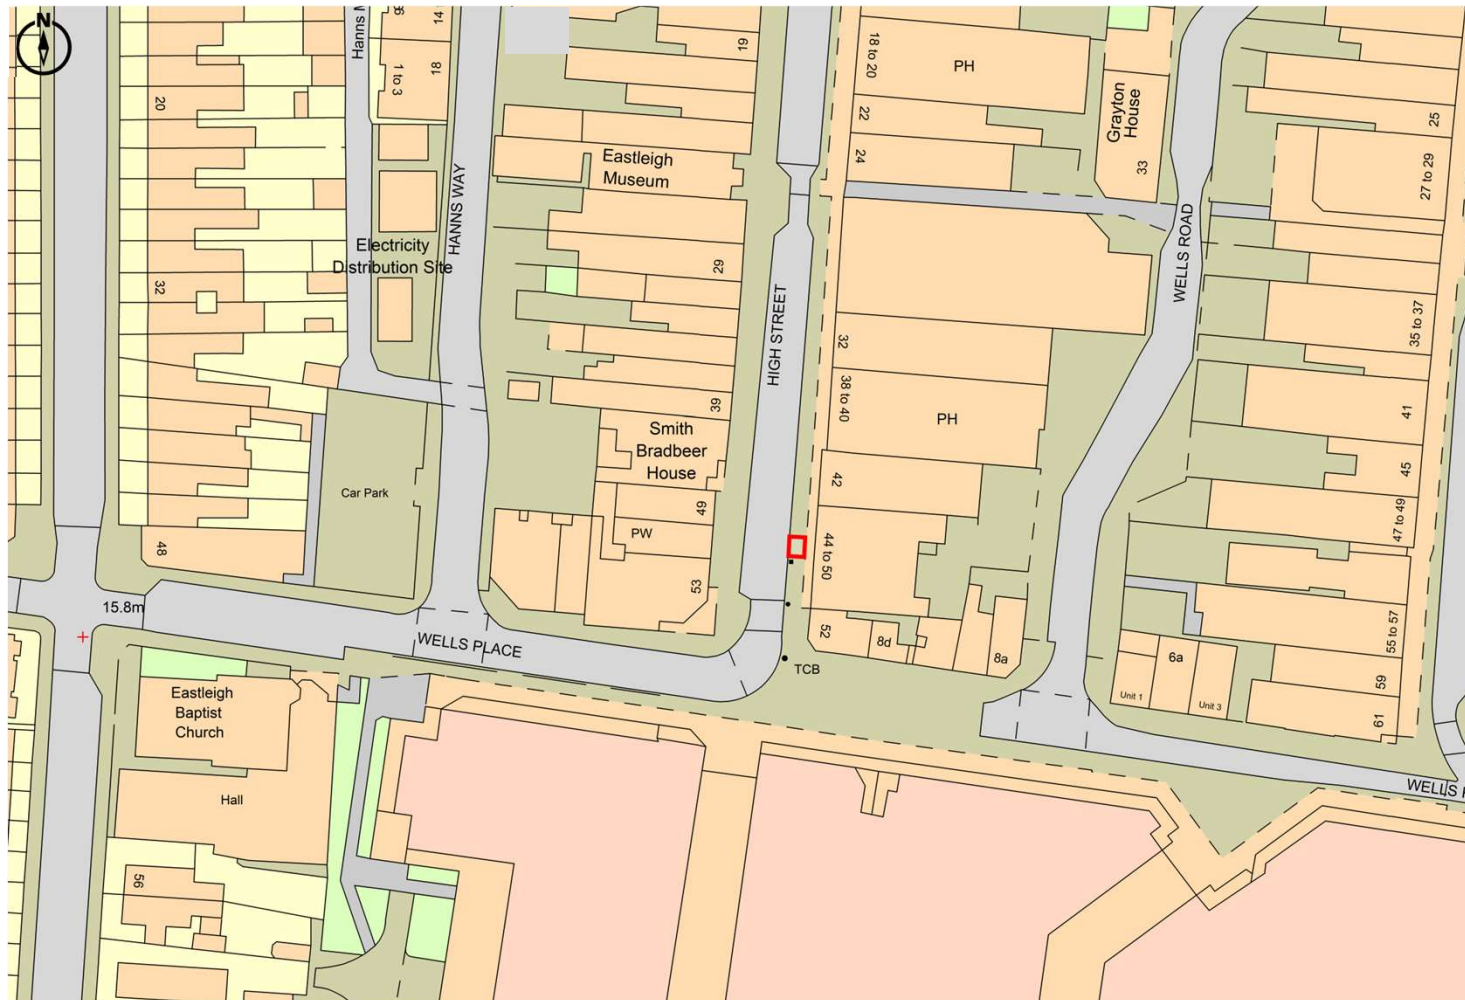

Scale 1:1250



JCDecaux



Pavement outside

o/s 44 – 50 High Street

SO50 5LE

Easting: 445491

Northing: 118894




Proposed
Hub Unit



Existing Bin
Location



Light Column

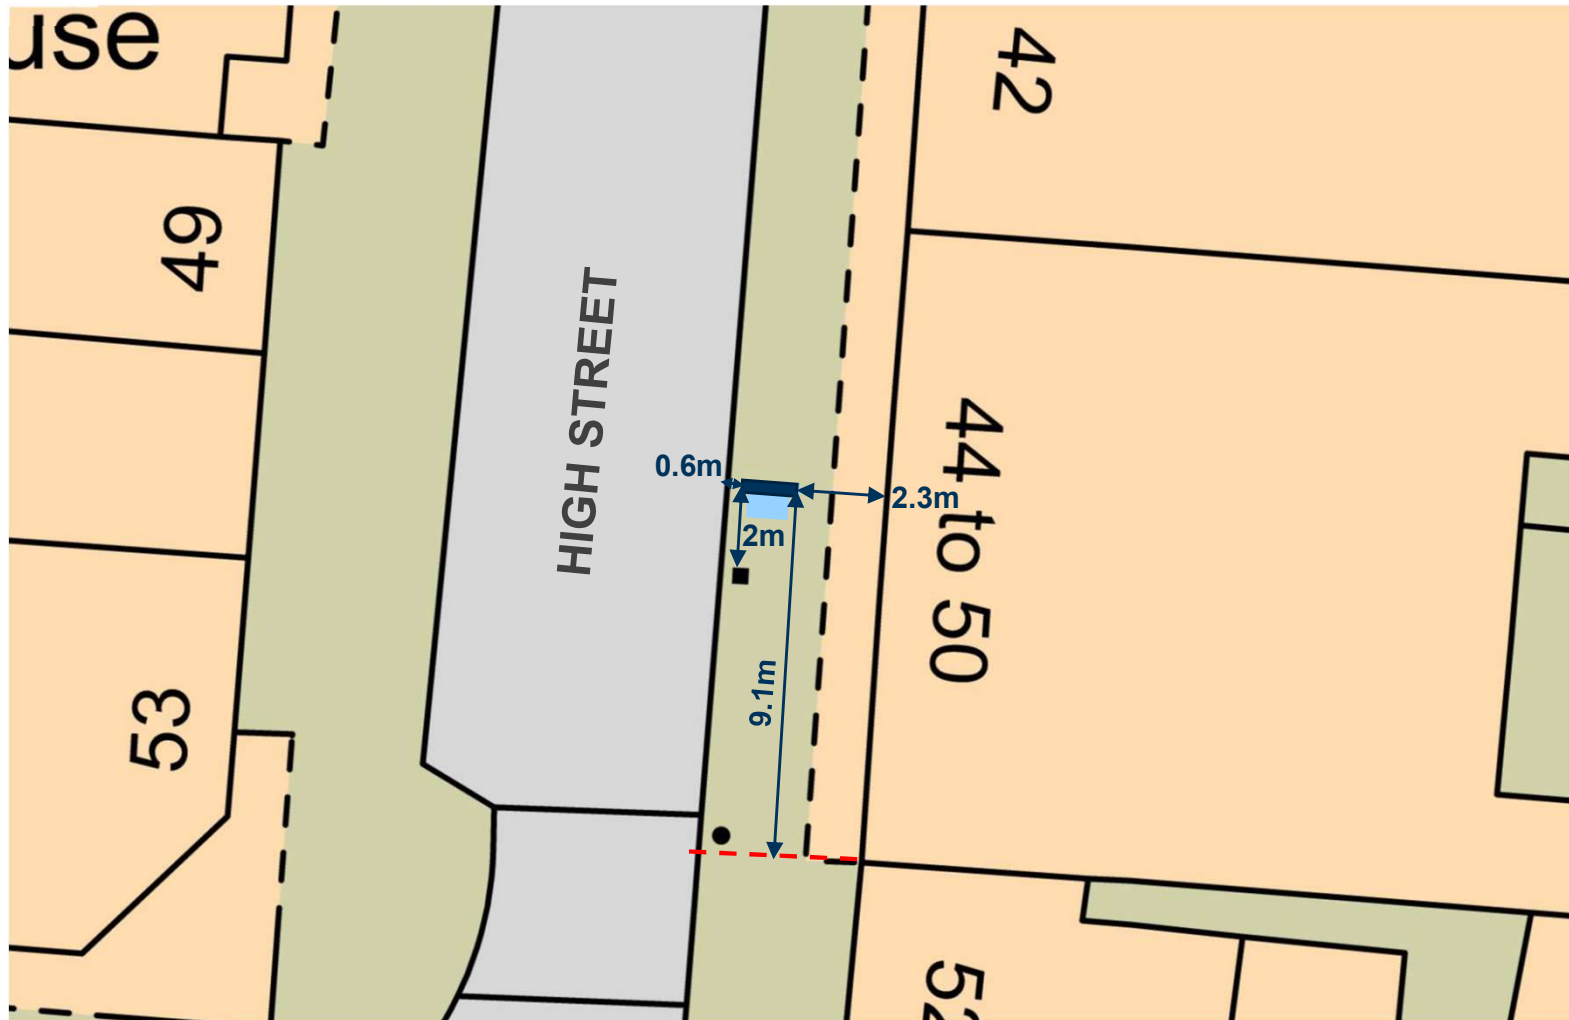

Scale 1:200





Existing Street View



Proposed Street View

Pavement outside
o/s 44 – 50 High Street
SO50 5LE




Existing Street View



Proposed Street View

Hub Unit Elevations

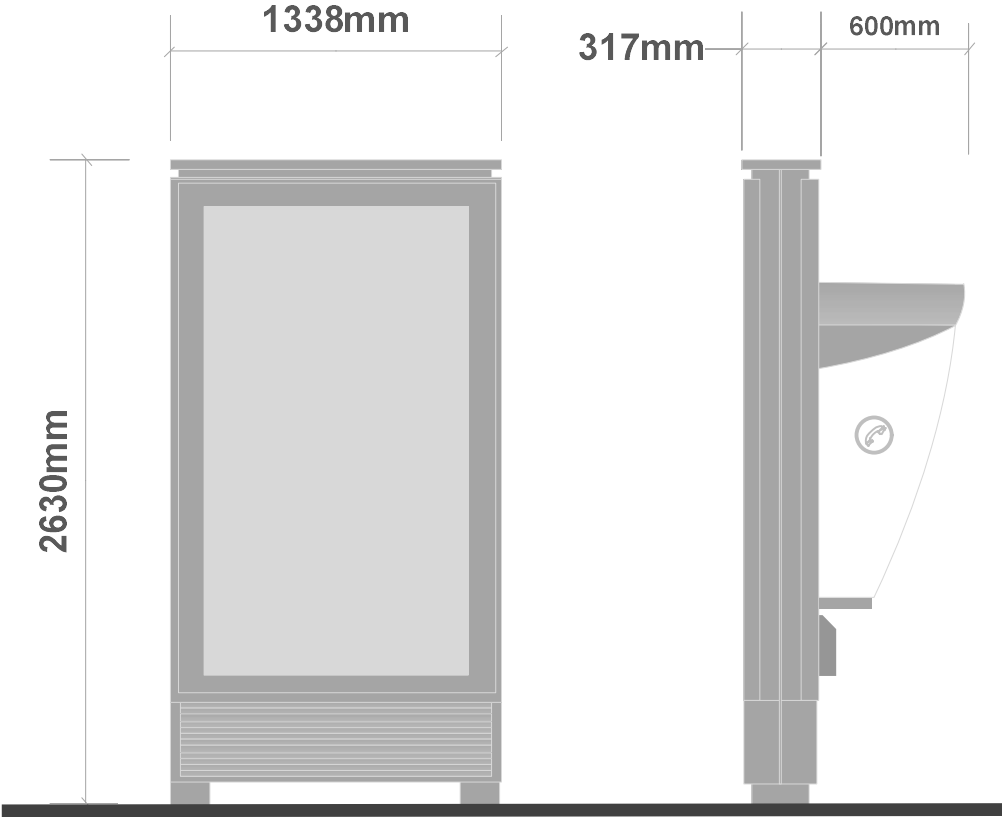

Scale 1:20



Hub Unit Examples

