
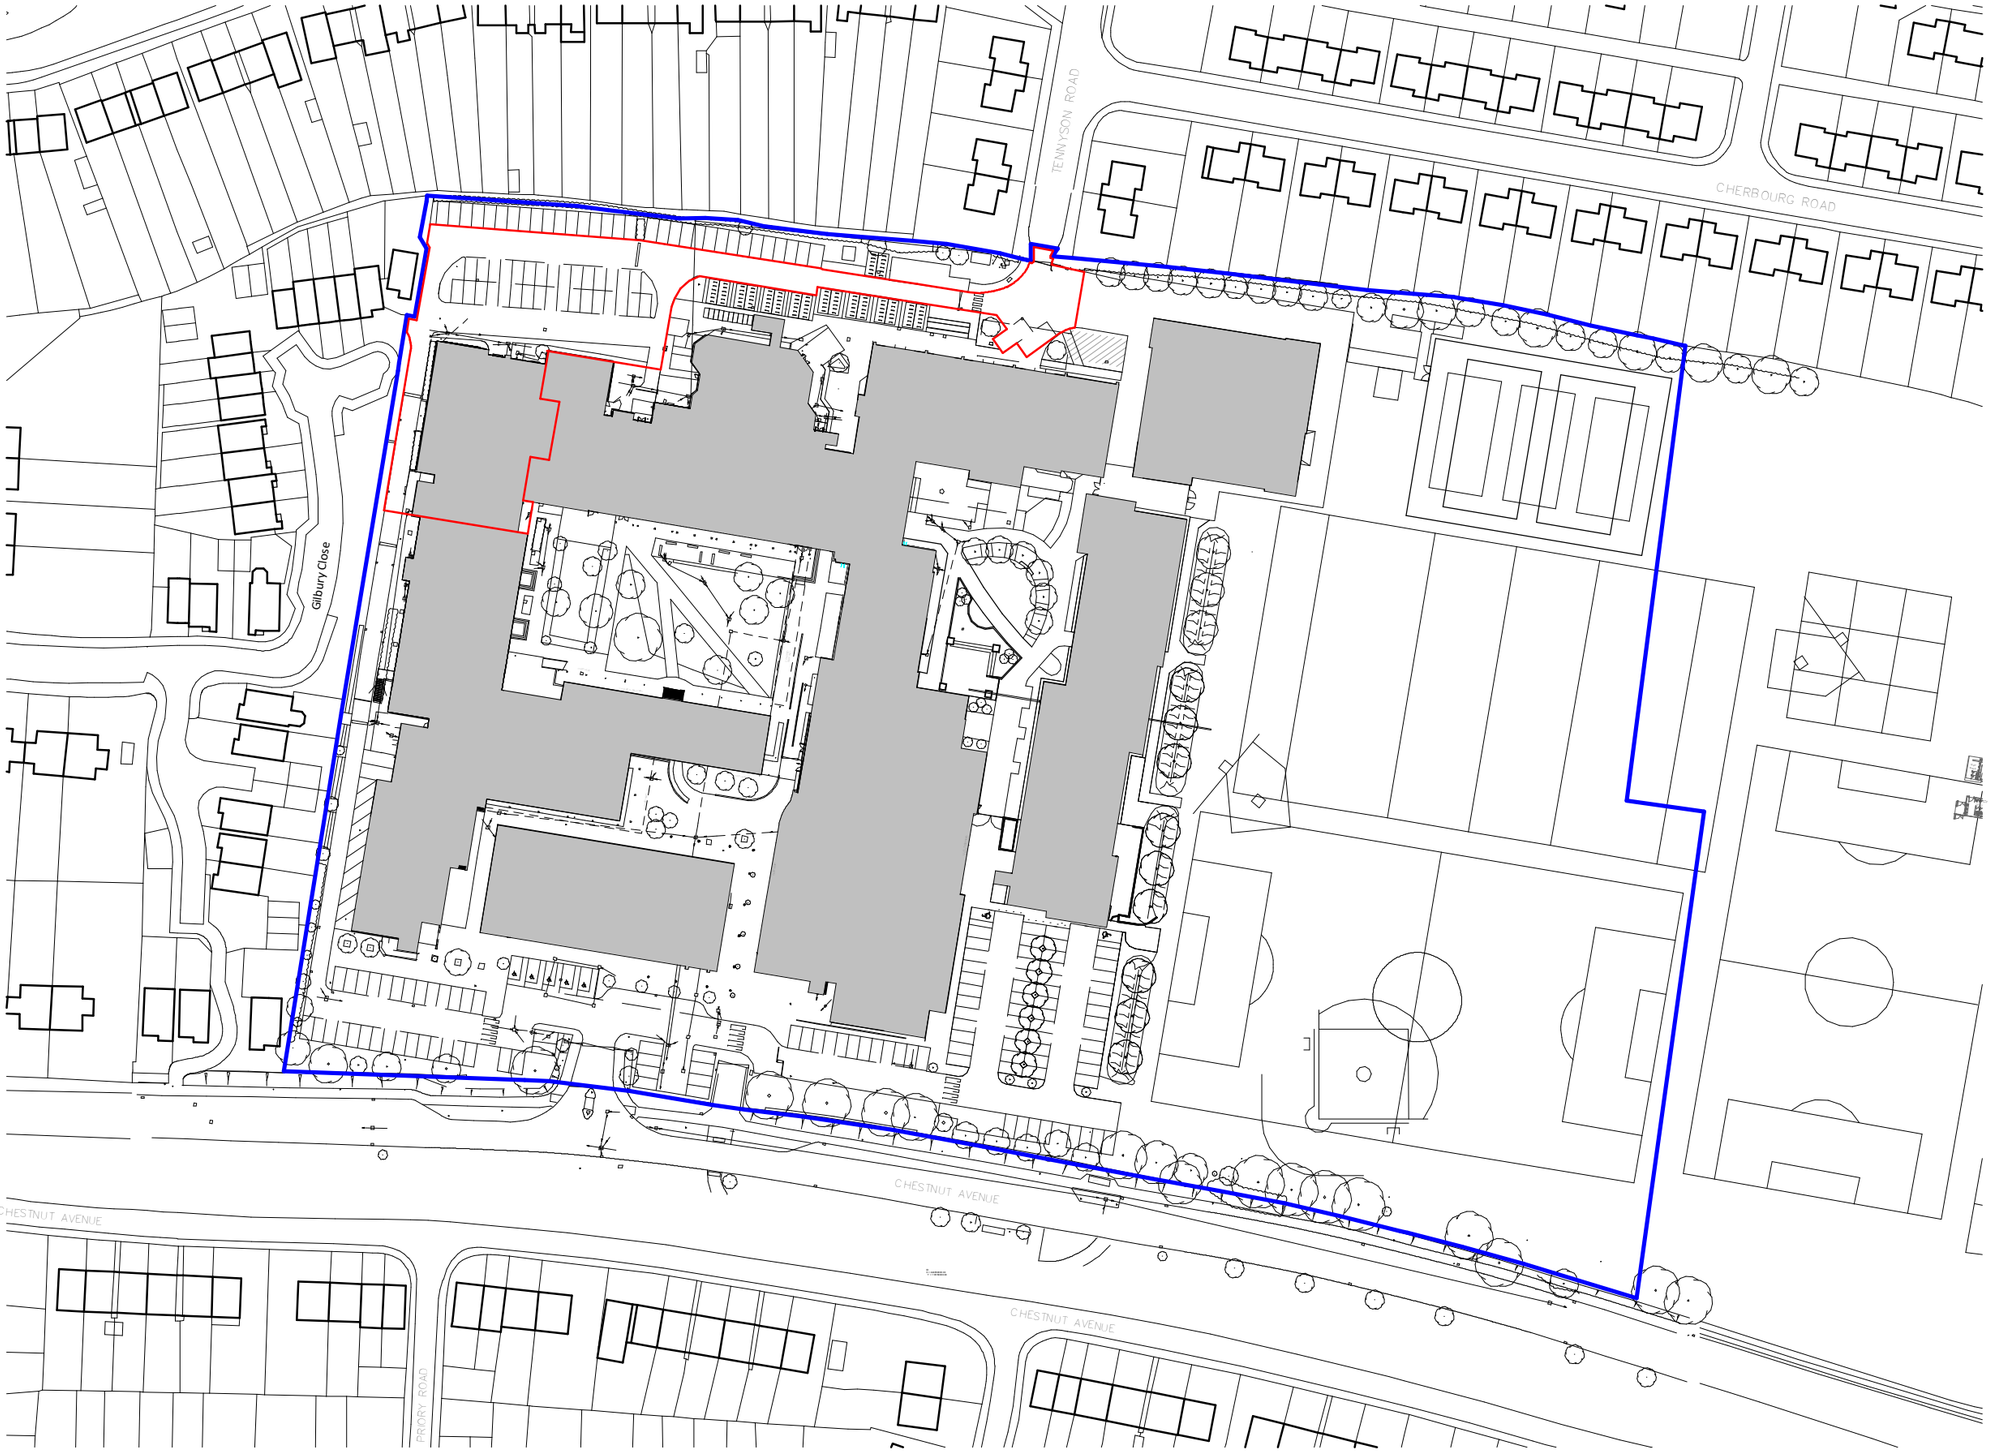


Planning (Hampshire Building) - Site Location Plan
1 : 1250

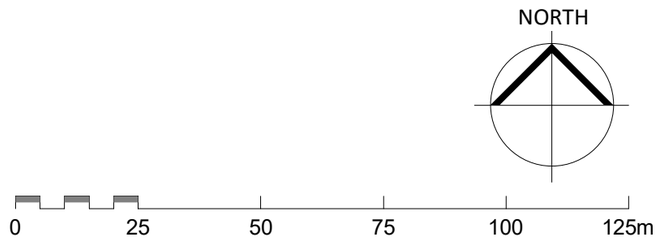

Responsibility is not accepted for errors made by others in scaling from this drawing.
All construction information should be taken from figured dimensions only.

0mm 50mm

: Site Boundary

: Application Boundary

STATUS	REV	DATE	DESCRIPTION
PL	PL01	12/11/24	Planning Issue - Hamphire Building Roof

CLIENT
Barton Peveril College

REVISED BY
SF

CHECKED BY
VG

ORIGINATOR NO
156376

CONSULTANT
STRIDE TREGLOWN
www.stridetreglown.com
© Stride Treglown Limited 2017

PROJECT
BPC Internal Alterations 2024
Chestnut Ave, Eastleigh, SO50 5ZA

DRAWING TITLE
Planning (Hampshire Building) - Proposed Site Location Plan

SUITABILITY STATUS
PL : PLANNING

SCALE
As indicated @ A3

PROJECT | ORIGINATOR | ZONE | LEVEL | TYPE | ROLE | CLASS. | NUMBER
156376-STL-XX-XX-DR-A-PL111

REVISION
PL01