


RUSKIN ROAD

58

62

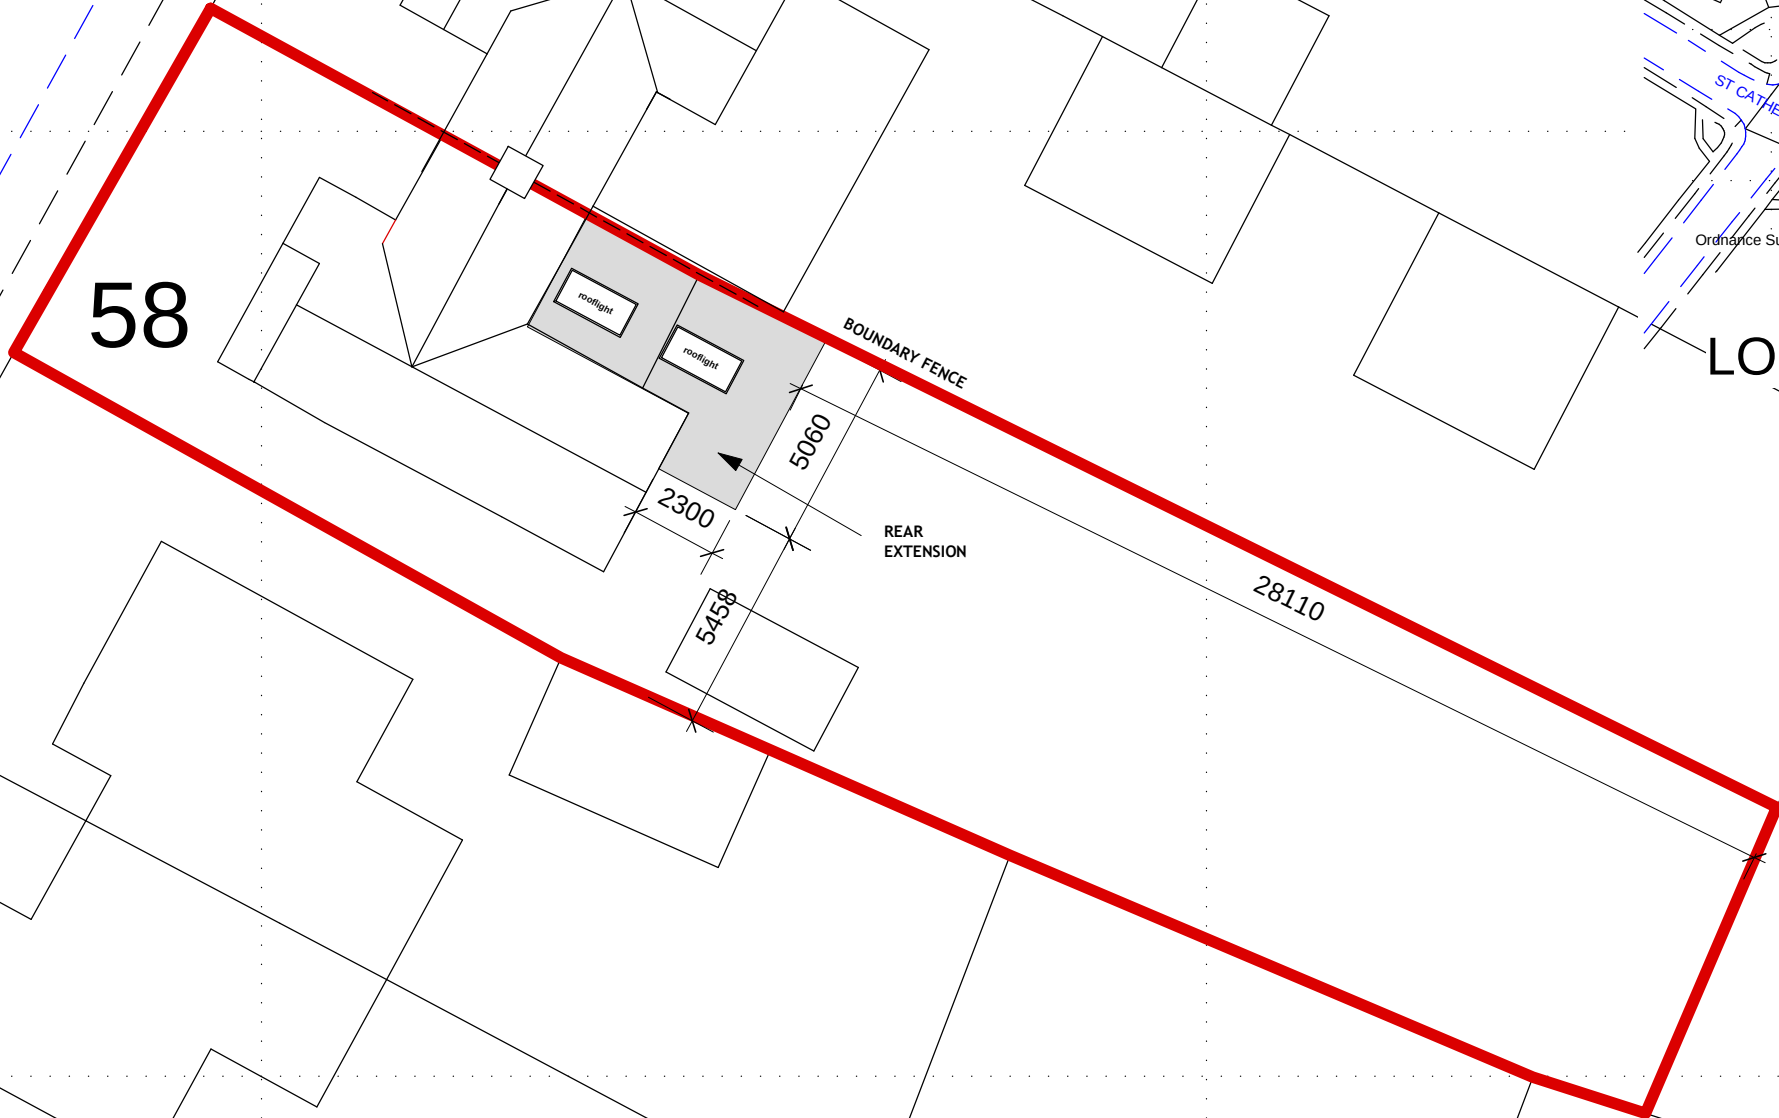


LOCATION PLAN 1:1250



BLOCK PLAN

1:200

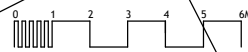

project	58 RUSKIN ROAD, EASTLEIGH, SO50 4JX				
client	MR AND MRS HARPER				
drawing	BLOCK AND LOCATION PLAN.				
date	NOV 2024	scale	1:200 1:1250	drawing no	PL01
			revision		