




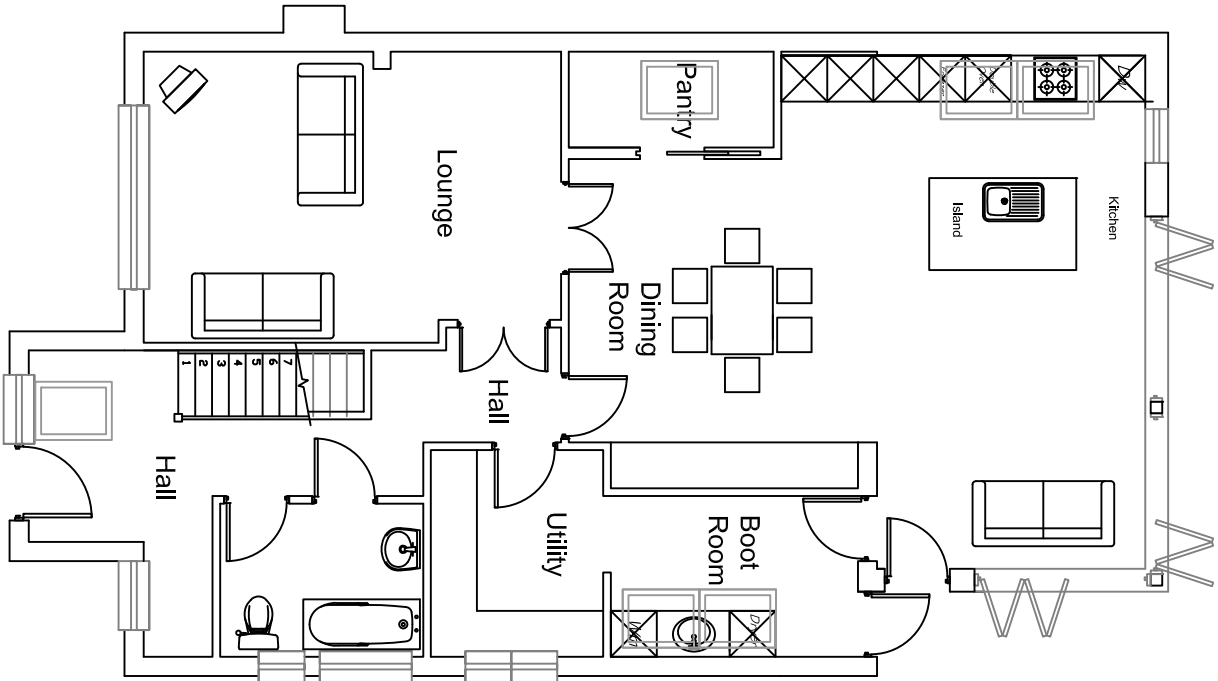


PROPOSED
GROUND
FLOOR A

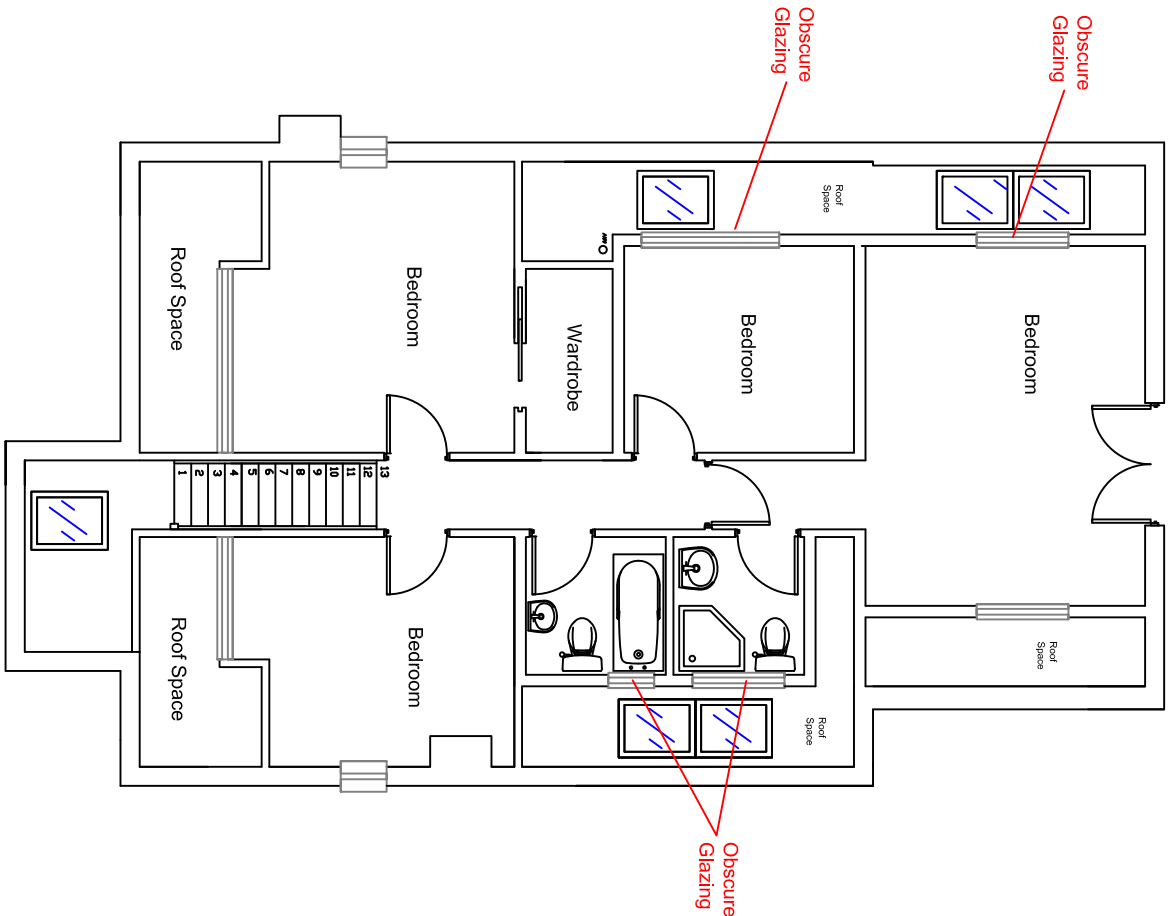

PROPOSED
FIRST
FLOOR A

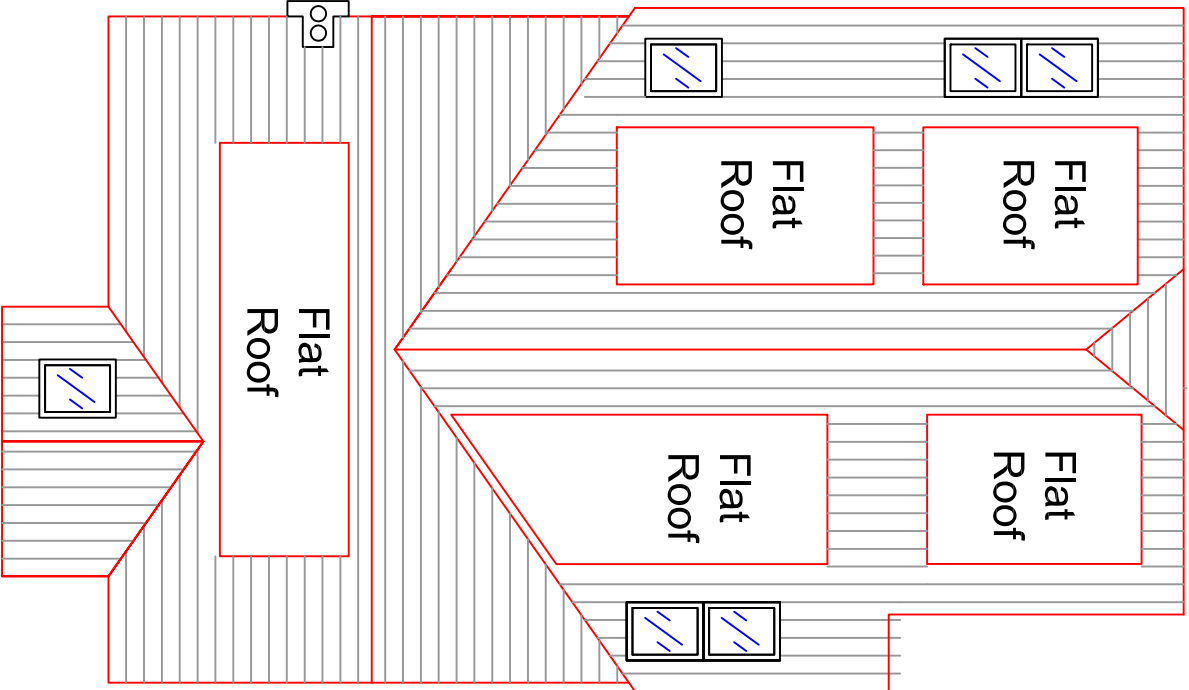

PROPOSED ROOF A

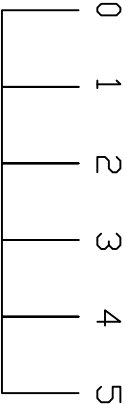

All dimensions & detail shown on this drawing to be checked on site by the contractor before construction. All work to be carried out in accordance with the Building Regulations, British & EU Standards, BS5588:1985 and the manufacturer's instructions.		
These drawings to be read in conjunction with the approved Building Notes for this project (separate A4 sheets & product information).		
Project Name/Address THE MOUNT, FAIR OAK, SD50 7BJ		
Client's name MURRAY		
Drawing Title: PROPOSED LAYOUTS		
Drawing Scale 1:100	Drawing No 005H	Date 18/6/2024