

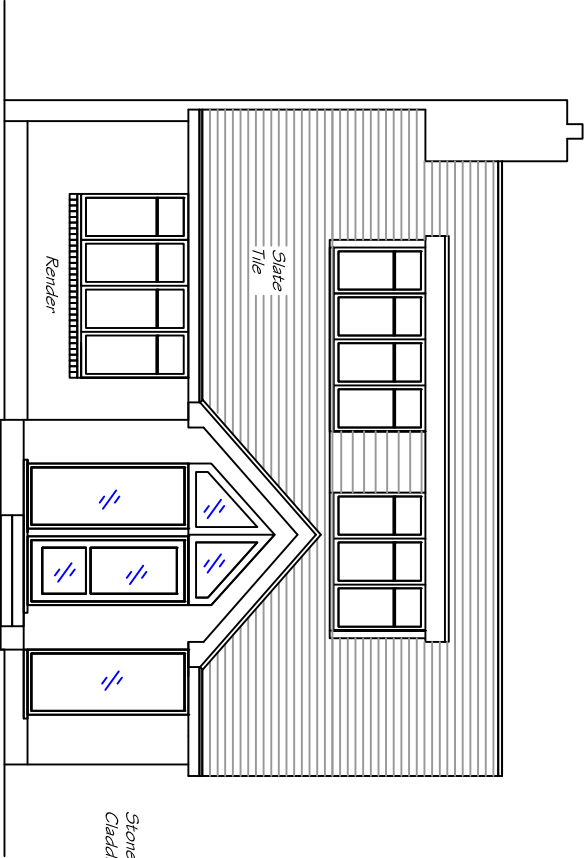



Fascia, Soffits, Doors and Windows to be Amphrocite Grey.
Black Gutters and Slate Roof.

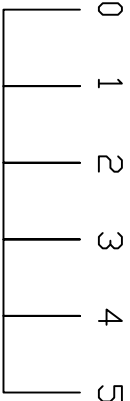


PROPOSED FRONT
ELEVATION A.

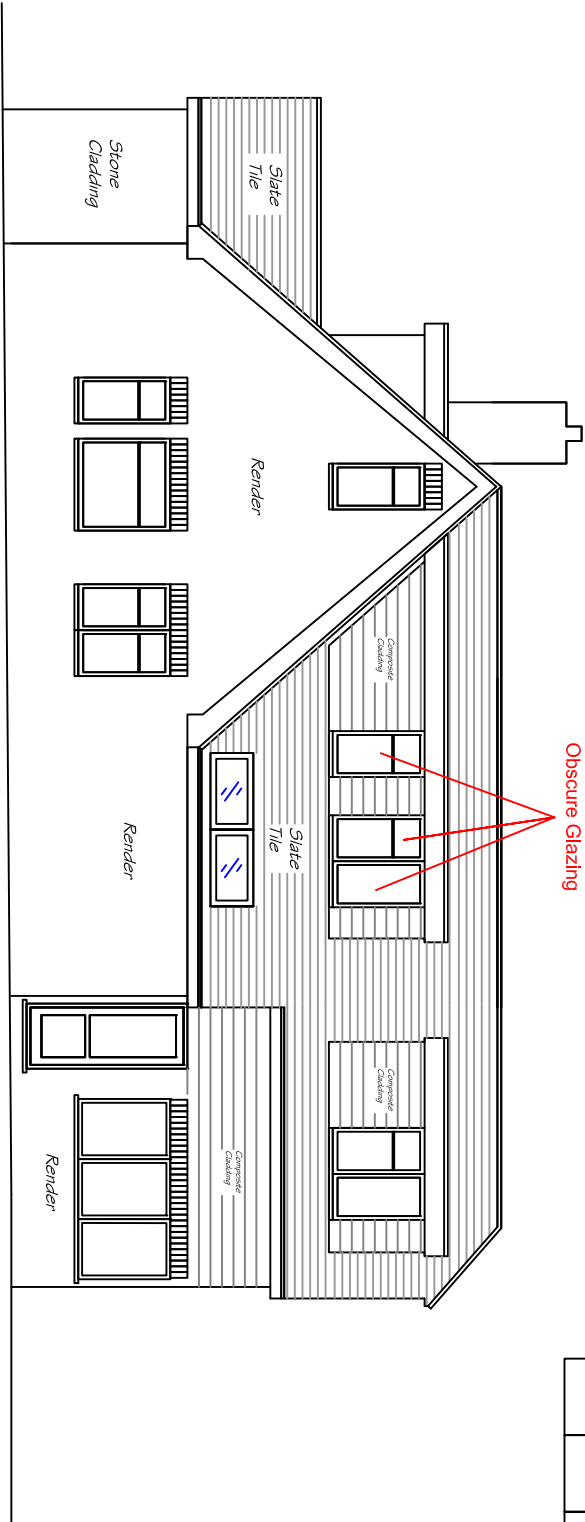

PROPOSED
SIDE ELEVATION A.

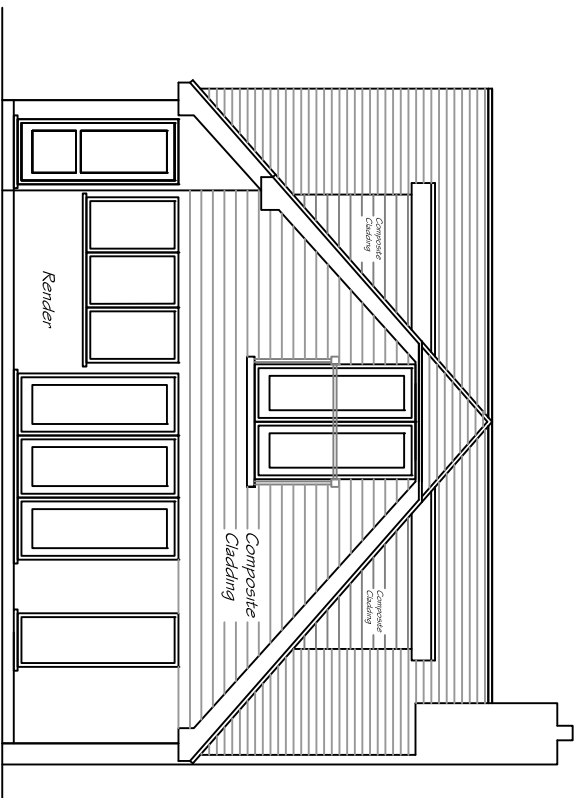

PROPOSED
REAR
ELEVATION A.

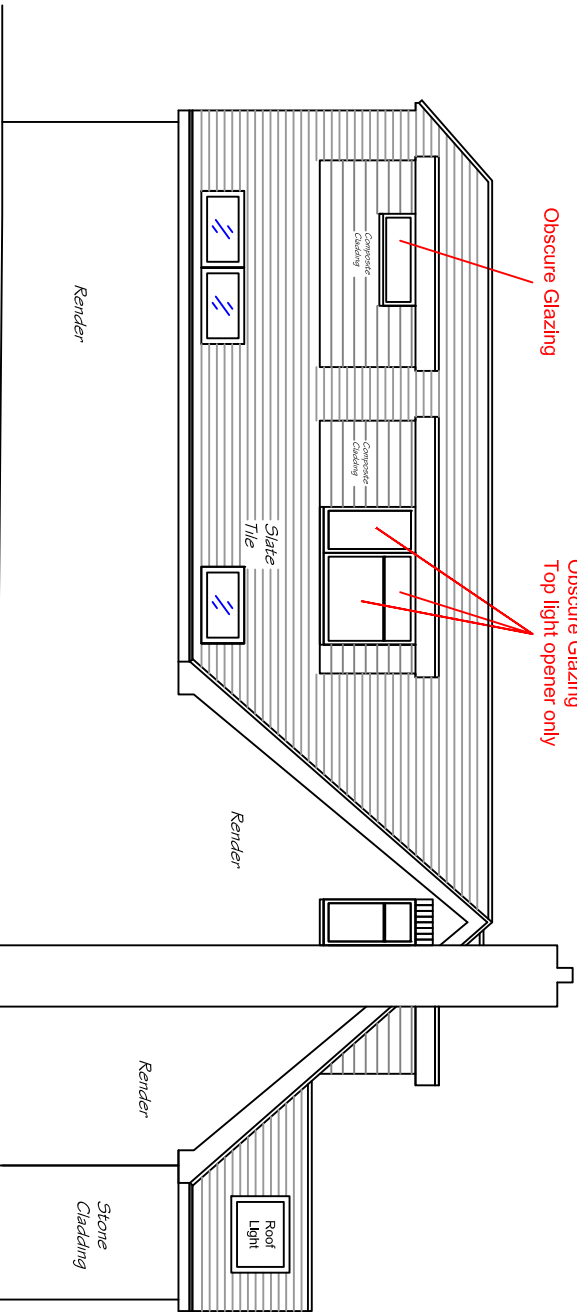

PROPOSED
SIDE ELEVATION A.

All drawings to be checked on site by the contractor before fabrication & erection. Revised drawings with proper reference will be acceptable for the circumstances in which they are used. All drawings shall be in accordance with the applicable and manufacturers recommendations.

These drawings to be used in conjunction with the approved Building Notice for the project deposit at street & provide information.

Project Name/Address THE MOUNT,
WILLOW GROVE,
FAIR DAK,
SD50 7BJ

Clients name MURRAY

Drawing Title: PROPOSED ELEVATIONS A

Drawing Scale	Drawing No	Date
1:100	006F	18/6/2024