


0m 10m

Rev	By	Notes
A	OR	18/11/2024 - Building no's & road names added

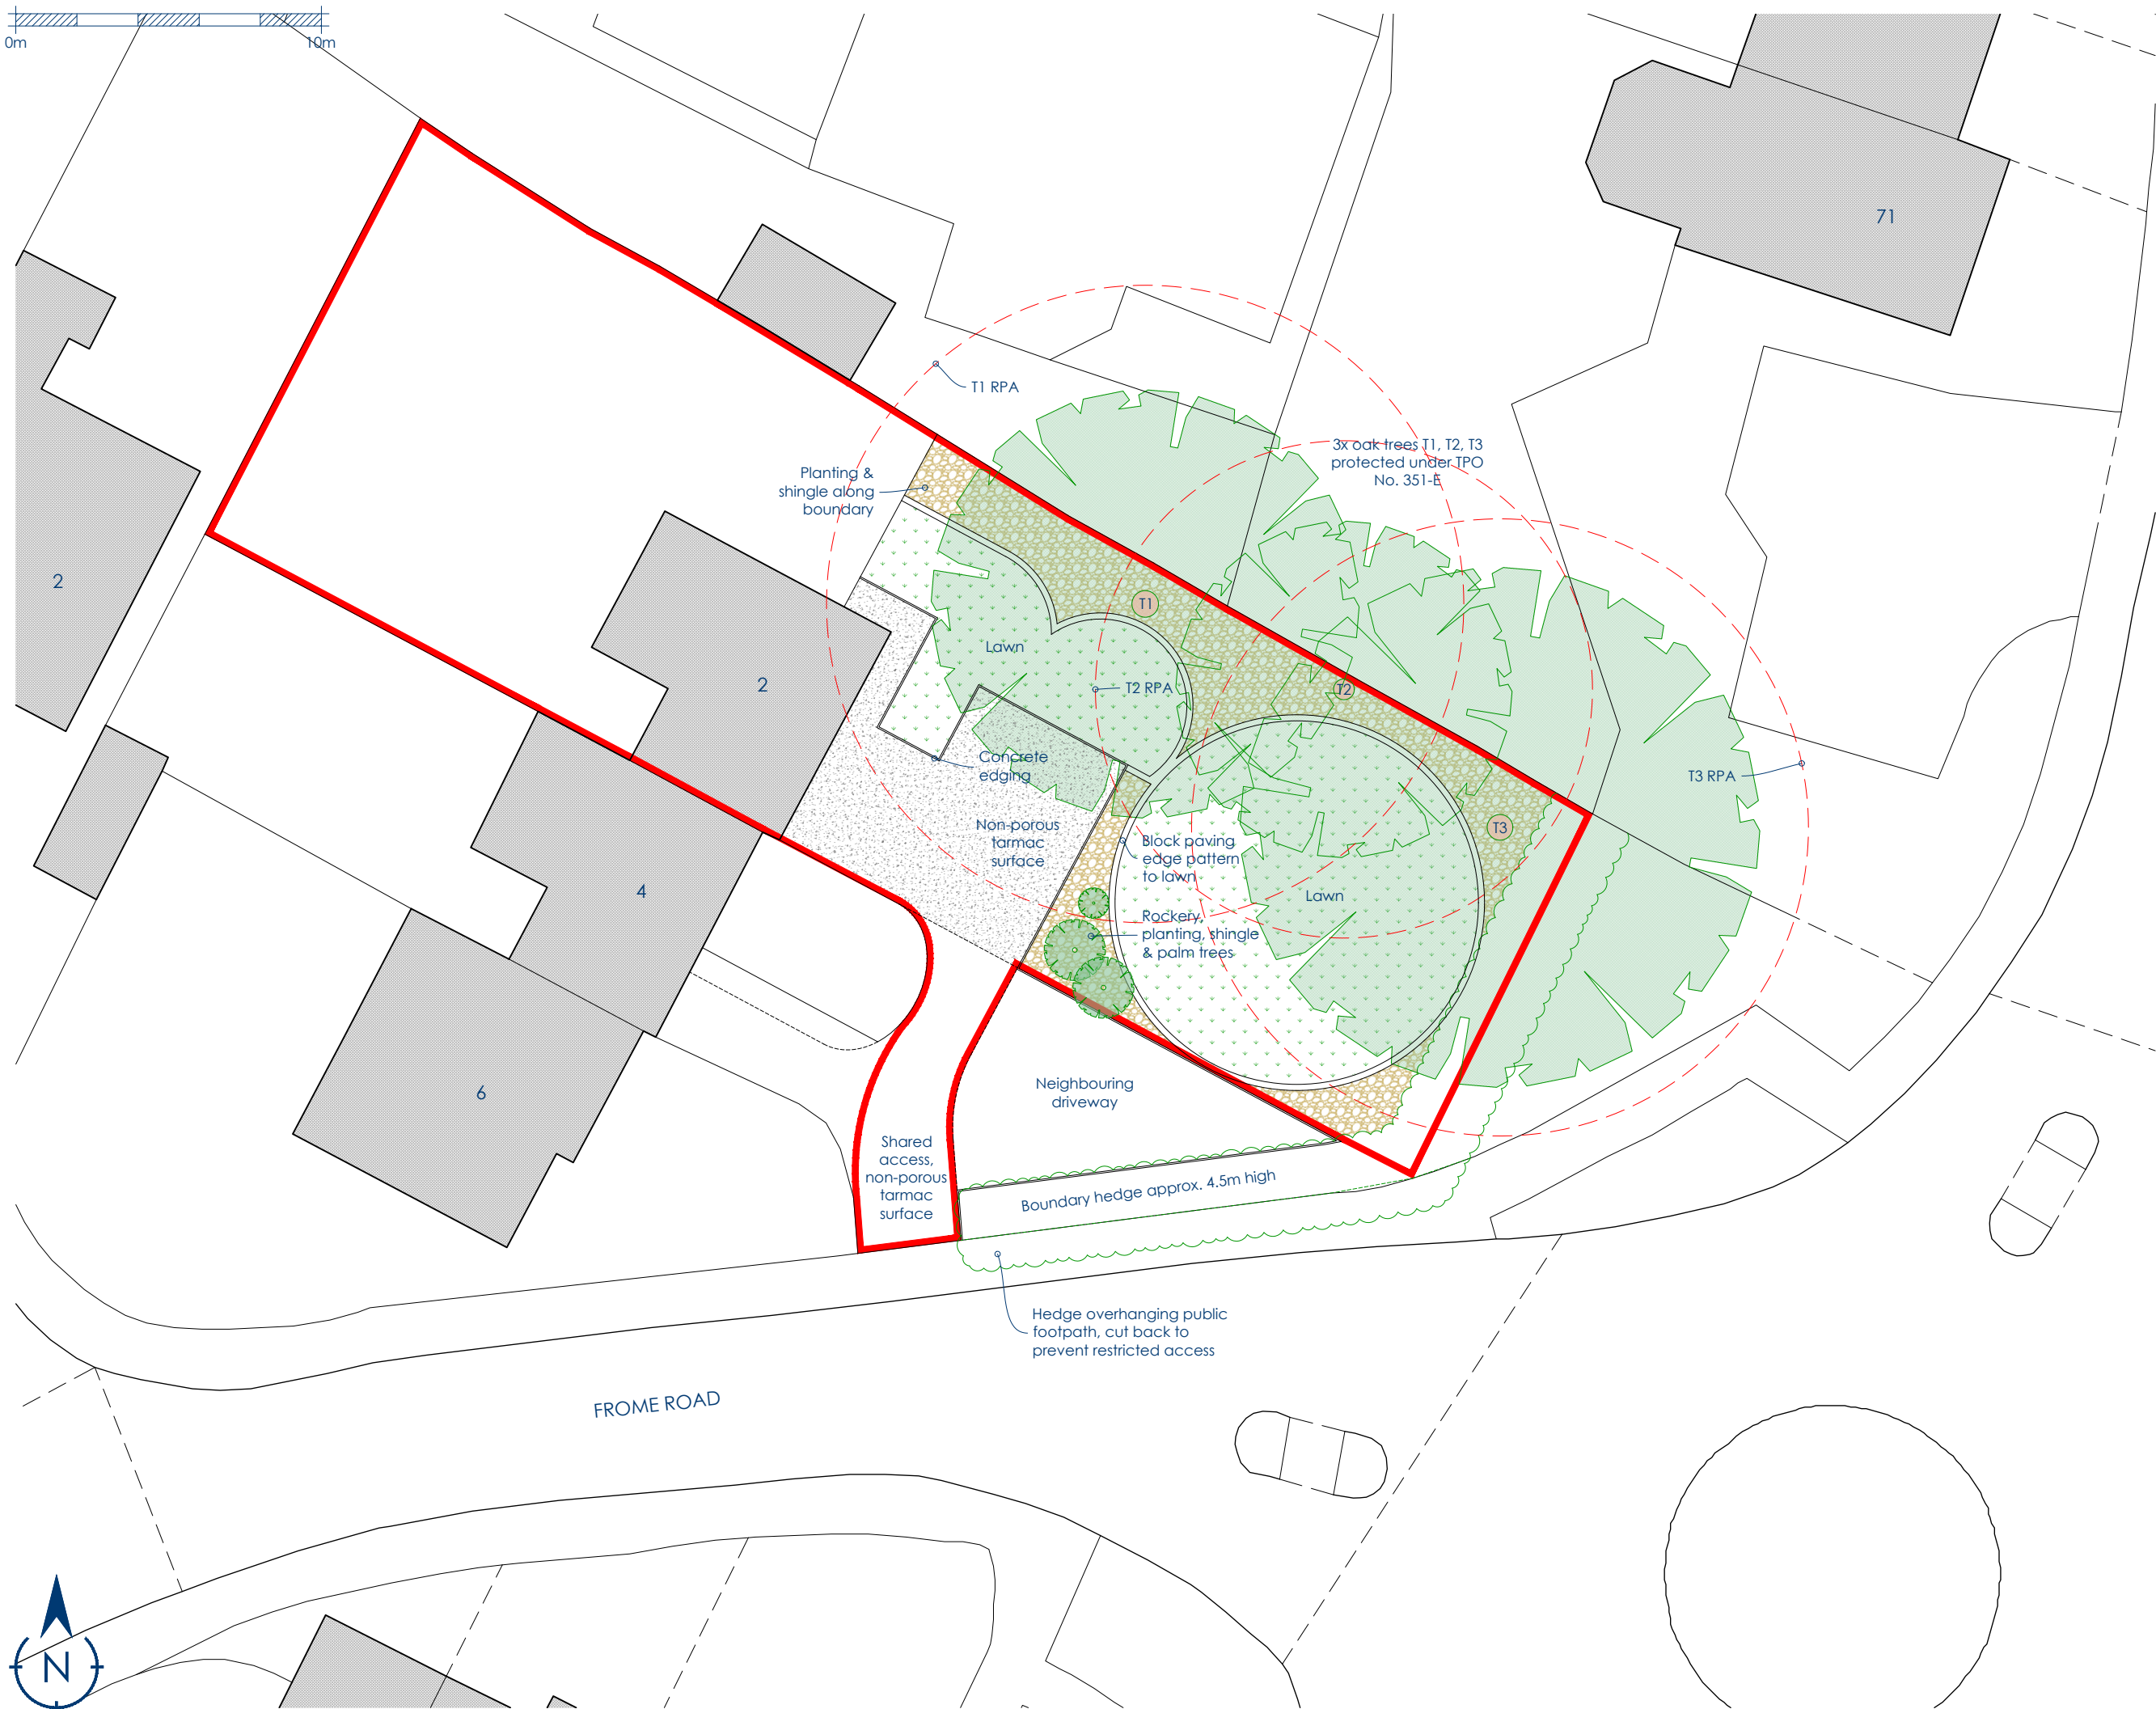

RWA
RUSHWORTH
ARCHITECTURE
info@r-w-a.co.uk
0777 288 0171

Client
Mr & Mrs Barnes

Project
2 Frome Road
Southampton
SO18 3LJ

Drawing
Site Block Plan
Existing

Project No.
24017

Status
Existing

Scale
1:200

Size
A3

Drawn by
OR-RWA

Date
July 2024

Drawing No.
S02

Revision
A

